



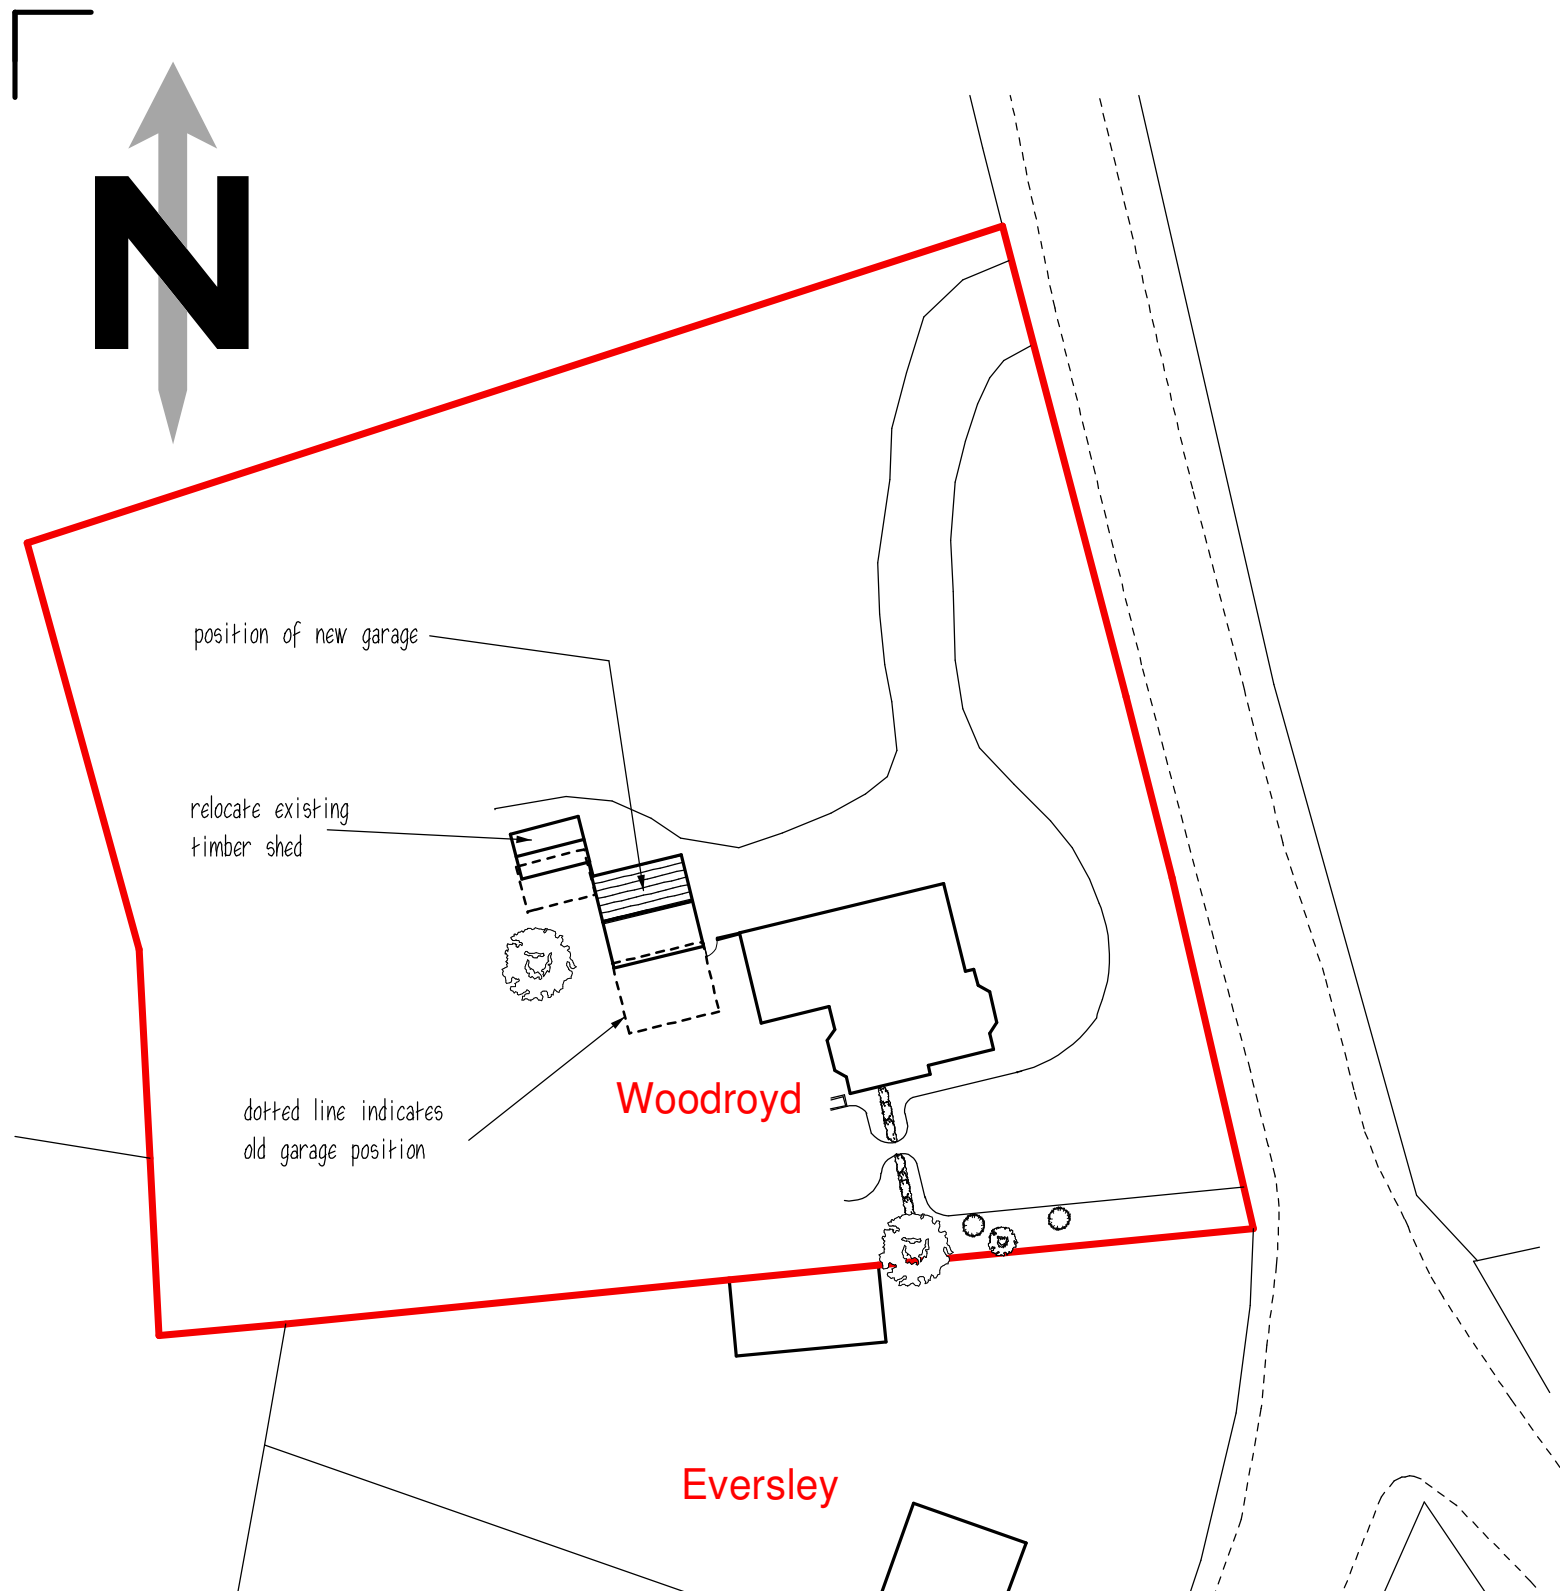

BLOCK PLAN 1:500

Ordnance Survey (c) Crown Copyright 2021. All rights reserved. Licence number 100022432

0 5 10 20metres
Scale Bar 1:500 on A3 Sheet

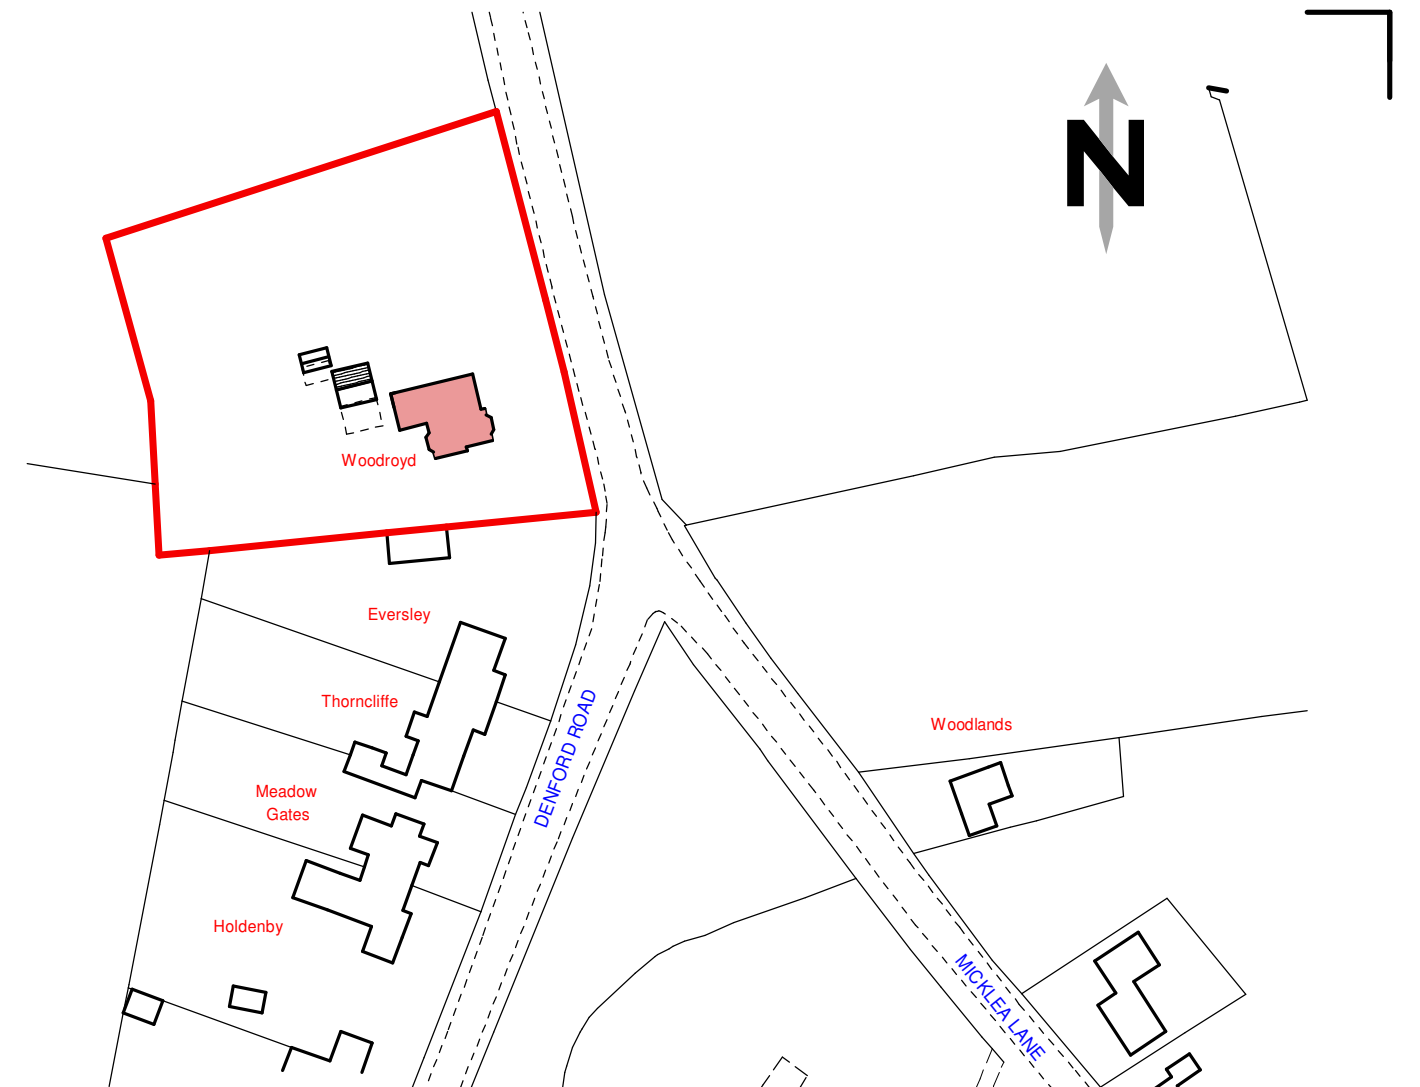

LOCATION PLAN 1:1250

0 10 20 30 40 50metres
Scale Bar 1:1250 on A3 Sheet



RICS

The mark of
property professionalism worldwide

RLM ASSOCIATES

JOB 'WOODROYD', LONGSDON.	
CLIENT Mr. & Mrs. CLOWES.	
DRAWING BLOCK AND LOCATION PLANS -	
AMENDED.	
DATE March 2021.	SCALE 1:500, 1:1250.
DRWG No. RLM1009/1.	REVISION B.

