



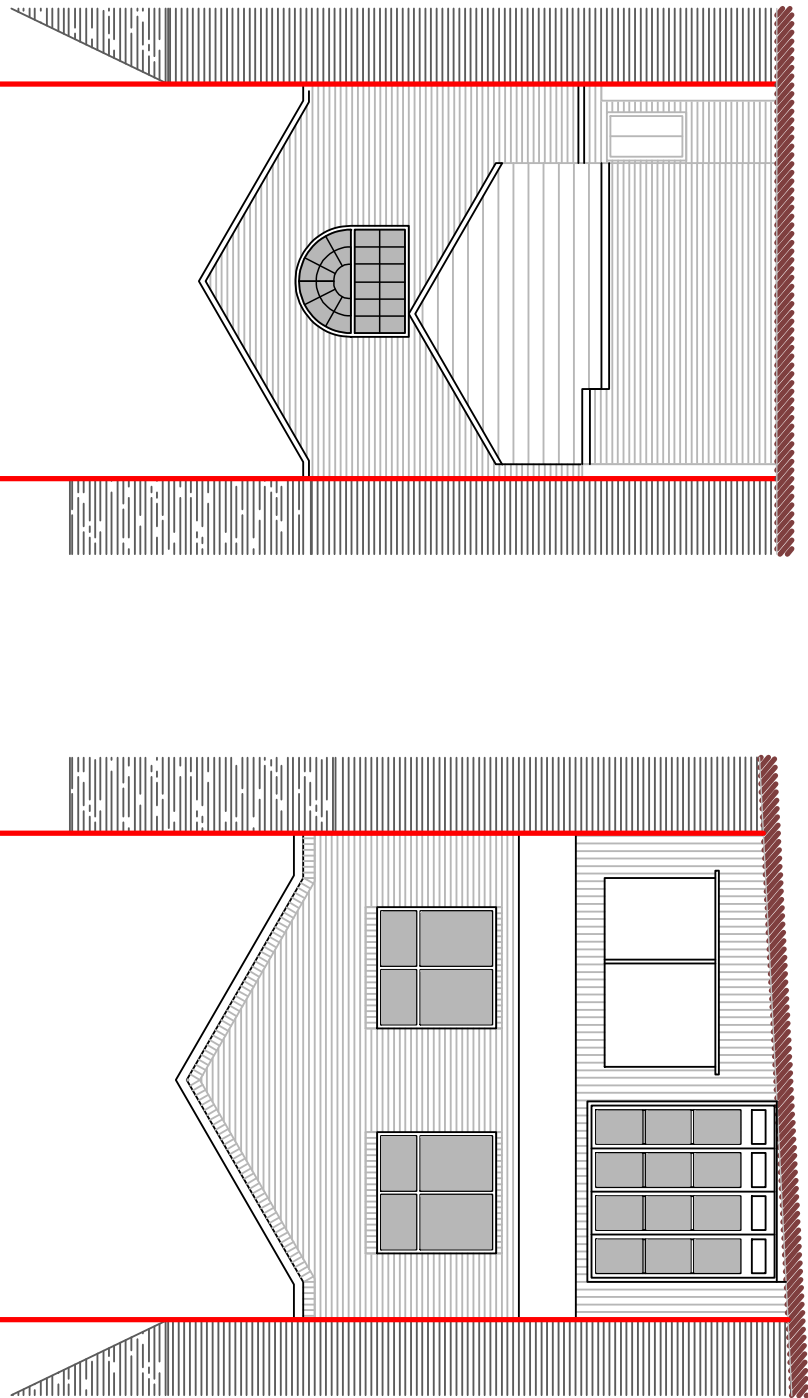


Front Elevation


Rear Elevation

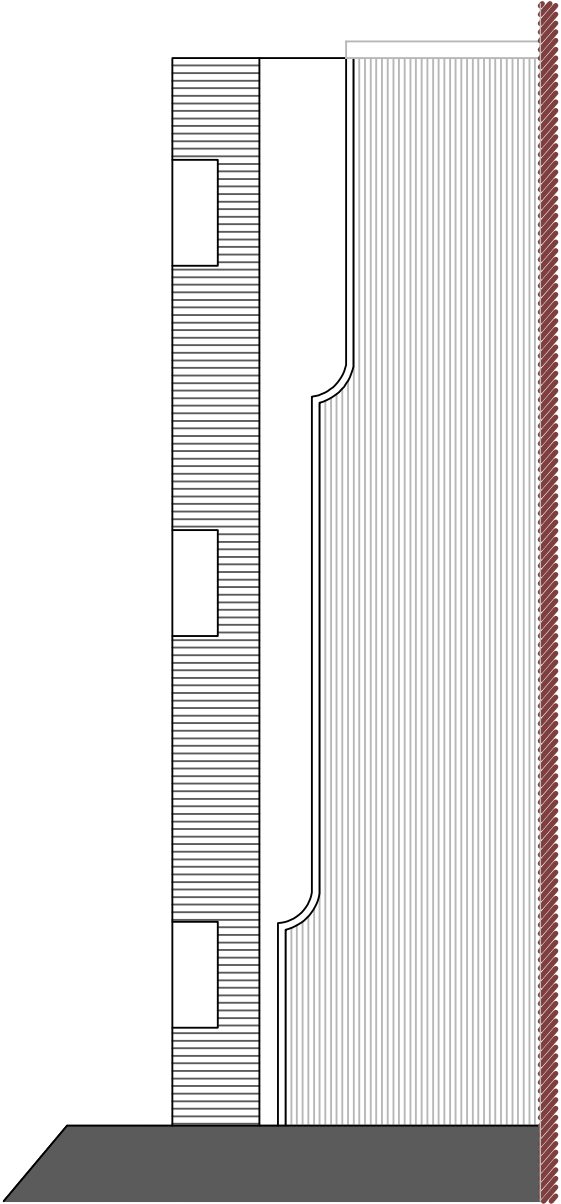



Side Elevation

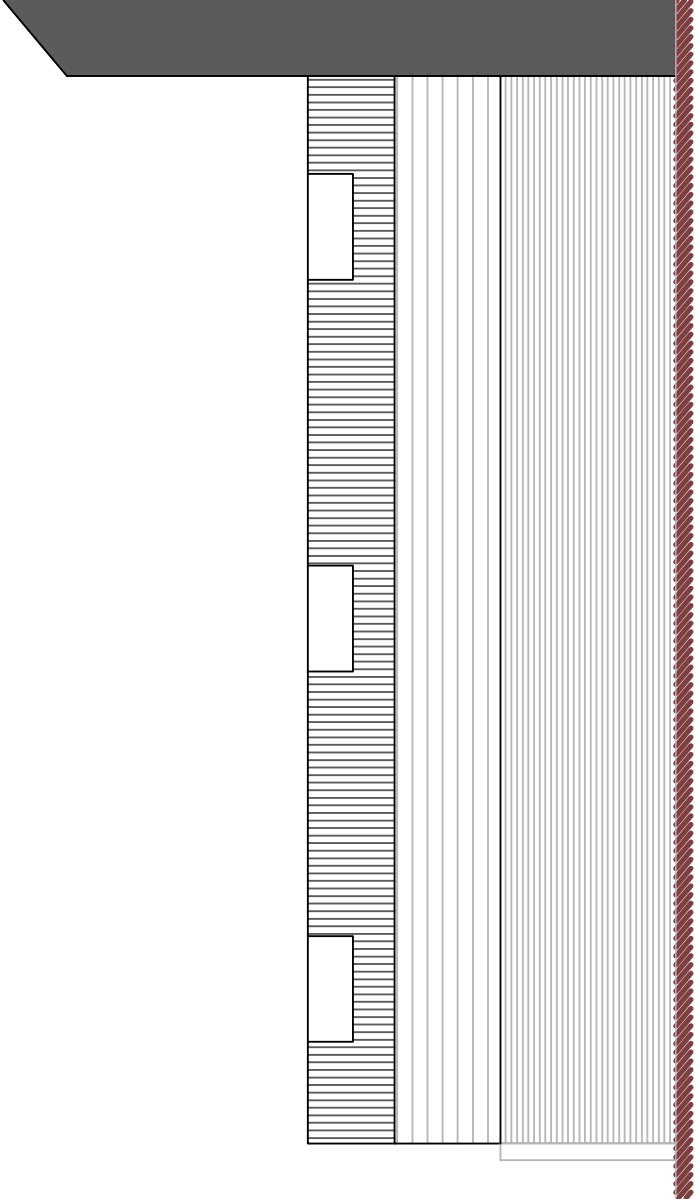

Side Elevation

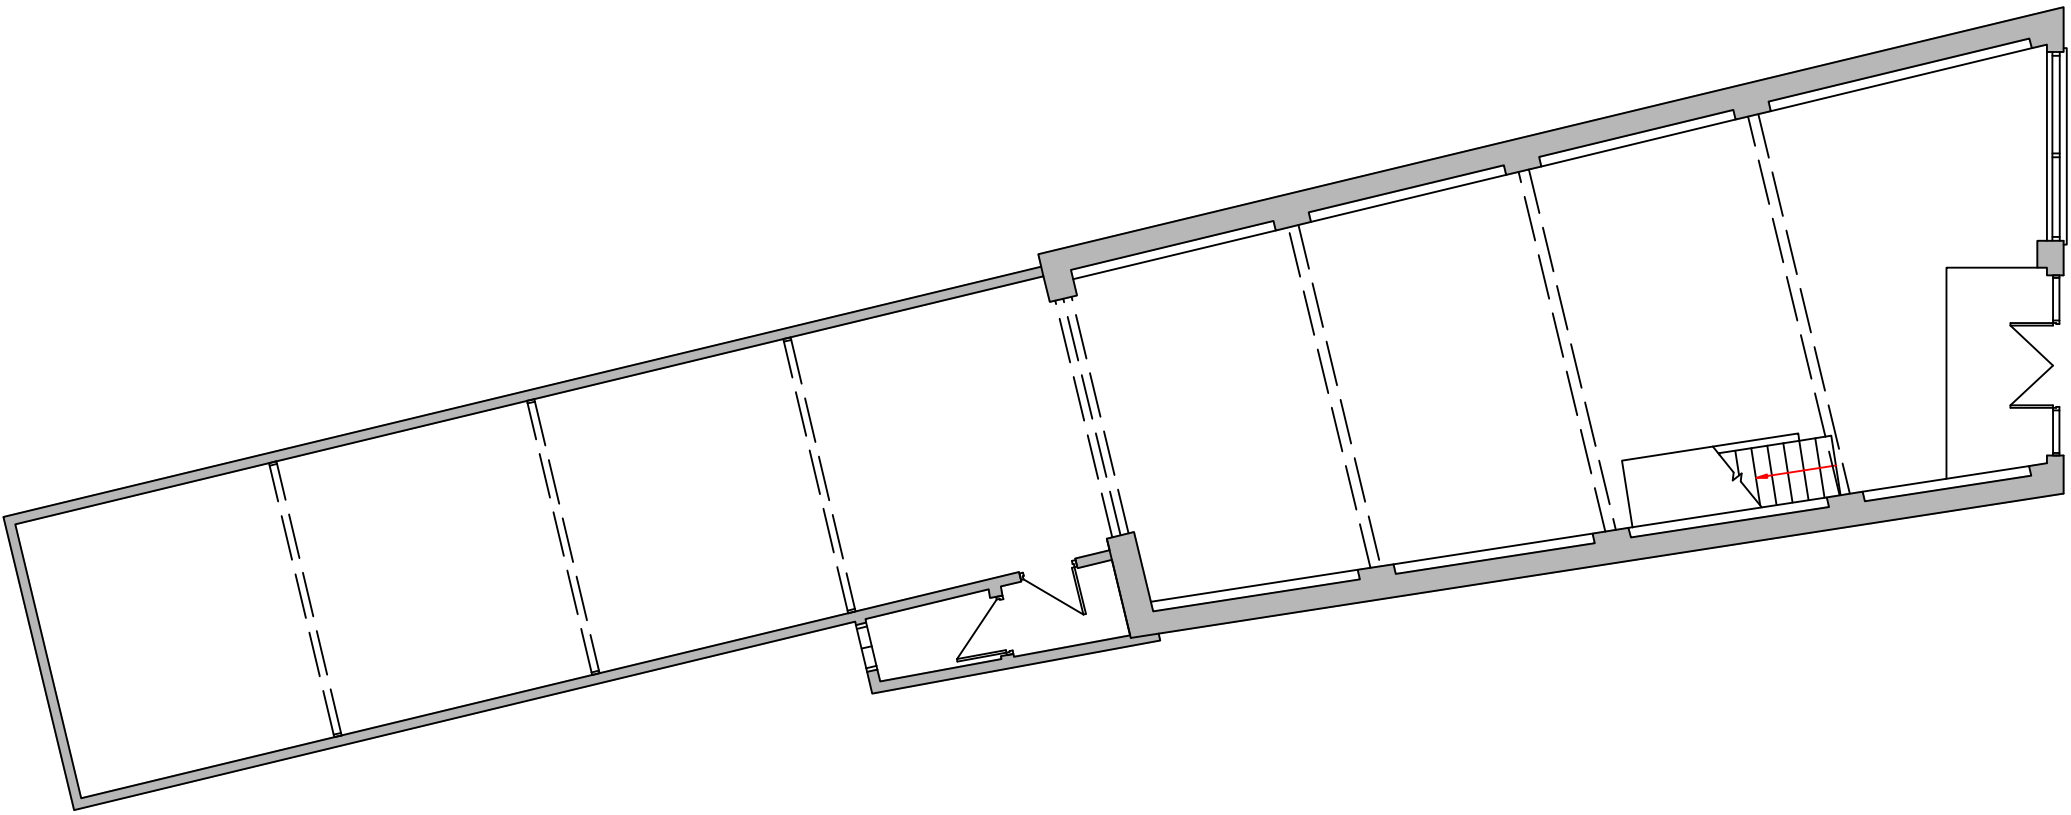

Ground Floor Plan

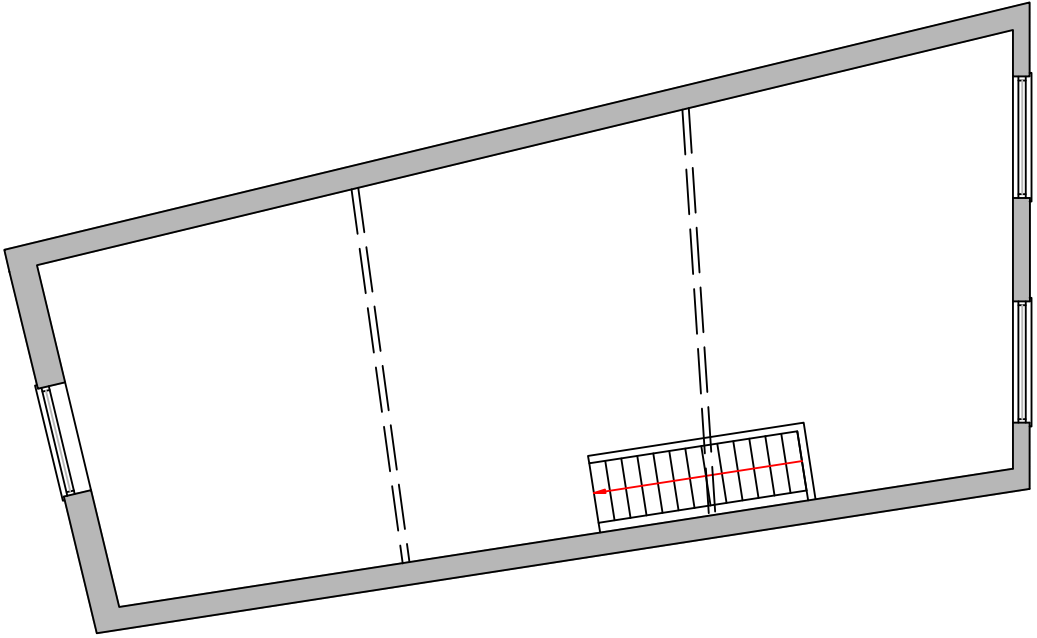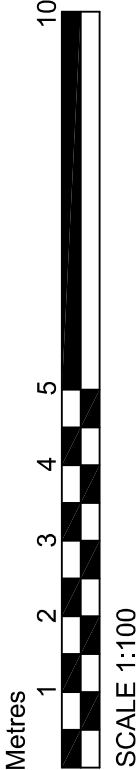

First Floor Plan

Initial draft scheme for comments

DBD Architectural
Consultancy Ltd ©2021

1. Copyright is vested with DBD Architectural Consultancy Ltd.
2. All dimensions to be checked on site before proceeding.
3. Contractor to check/adjust dimensions of new work to suit existing conditions. Existing structure or details are shown, square or level.
4. Contractor must notify the architect of any discrepancies before proceeding.
5. All drawings to be read in conjunction with all other construction drawings and specs.

Rev	Date	Description



Chris Morrison
14 Fountain Street
Leek
ST13 6JP

Partial Demolition of Existing Steel
Structure and other Associated Works

Plans as Existing		
Drawn	Planning	
Scale	A2	
Date	22.02.21	
		PL 02