




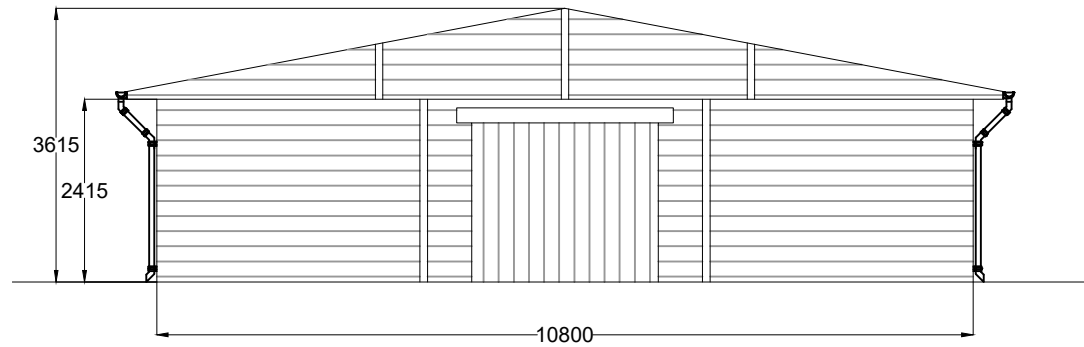


Front (East) Elevation

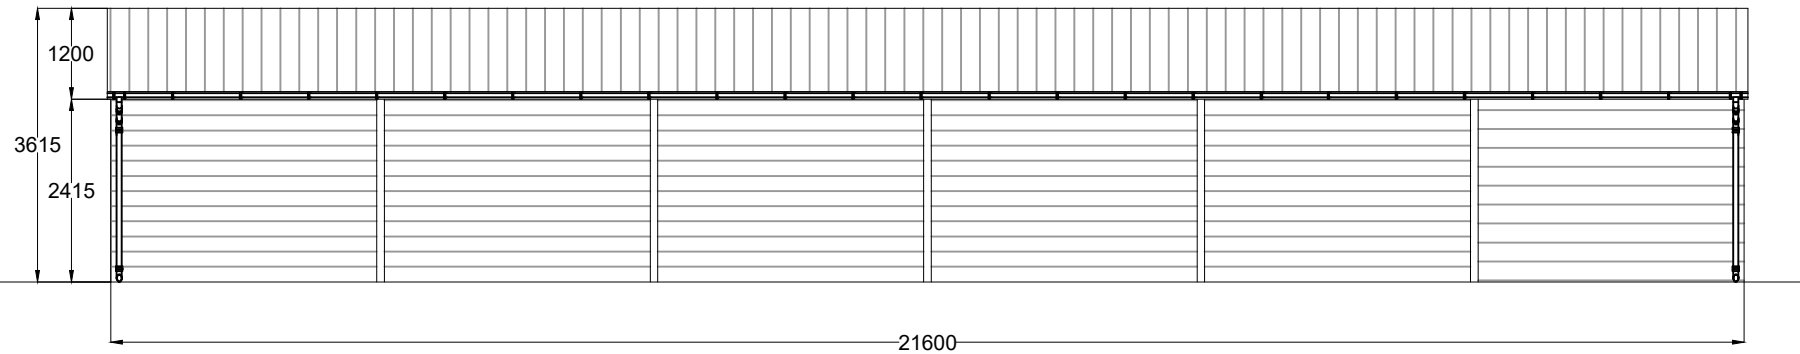

Side (North) Elevation 1

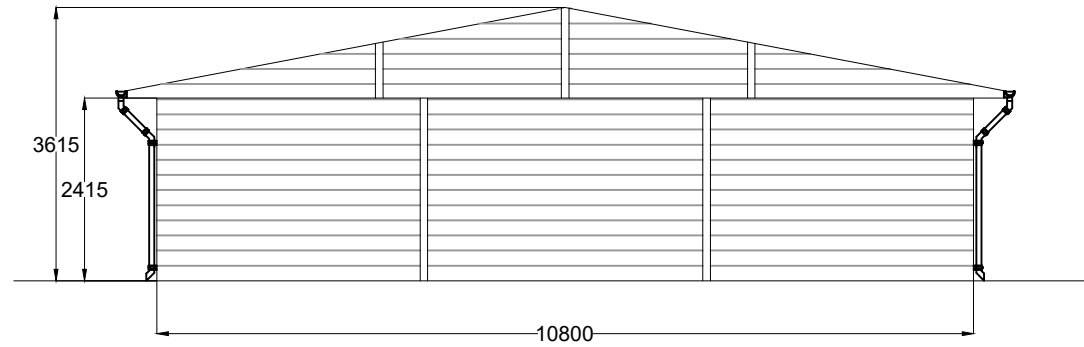


Rear (West) Elevation

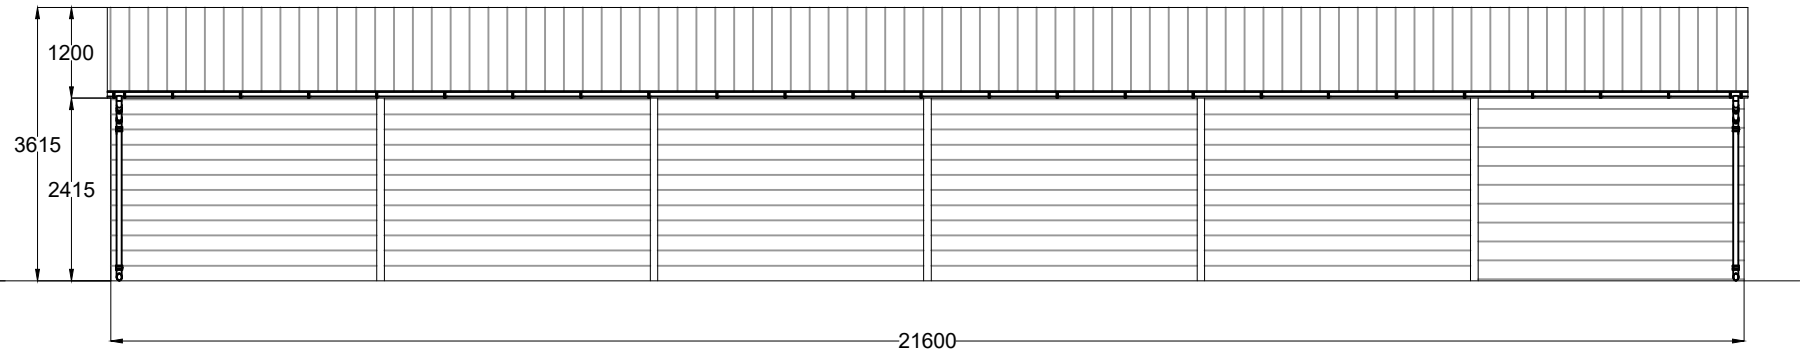

Side (South) Elevation 2

Barn Materials - Walls - Timber Painted Dark Green
Roof - Anthracite Corrugated Cement Sheets

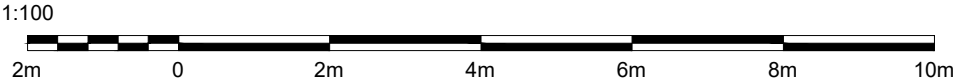

Client Name Adams Planning & Development		Revisions	
Drawing Title Proposed Barn Elevations			
Job Proposed Barn Meadow View farm Kerry Hill Stoke		THE LAKELAND BUILDING GROUP	
Drawn By LW	Date 04/12/20	© The Lakeland Building Group Ltd Unit 9 Westmorland Business Park, Kendal, Cumbria, LA9 6NS Tel 01539 724657 e: info@lakelandbuildinggroup.co.uk	
Checked By -	Scale @A3 1:100		
Drawing Number A04-2115-04			
		Revision	