




Front Elevation




Rear Elevation




Side Elevation

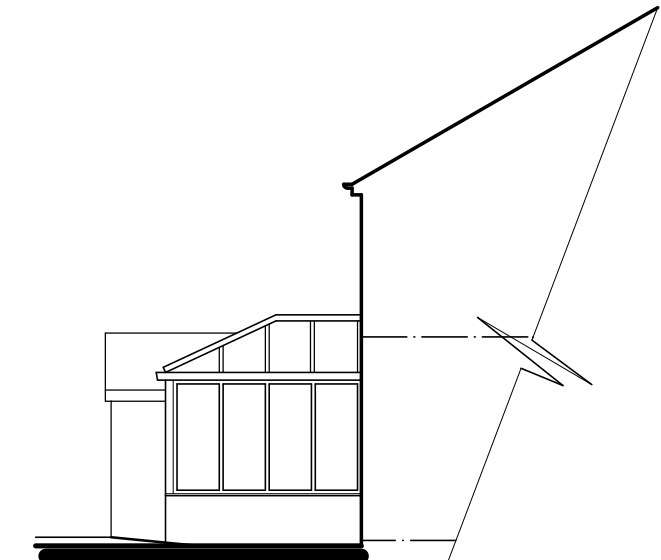


Side Elevation
(as viewed from No.41)

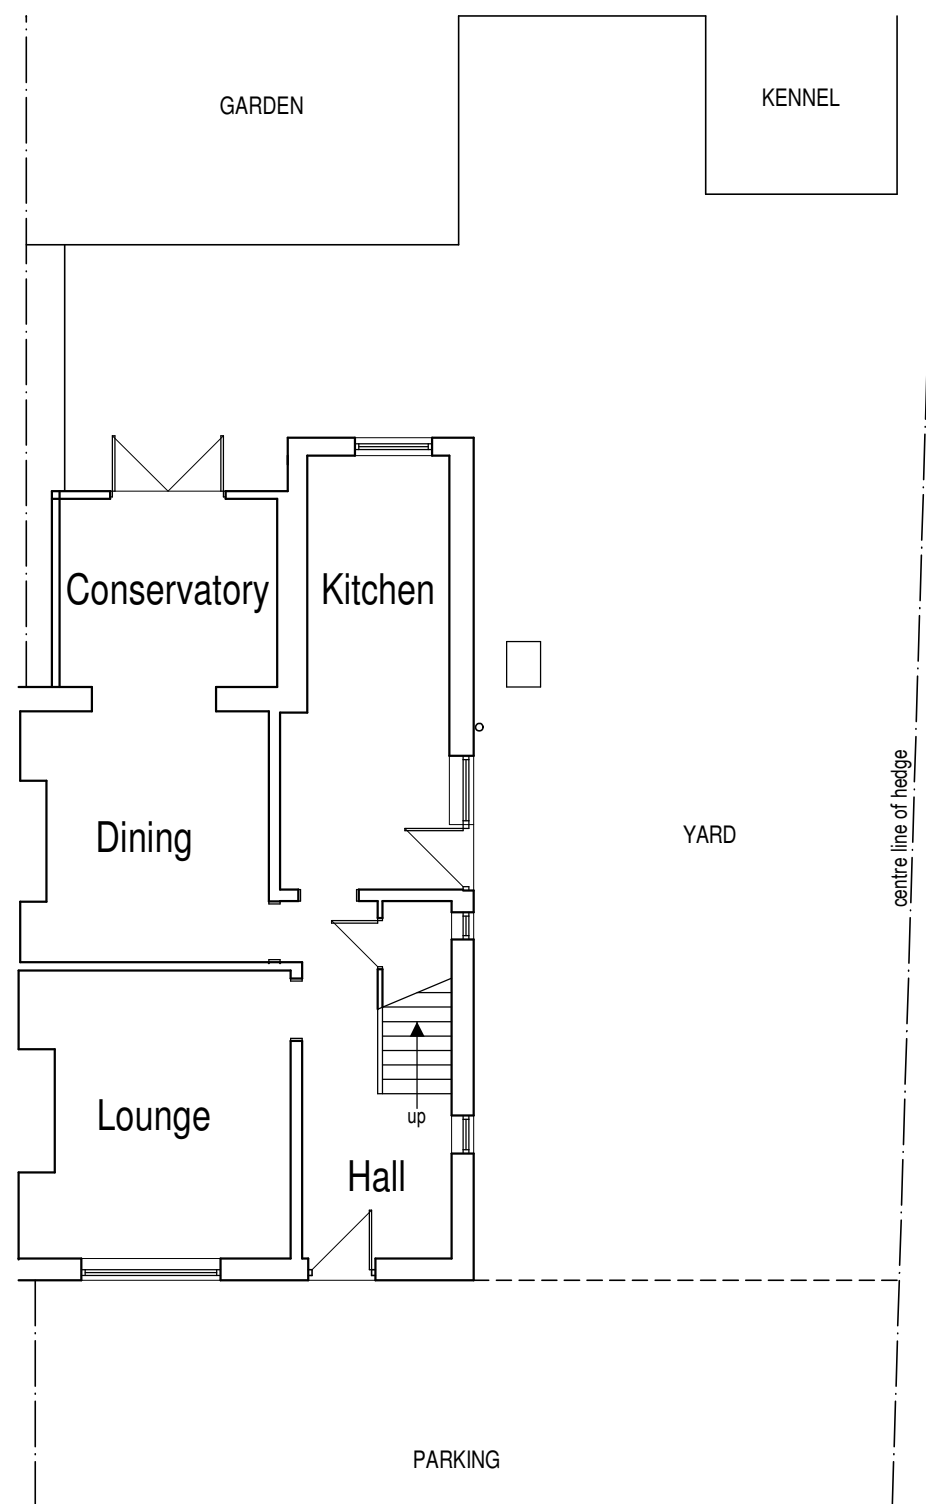

Ground Floor Plan

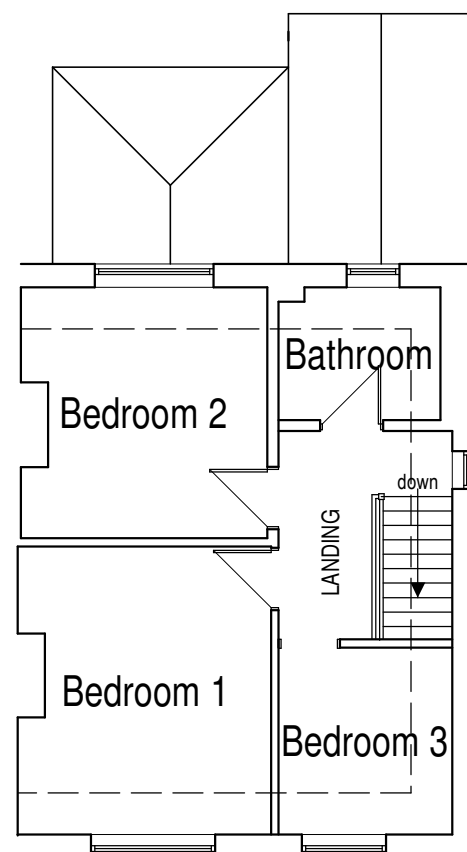

First Floor Plan

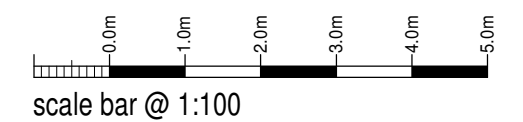

scale bar @ 1:100

Mr & Mrs A Hanson

PROPOSED EXTENSION TO
39 THE AVENUE,
CHEDDLETON,
STAFFS
ST13 7JB

EXISTING CONDITIONS
PLANS AND ELEVATIONS

Date	Sheet	Scale
OCTOBER 2020	A2	1:100
Orig No.	Rev.	Drawn
2020-2553-01	B	ASR

A - 17/03/2021 - TITLE SHEET UPDATED
B - 26/03/2021 - ADDITIONAL SIDE ELEVATION INCLUDED



10 Cawdry Buildings, Fountain Street, Leek. ST13 6JP
Telephone: 01538 386002
E-mail: info@sammonsltd.co.uk
Web: www.sammonsltd.co.uk

This drawing is copyright.
All dimensions must be checked prior to commencement.