


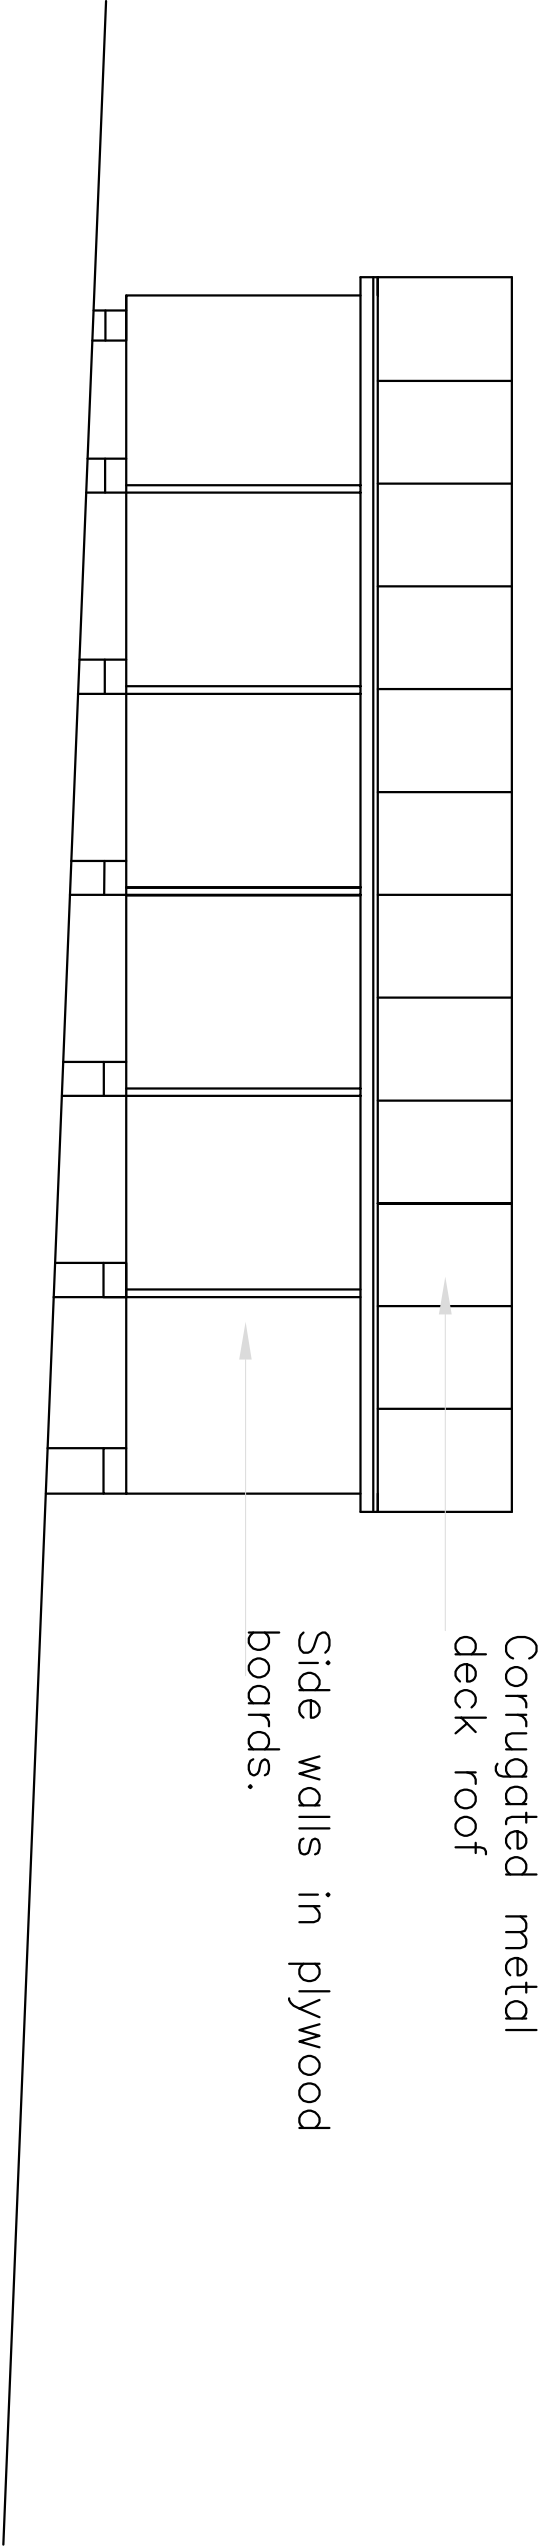


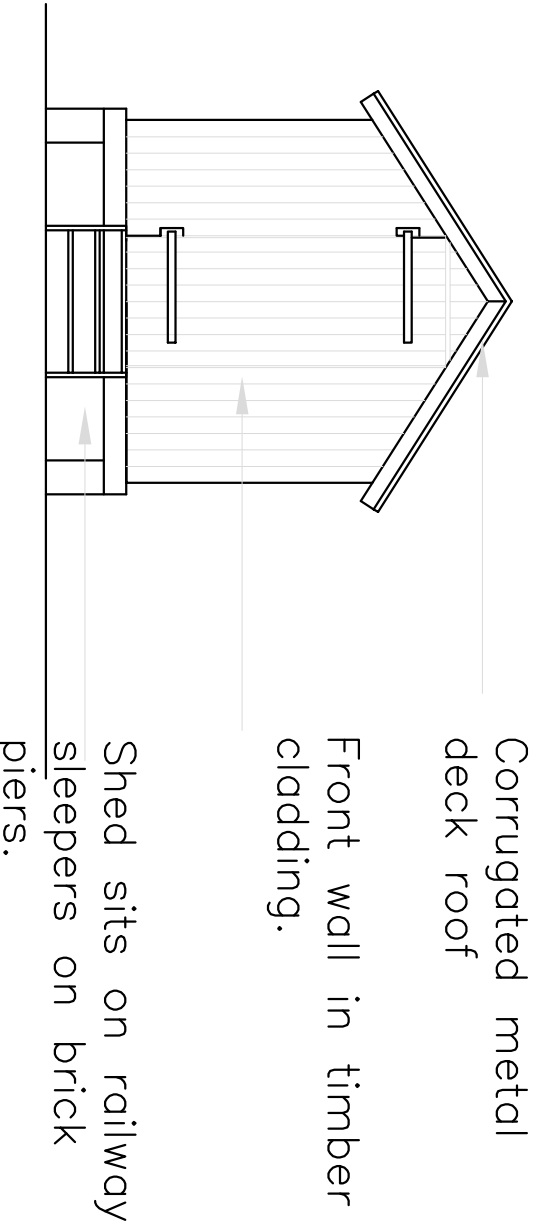


SIDE (TO THE BOUNDARY) ELEVATION 1:50

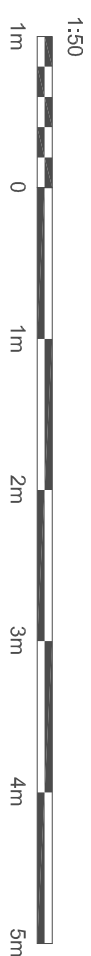


FRONT ELEVATION 1:50

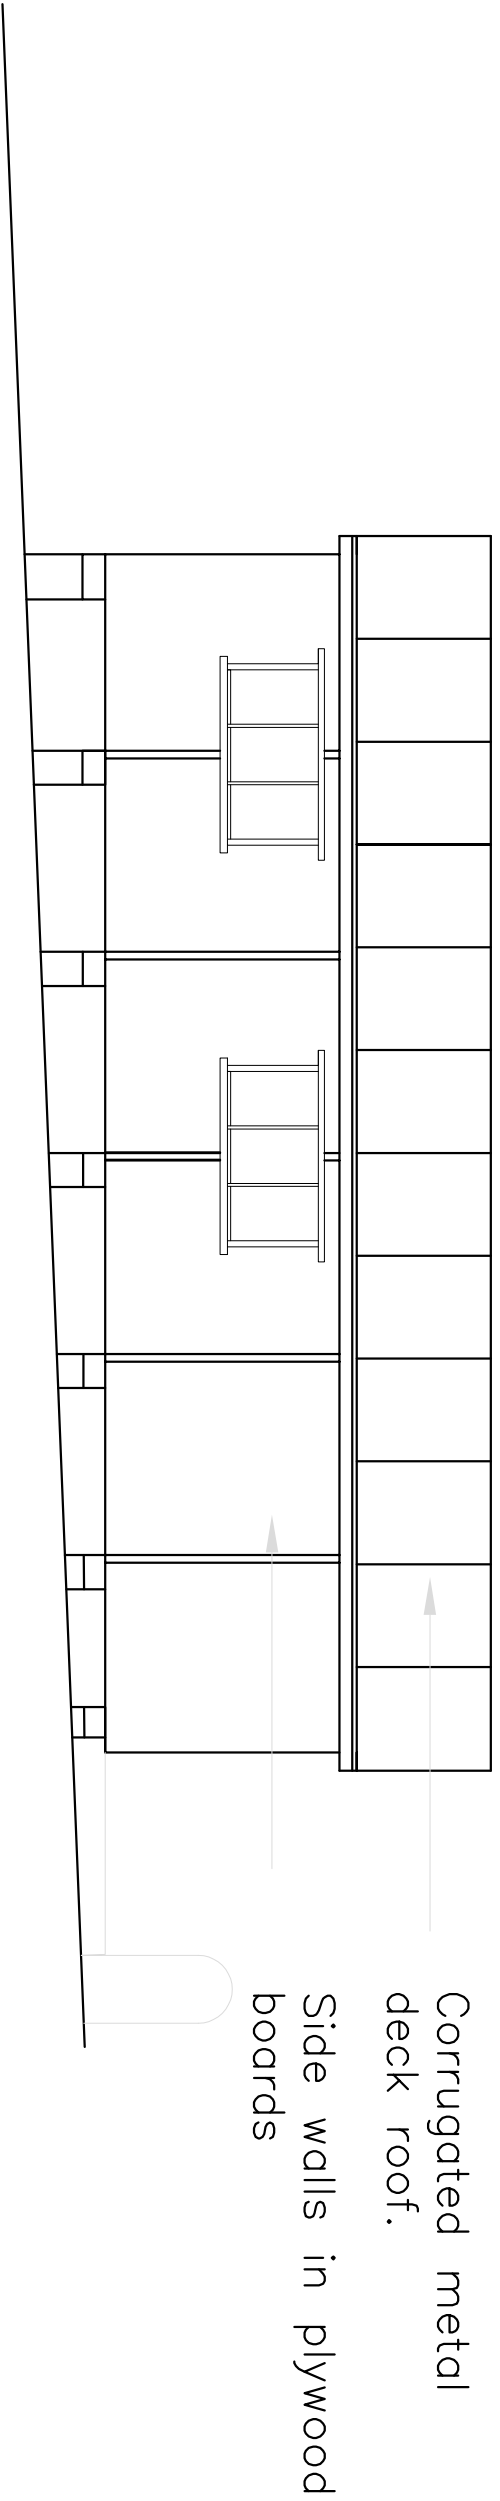



SIDE (TO THE FIELD) ELEVATION 1:50

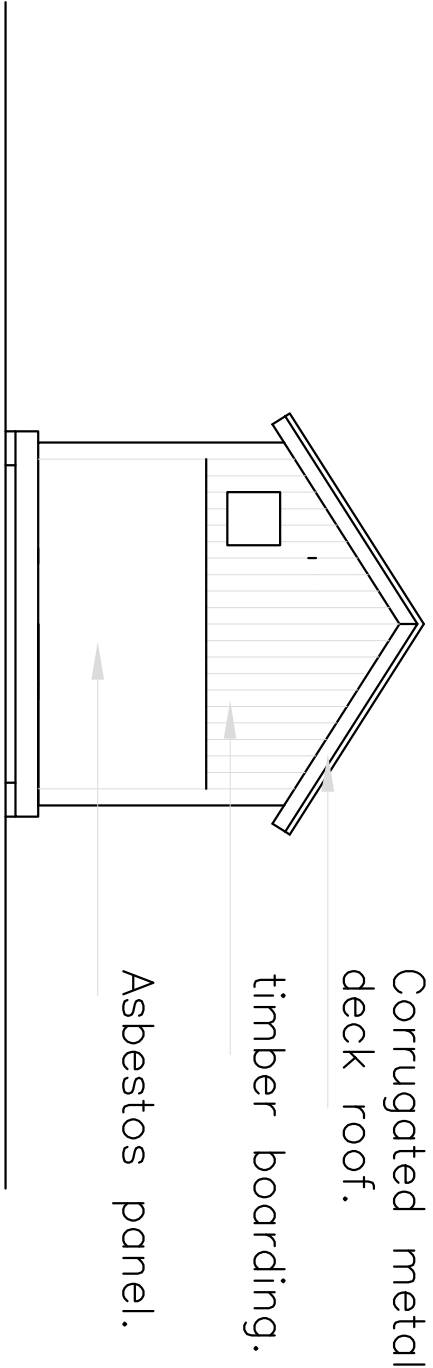



REAR ELEVATION 1:50

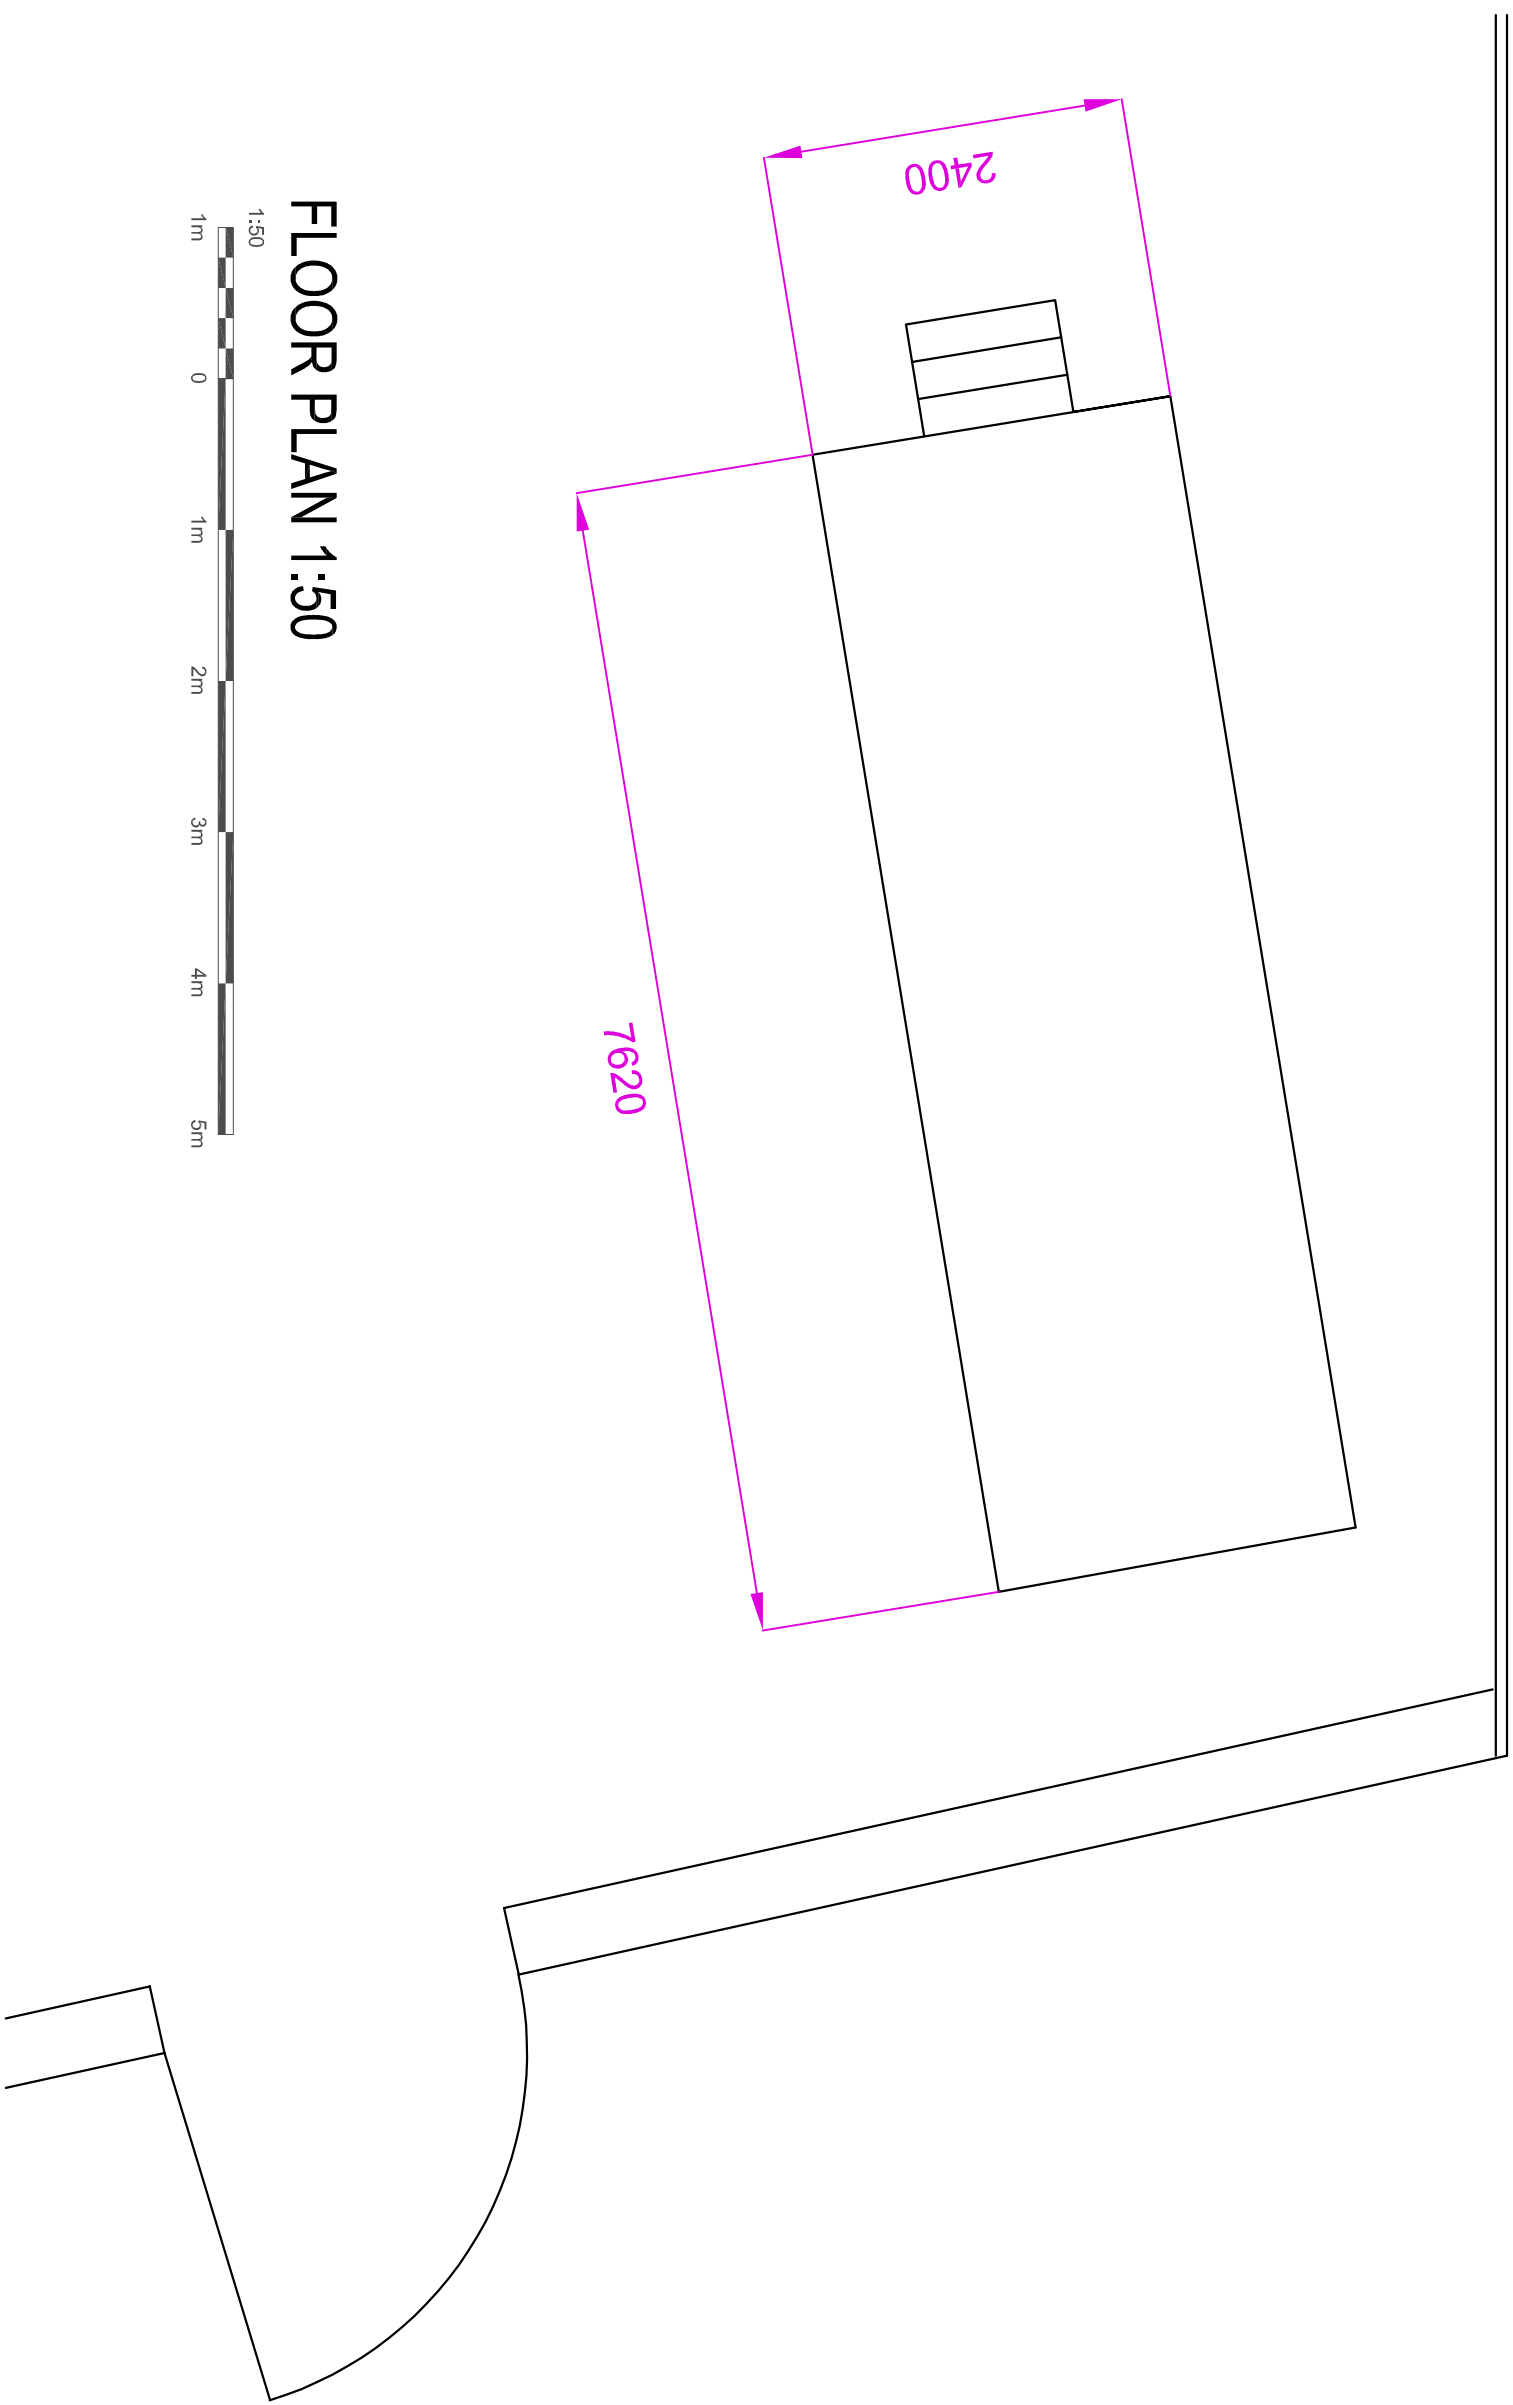

FLOOR PLAN 1:50

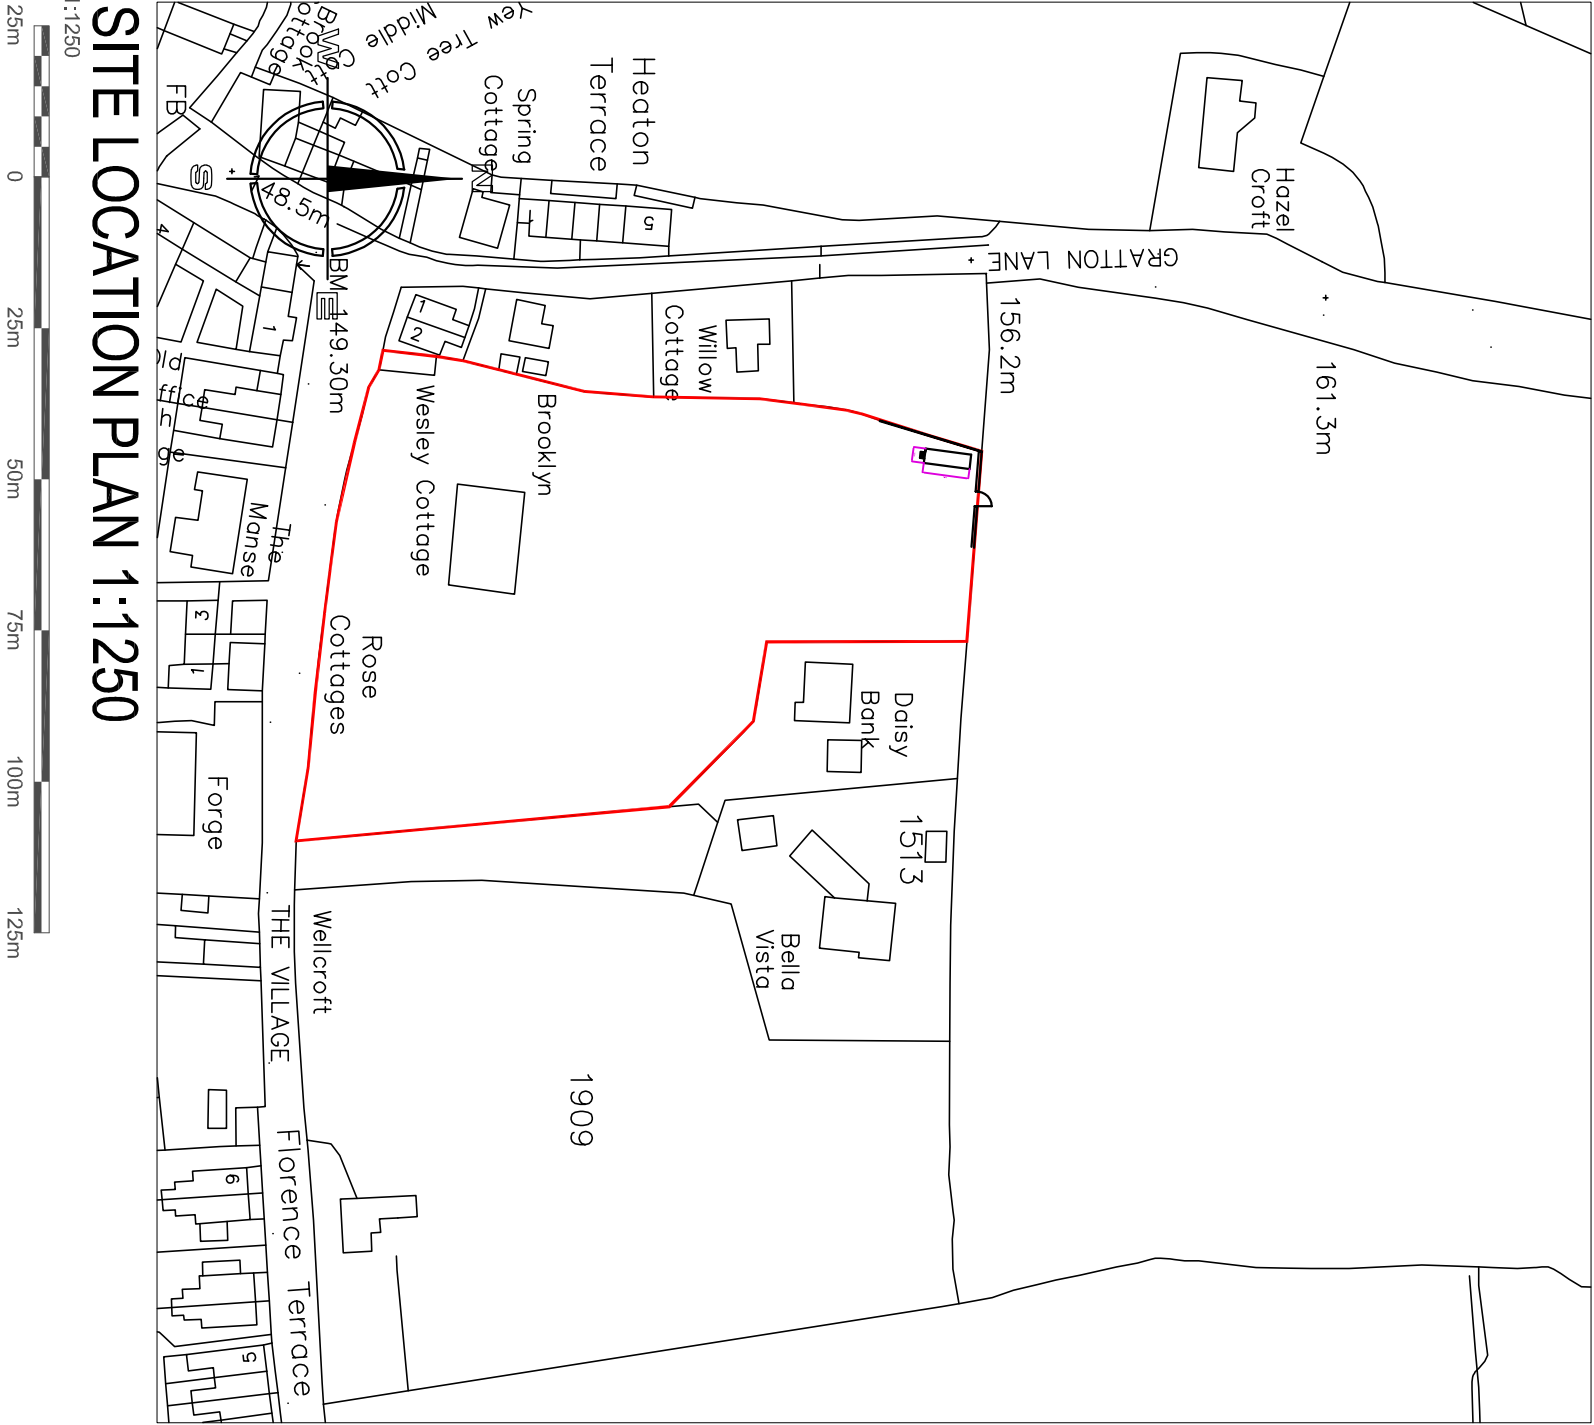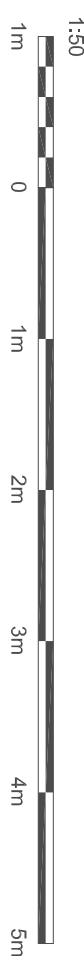

SITE LOCATION PLAN 1:1250

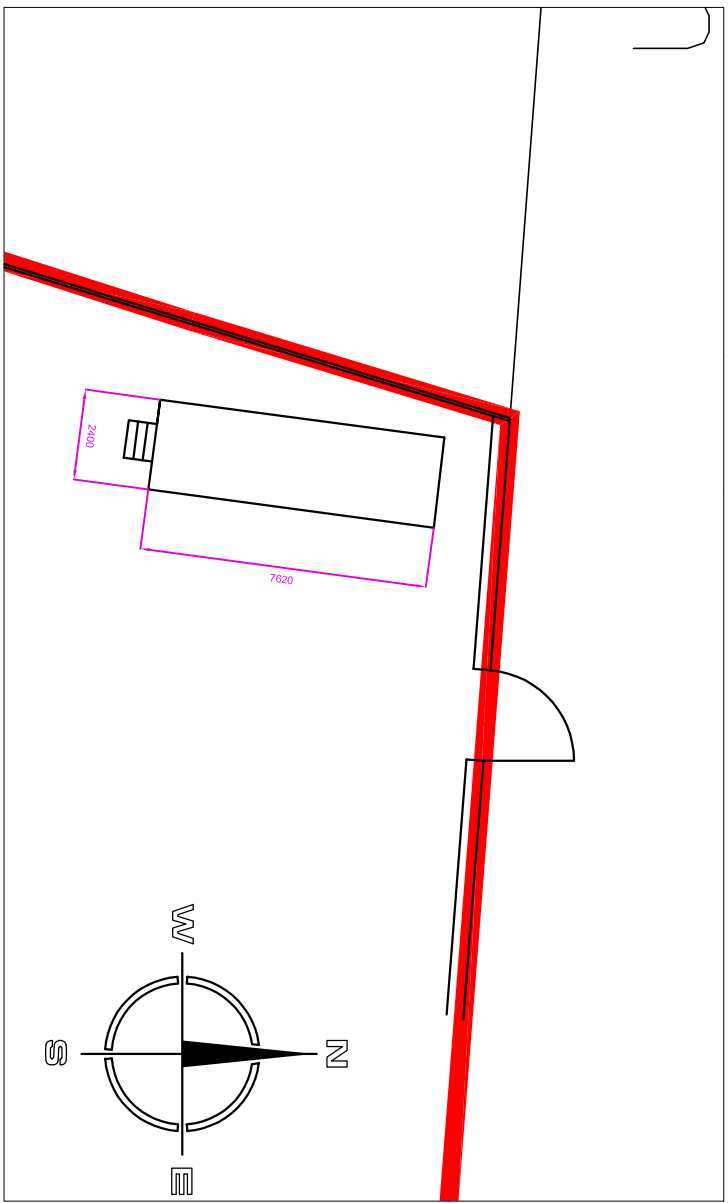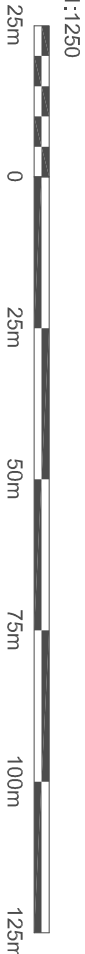

SITE LAYOUT PLAN 1:200

Hewitt&Carr Architects
2-4 Cross Street | Cheshire | Stockport | ST10 1NP
T: 01539 735888
E: enquiries@hncarchitects.co.uk
W: www.hncarchitects.co.uk

Client
Endon Well Dressing Trustees

Project
Proposed replacement storage shed

Title
Plans and elevations as existing

Status
Survey
Date
March 2021
Scale
As noted
Checked

Project No.
AL(0)01
Rev

SURVEY