



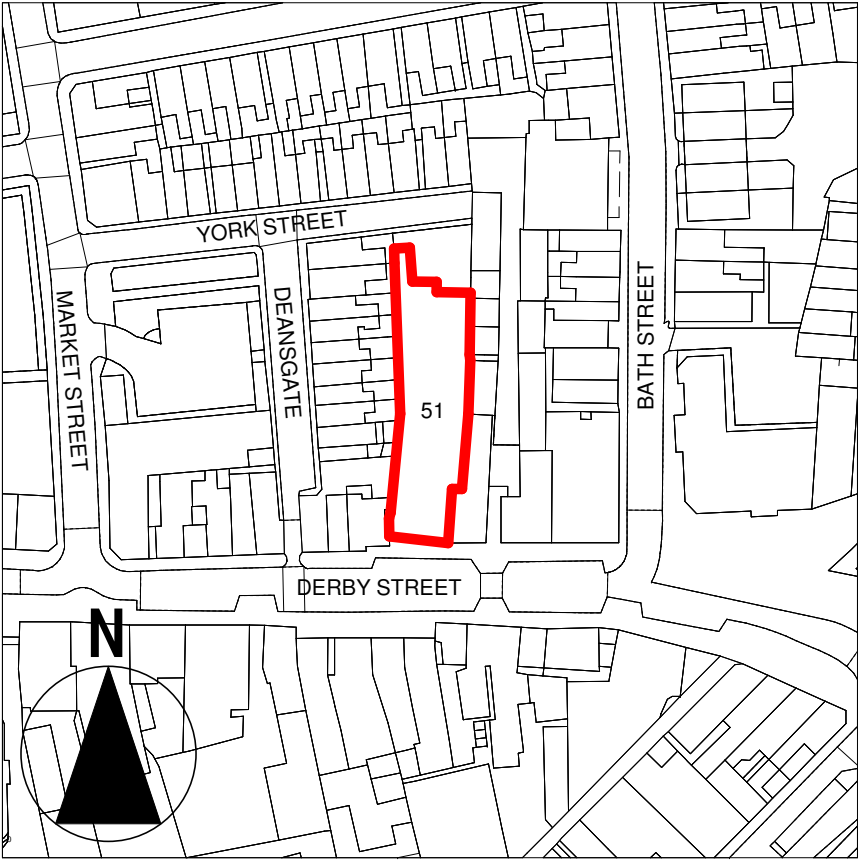

© Crown Copyright 2016. Streetwise Licence No. 100047474

SCALE BAR @ 1:1250

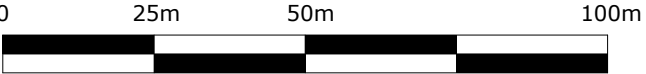

REVISIONS		DATE	INIT
Issued for PLANNING Drawing project LEEK UNITED BUILDING SOCIETY, 51 DERBY STREET, LEEK, ST13 6HU Drawing title PHASE 2 LOCATION PLAN Client  Drawn by CG Checked by EFu/DR Scale 1: 1250@A3 Date 01.03.2021 Drawing number 5298-LU_LEEK-RIL-00-XX-DR-1-0029-LOC_PLAN-P5			



Company Registration No. 3678965. VAT Registration No. 723652246.
Registered in England & Wales. Copyright of this drawing is reserved by
Resolution Interiors. The drawing is issued on the condition that it is not copied,
reproduced or disclosed to a third party without consent.
Luton 2000 Business Park, Ypsil, Somerset, BA22 8QR
Call +44 1935 422700
Fax +44 1935 422724
Email - design@resolutioninteriors.com
Website - www.resolutioninteriors.com