


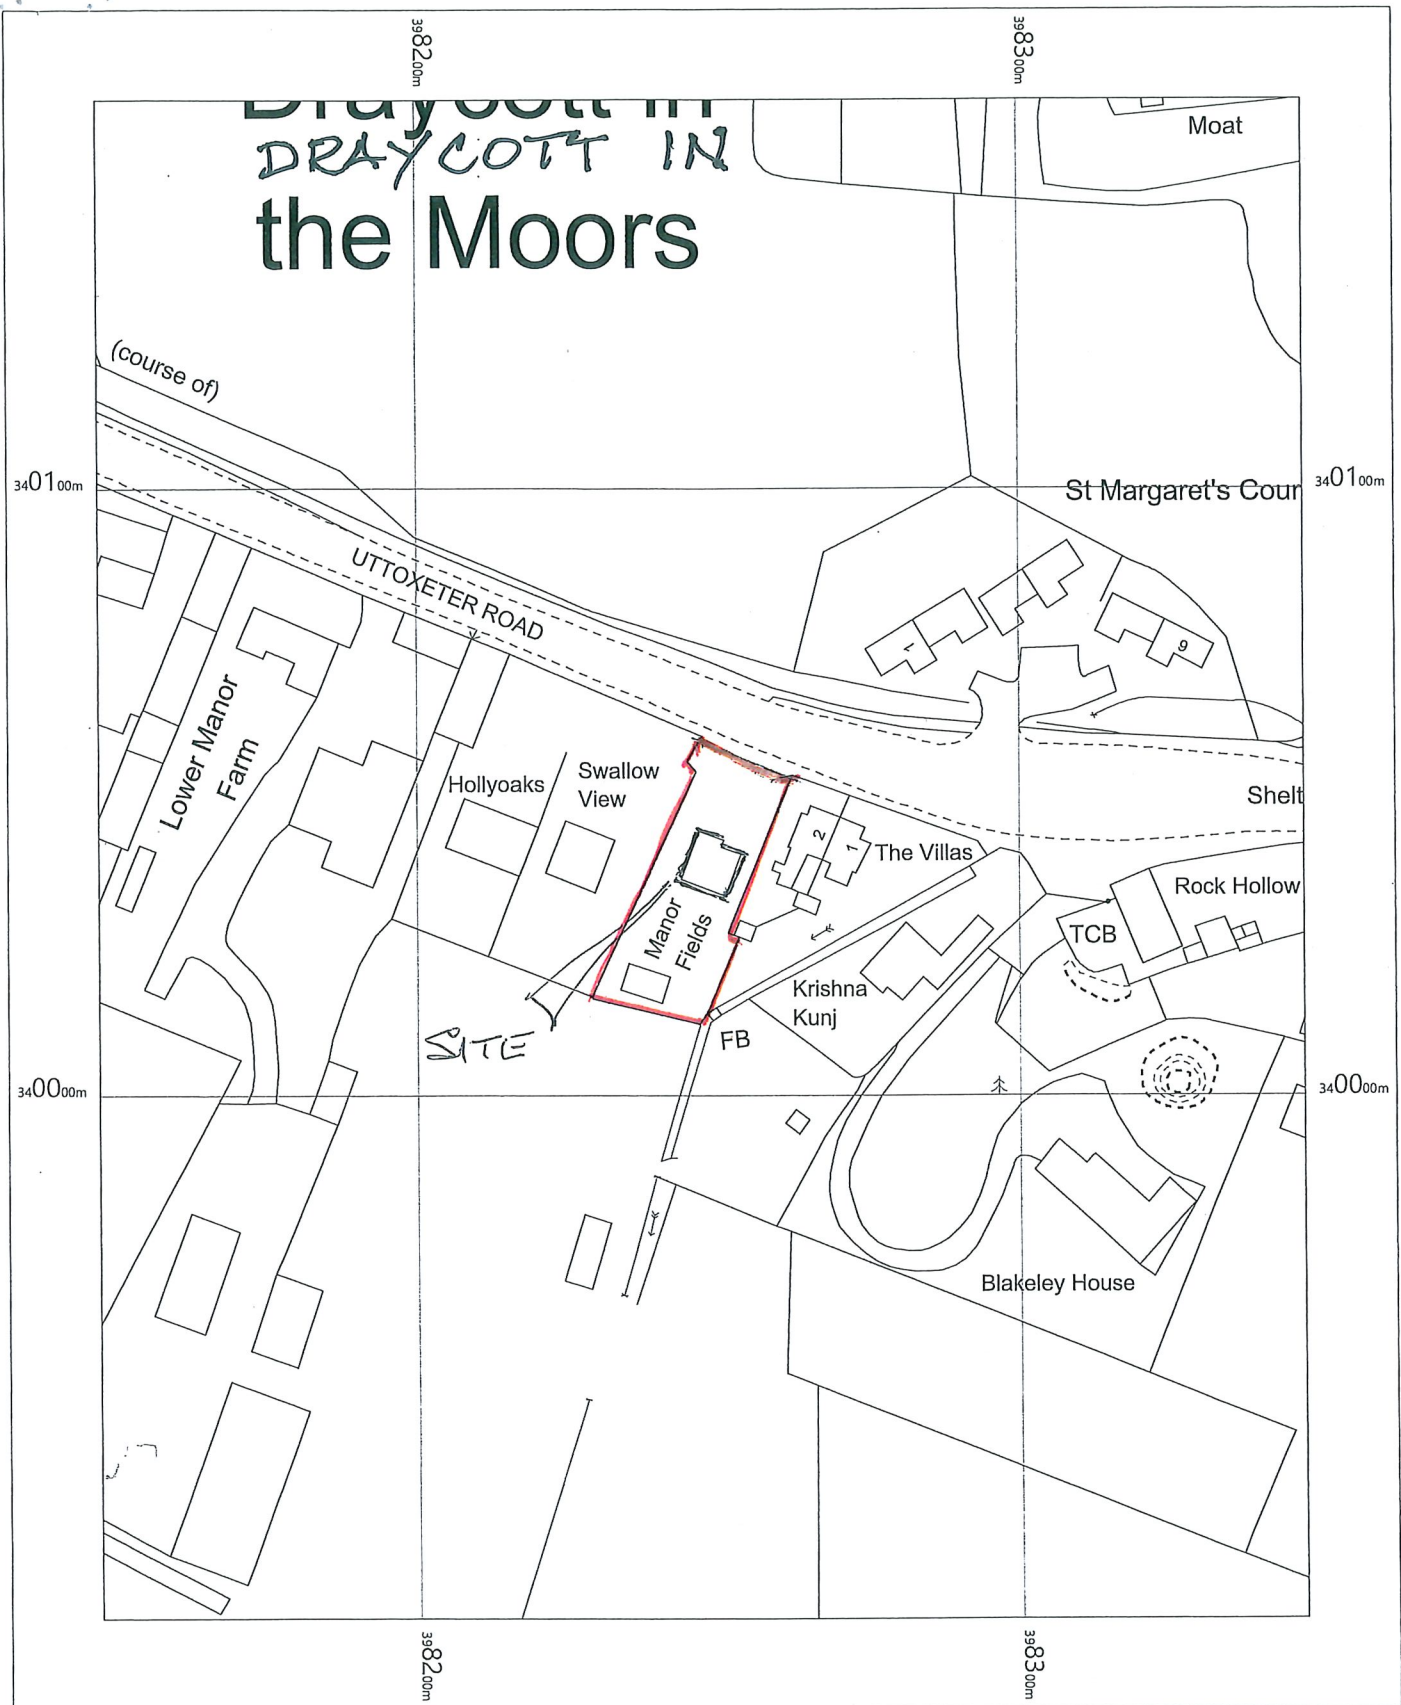

SITE AS EXISTING
'MANOR FIELDS'


SITE LOCATION
SMD 2020/
0718

01/01/2021

OS MasterMap 1250/2500/10000 scale
Thursday, January 7, 2021, ID: JEW-00929307
maps.johnnewright.com

1:1250 scale print at A4, Centre: 398247 E, 340039 N

©Crown Copyright Ordnance Survey. Licence no. 100025568

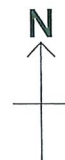

johnnewright