


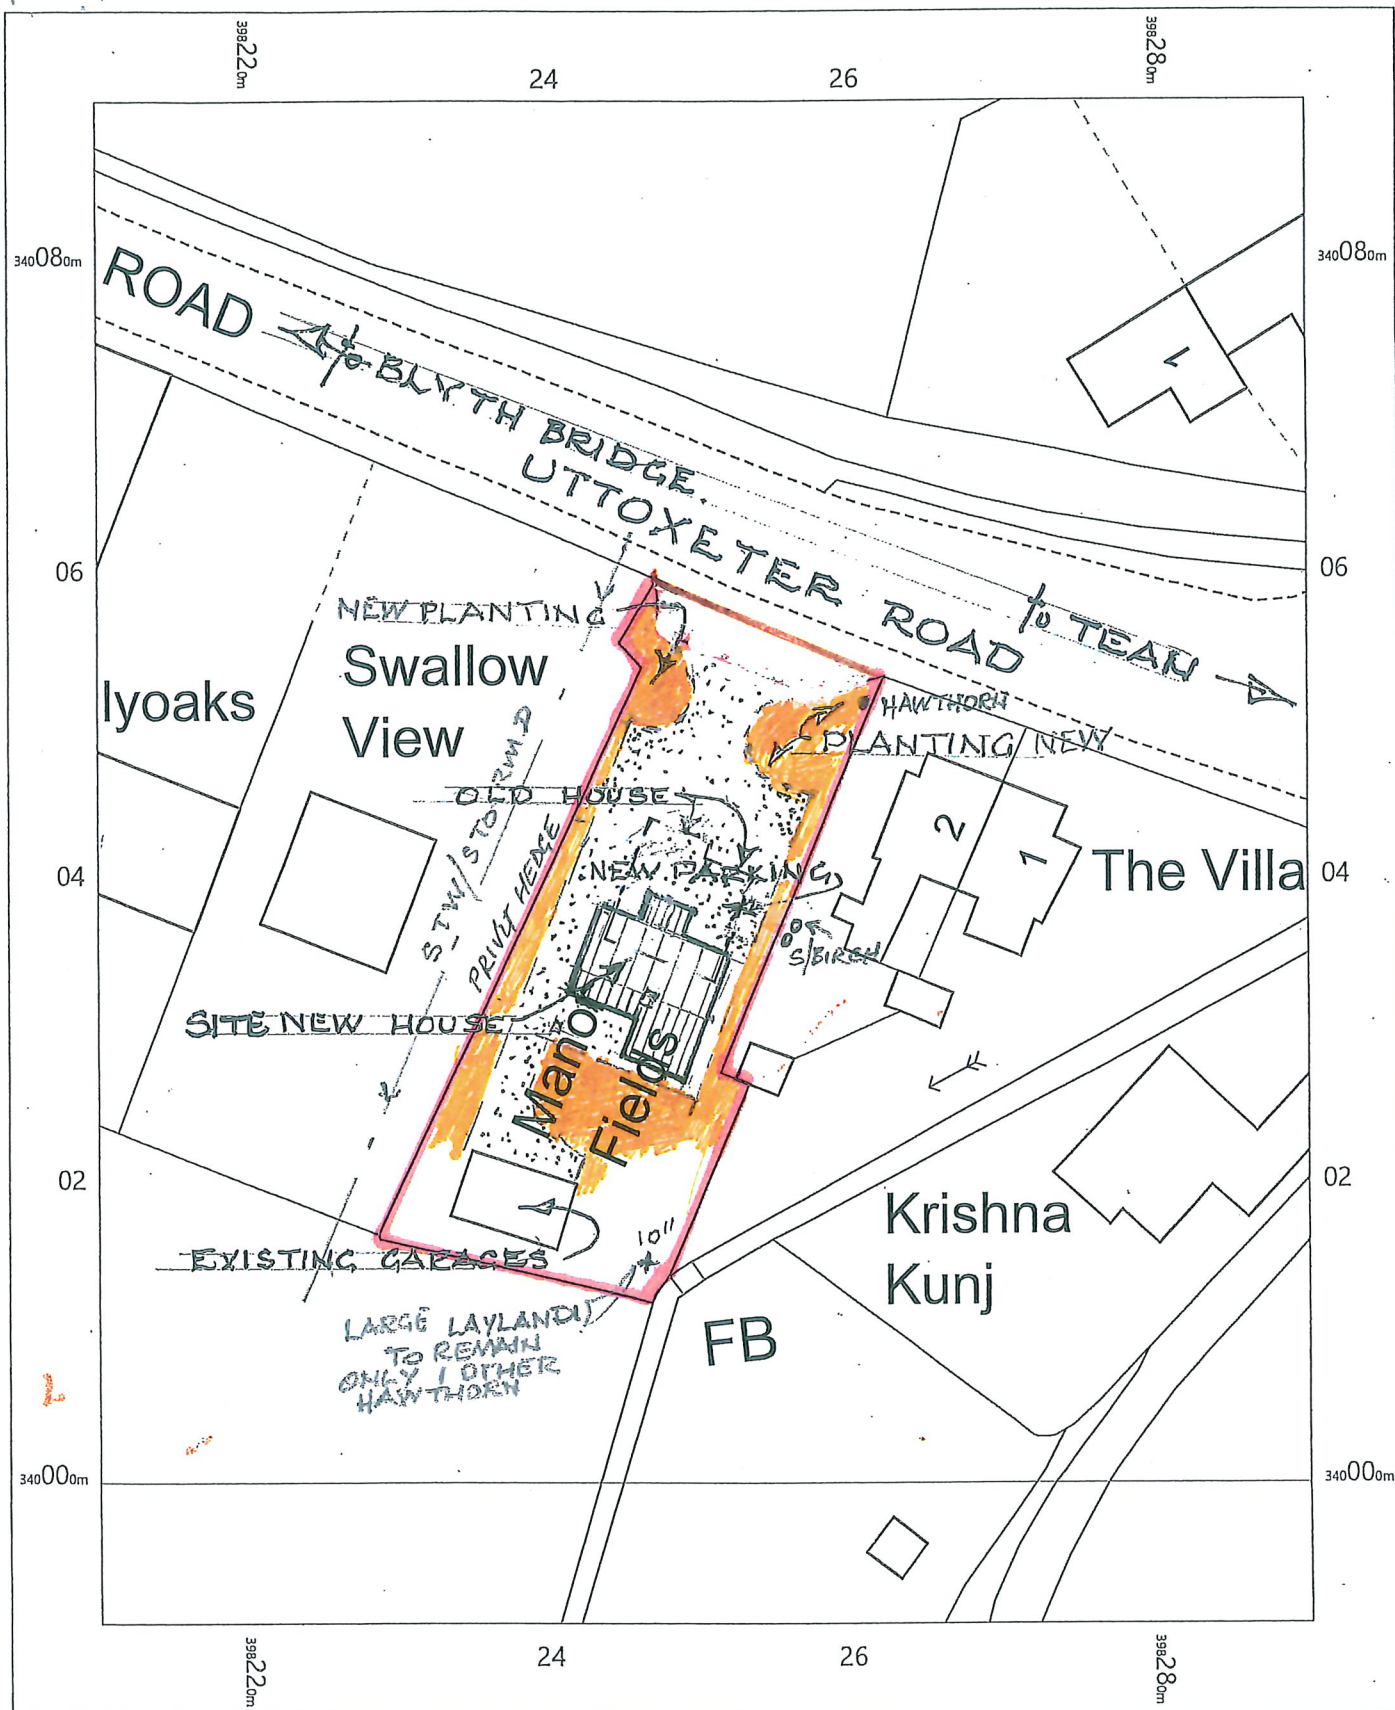


SITE PLAN/LOCATION (AS PROPOSED)

MANOR FIELDS.
 UTTOXETER RP.
 DRAYCOT-IN-THE
 MOORS.
 ST119AQ

OS MasterMap 1250/2500/10000 scale
 Friday, September 11, 2020, ID: JEW-00901319
 maps.johnnewright.com

1:500, scale print at A4, Centre: 398250 E, 340041 N

©Crown Copyright Ordnance Survey. Licence no. 100025568

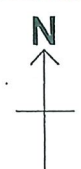

johnnewright