
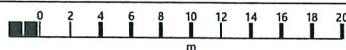


TREE SURVEY.

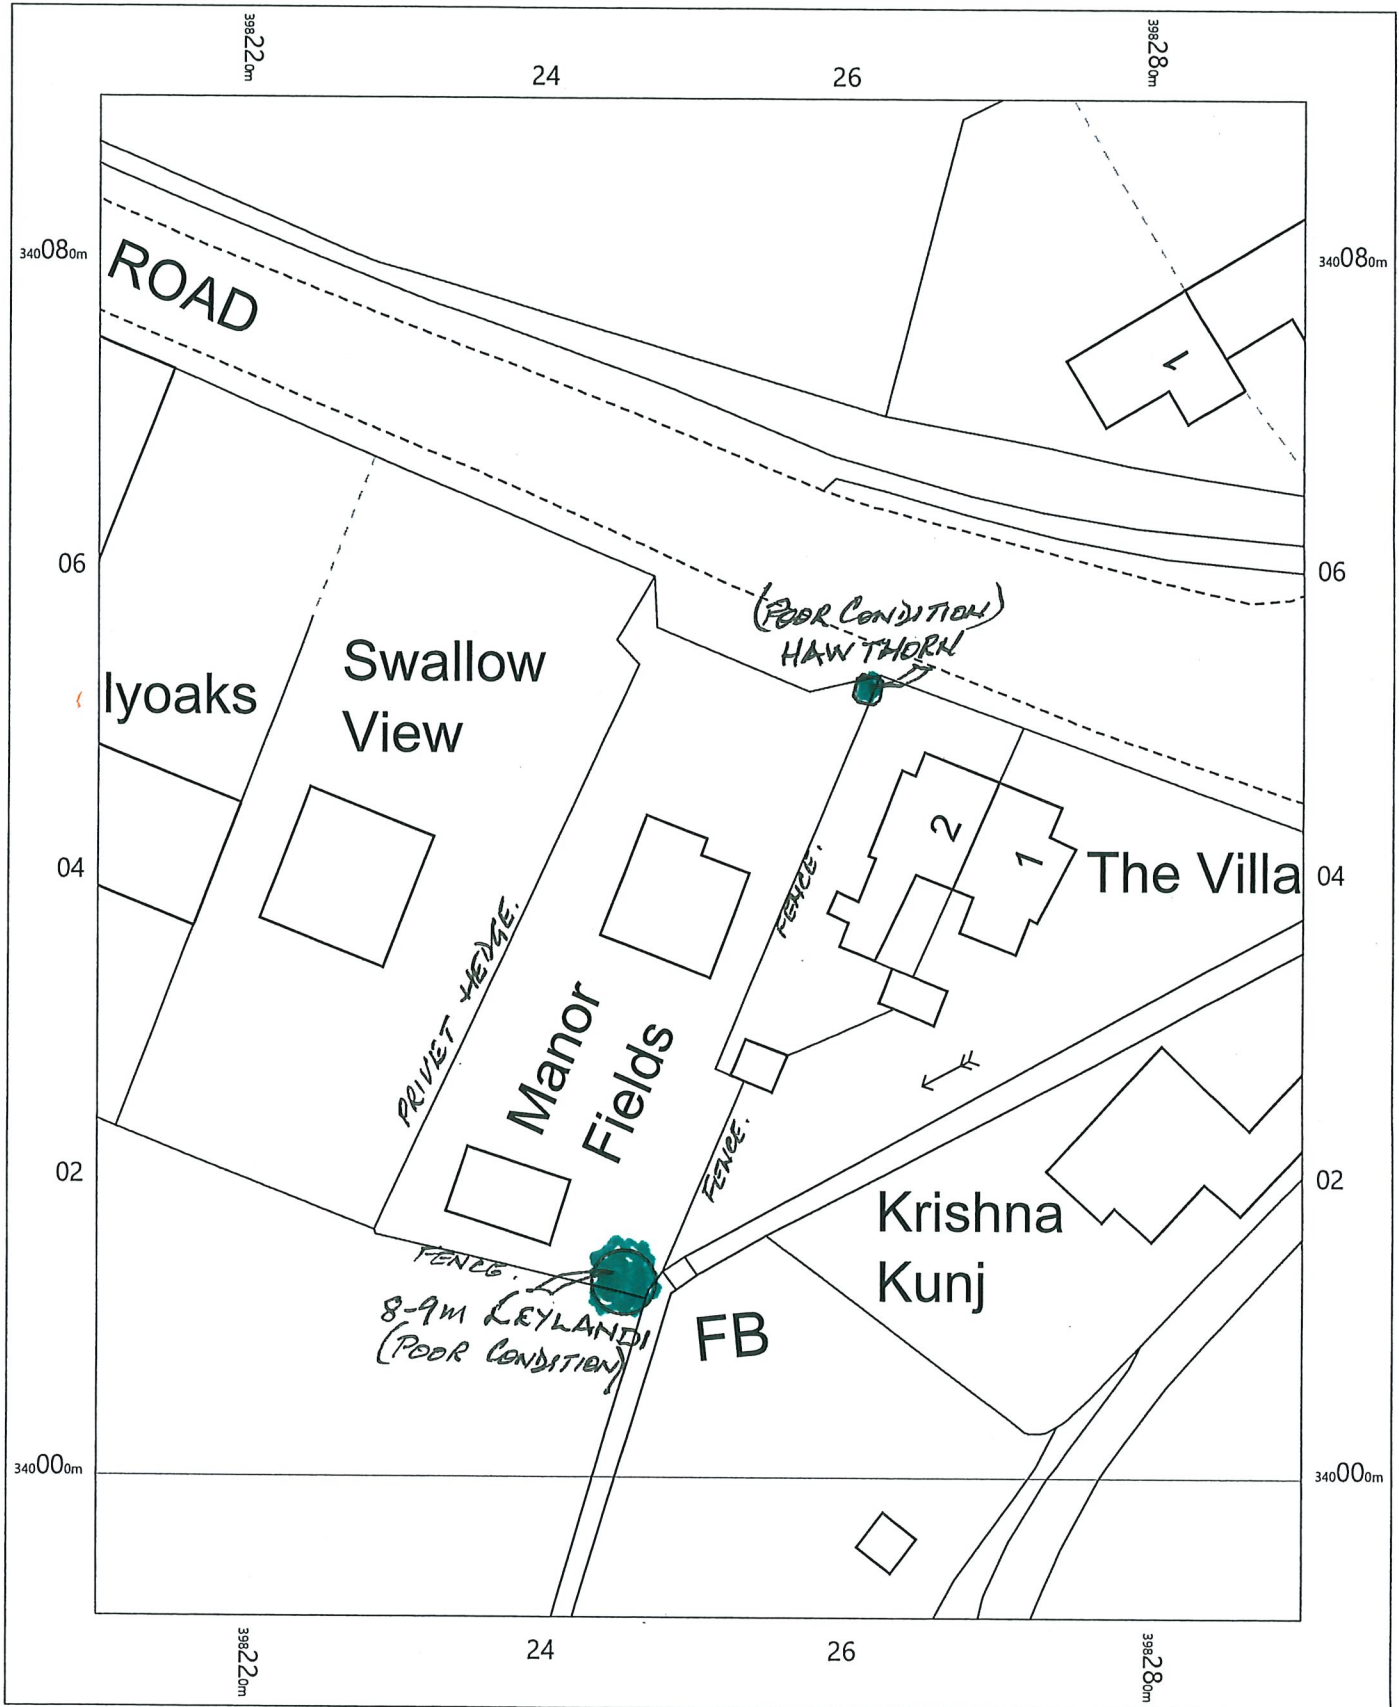


TREE SURVEY.
PREVIOUSLY NOTED
2 TREES ON SITE
PLAN. - BOTH TREES
IN POOR CONDITION.

OS MasterMap 1250/2500/10000 scale
Friday, September 11, 2020, ID: JEW-00901319
maps.johnnewright.com

1:500 scale print at A4, Centre: 398250 E, 340041 N

©Crown Copyright Ordnance Survey. Licence no. 100025568

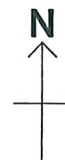

johnnewright