


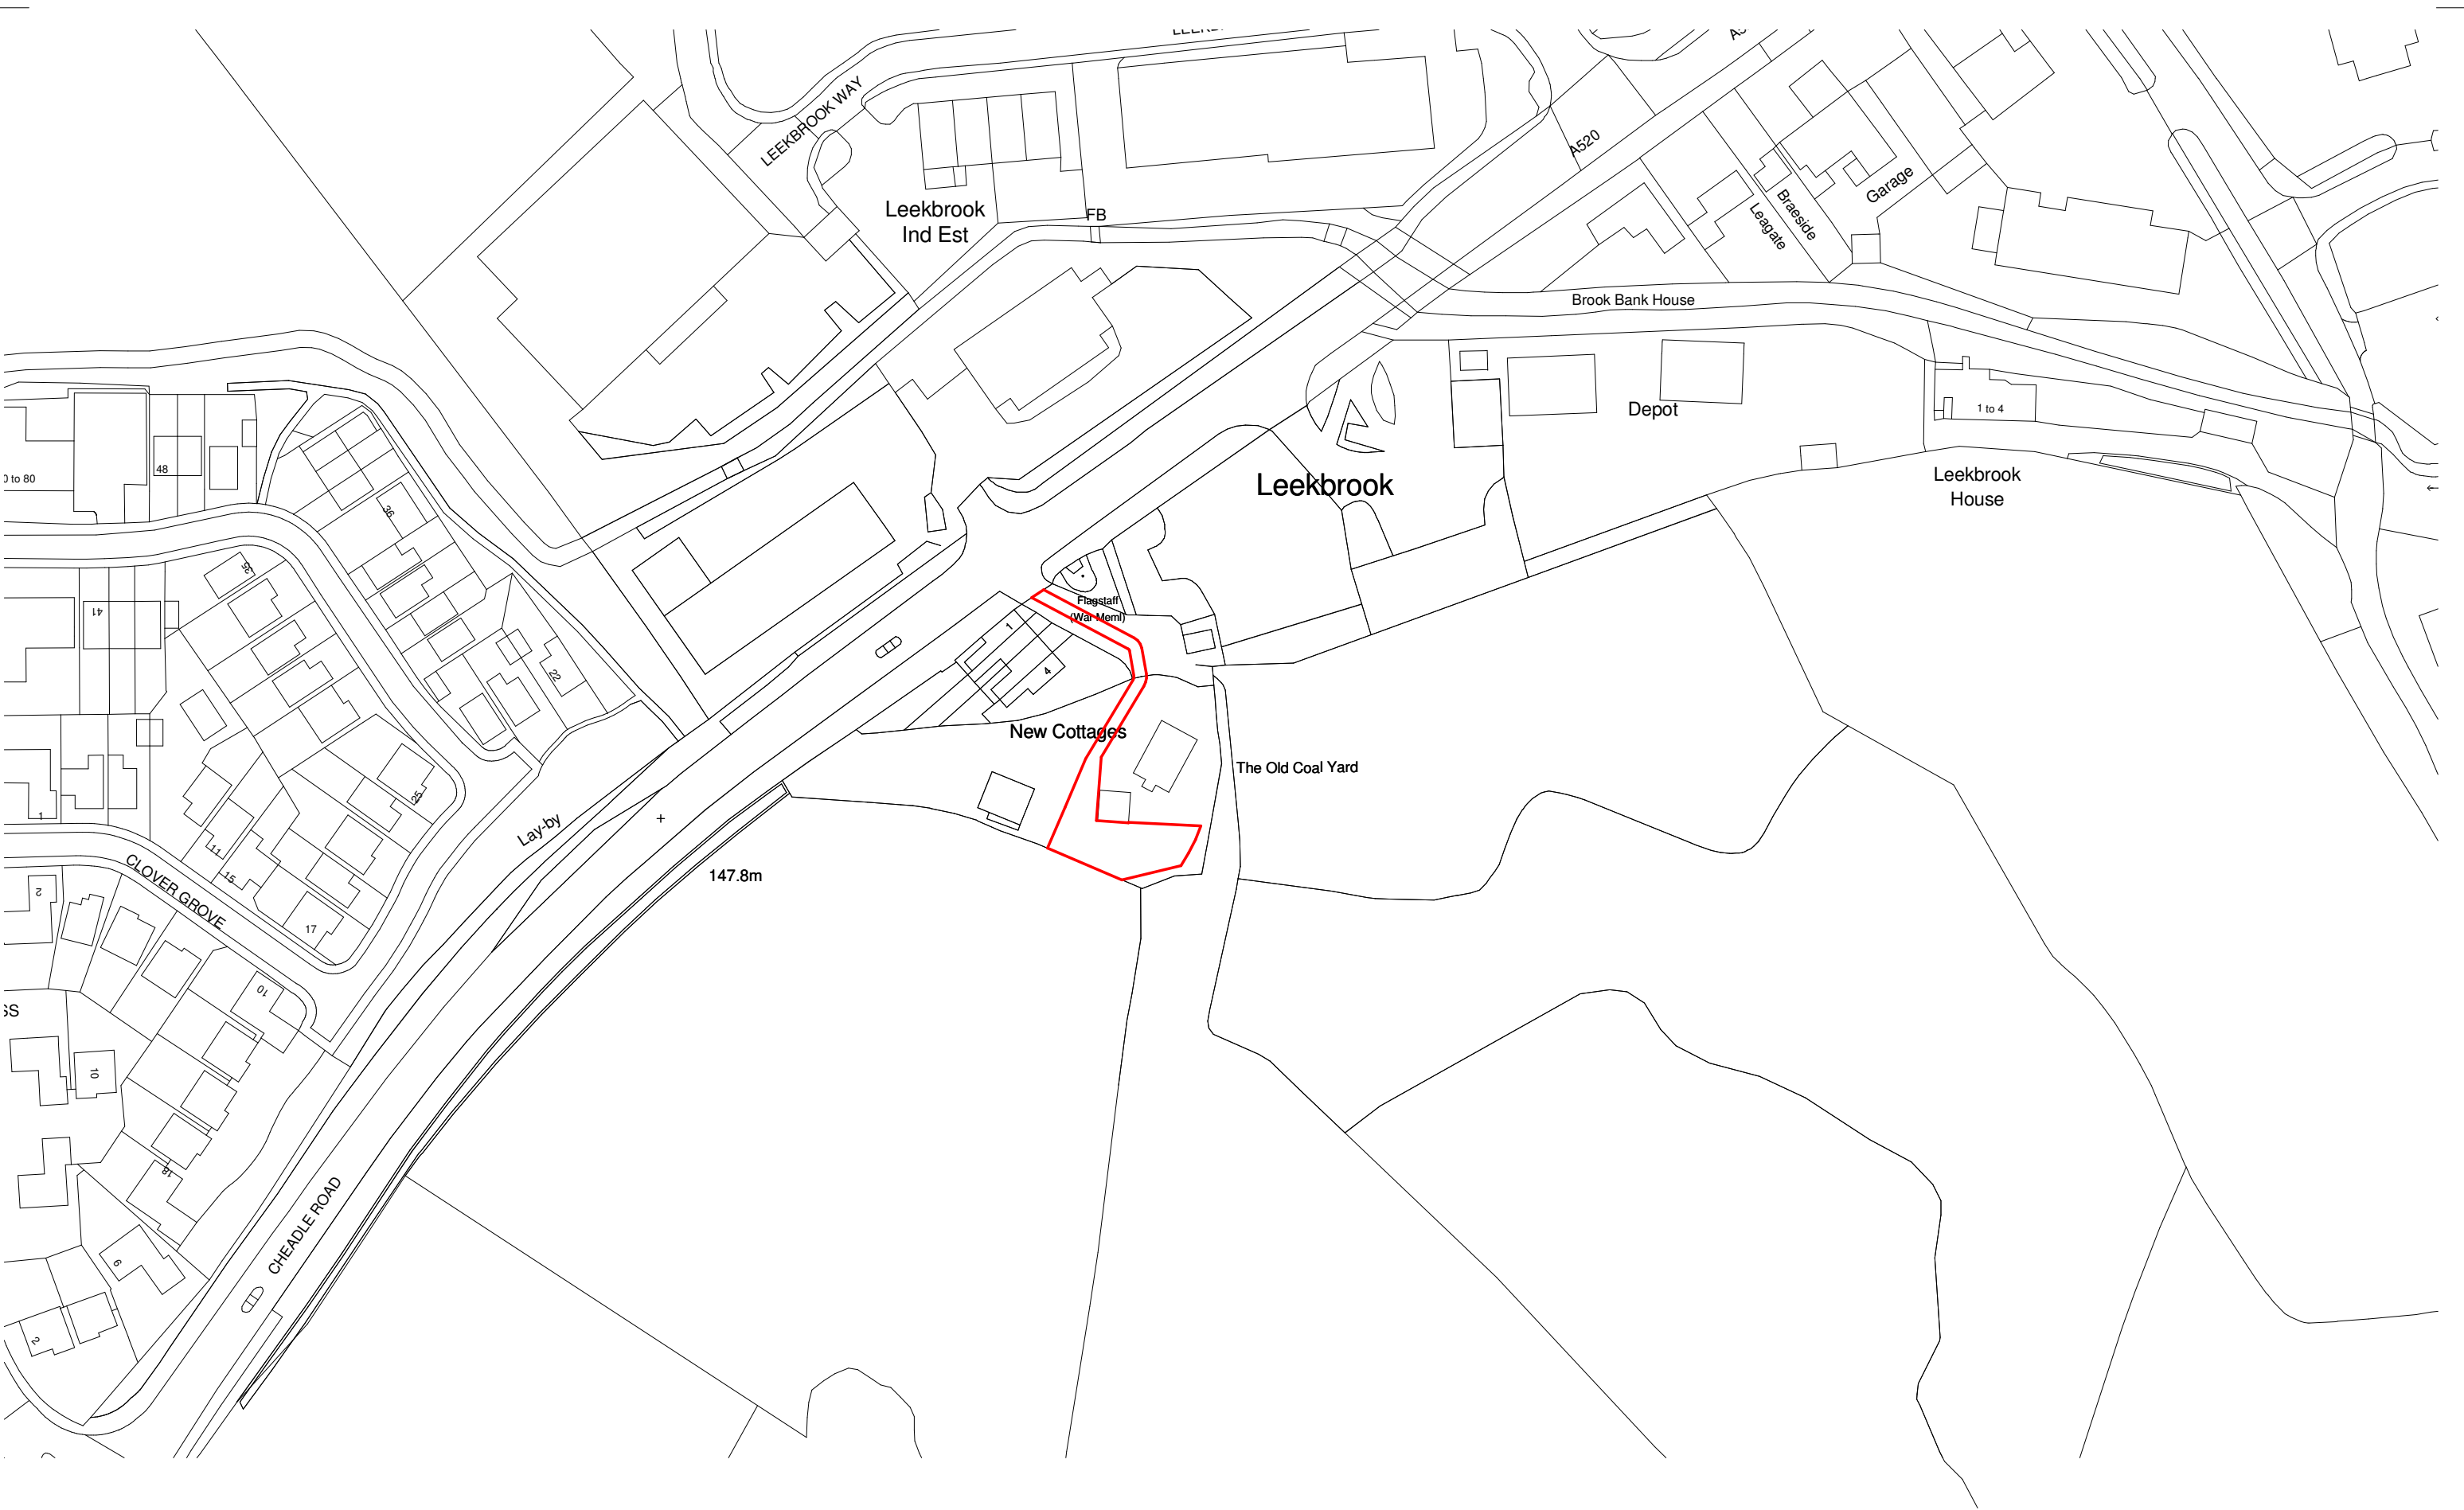

1

0001 - Site Location Plan

1 : 1250

Client's Name

Dan & Jenny

Drawing Title

Location Plan

Date

Mar 2021

Title

The Bungalow Caravan,
Cheadle Road, Cheddleton

Status

Planning

Rev

Date

Revision Details

Dr

Ch

10

0

10

20

30

40

50

Scale 1:1250@A3

m

Number

Rev

0001

CAD Plot Date:

30/03/2021 16:38:54