


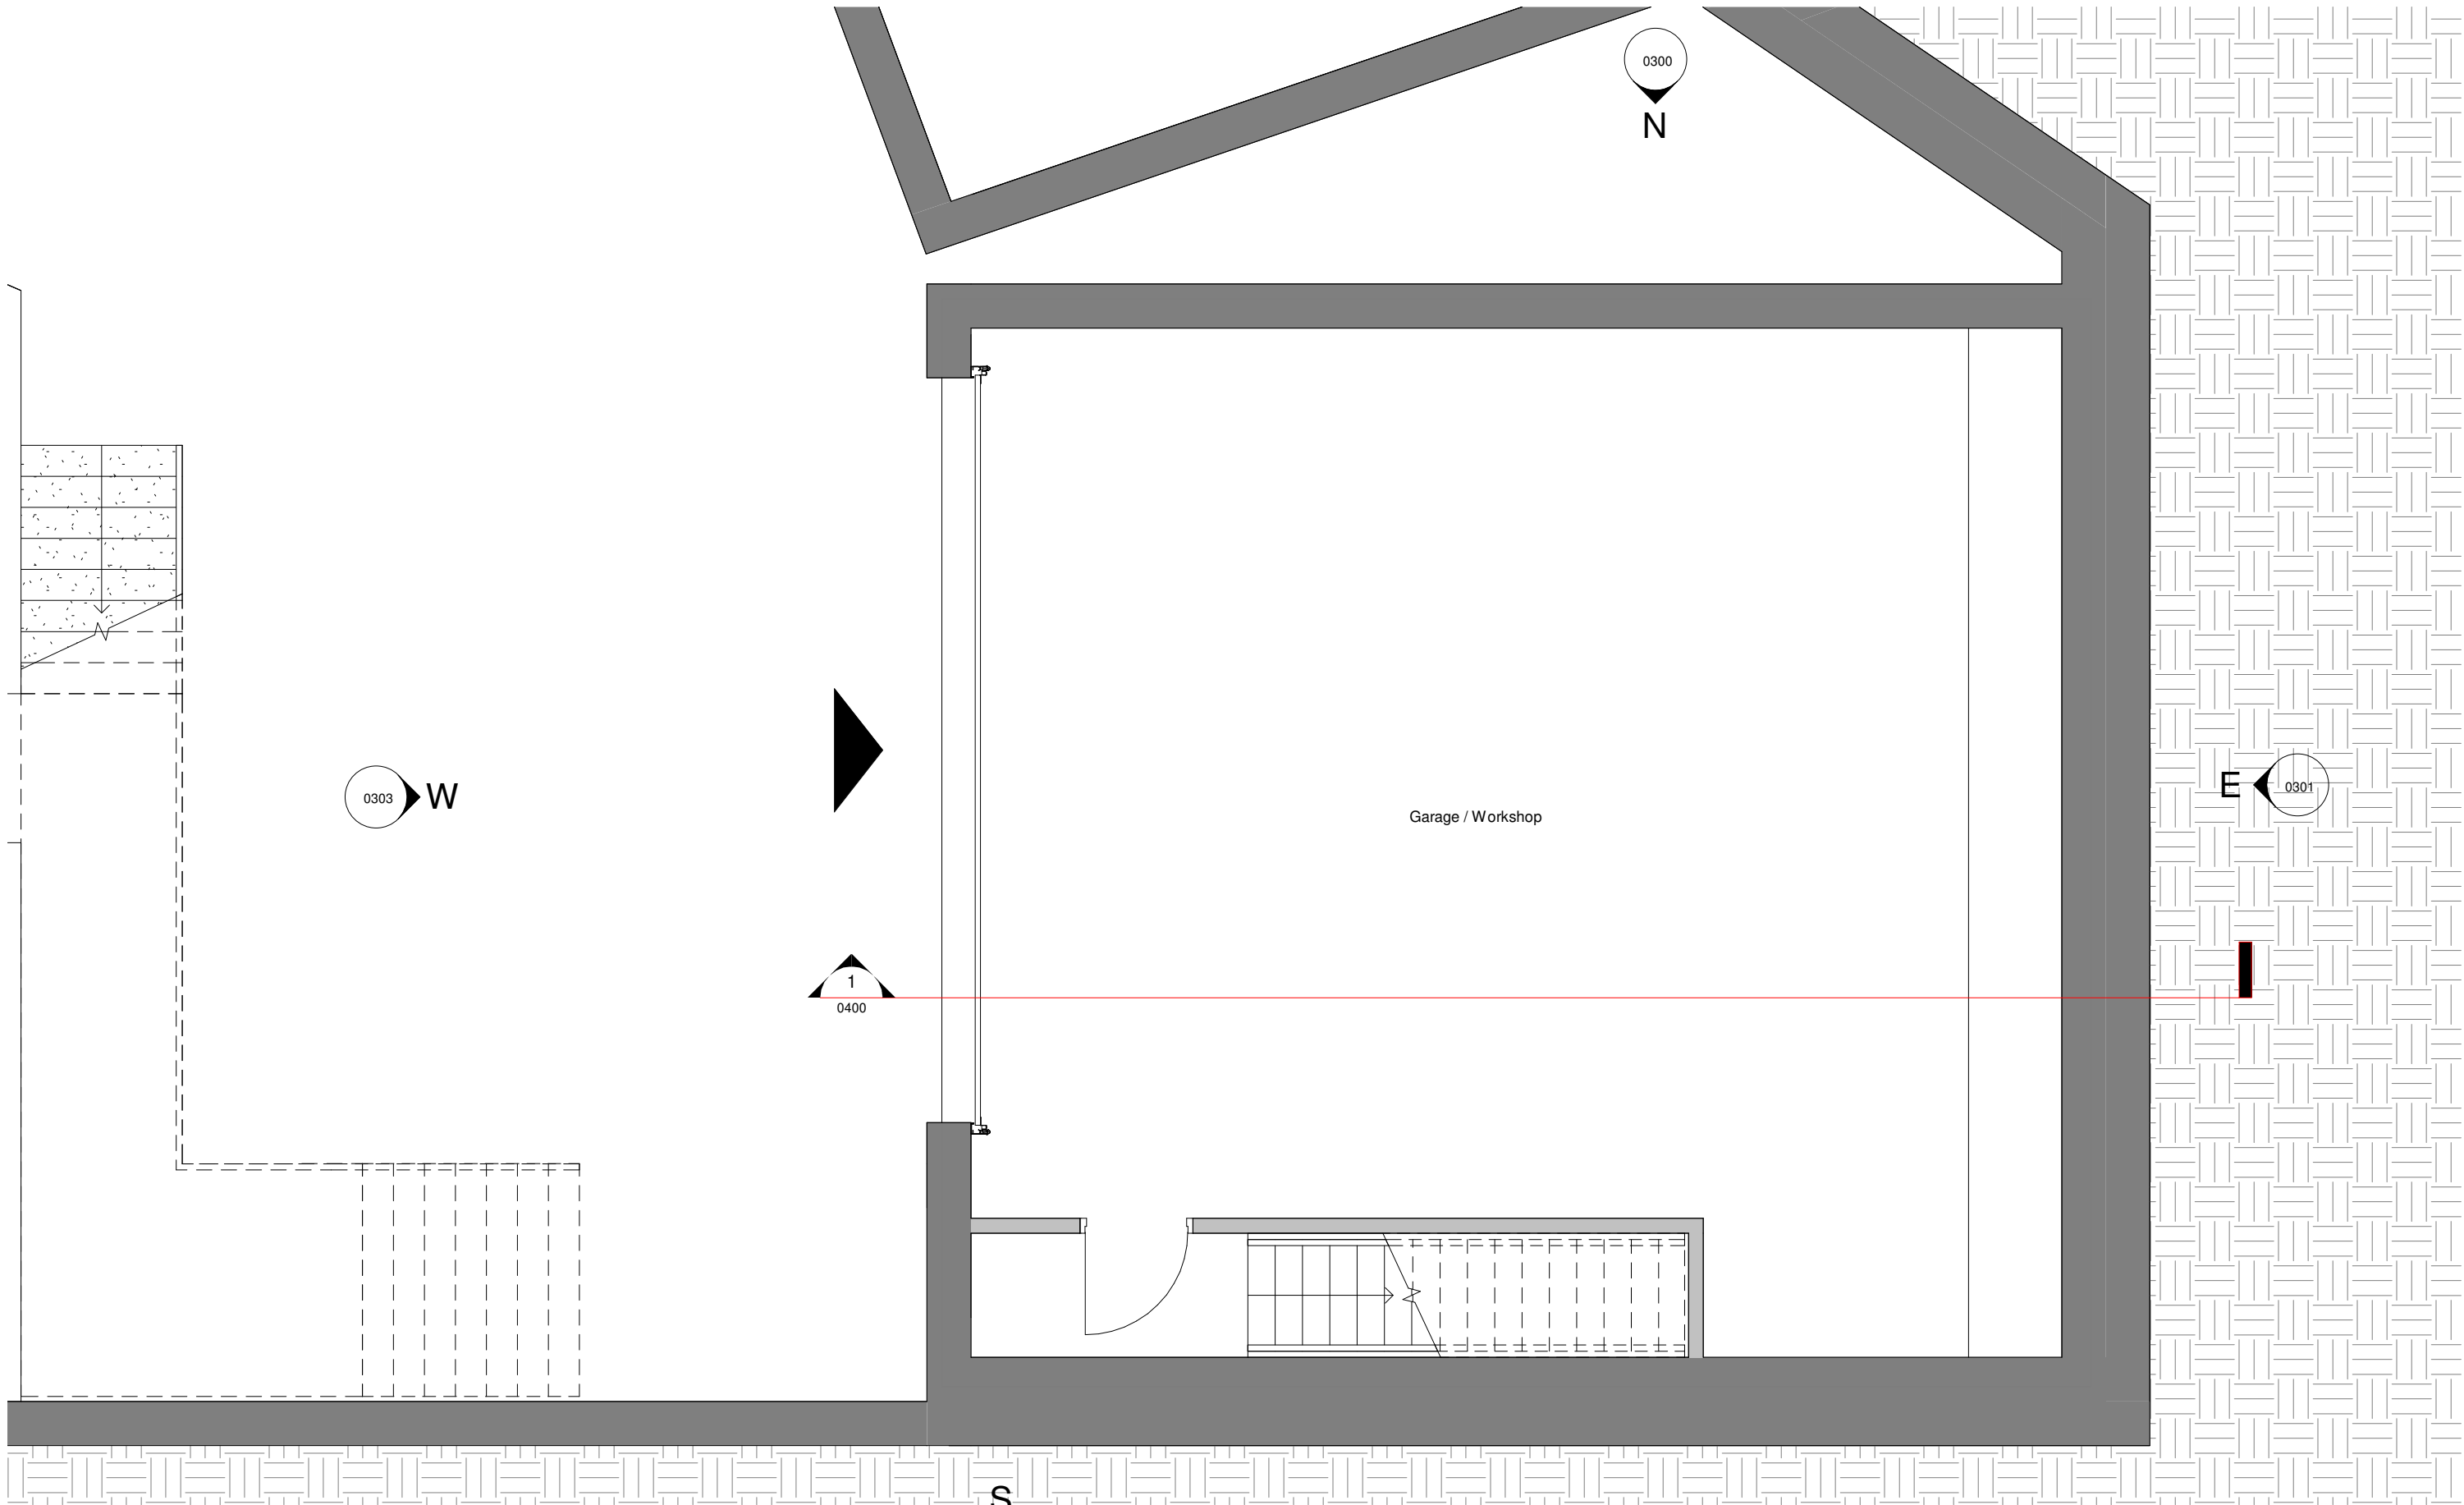

1 00 Ground Floor - Proposed

1 : 50

Client's Name
Dan & Jenny

Drawing Title
Ground Floor Plan - Proposed


Date
Mar 2021

Title
The Bungalow Caravan,
Cheadle Road, Cheddleton

Status
Planning

Rev Date Revision Details Dr Ch

CAD Plot Date: 29/03/2021 17:42:00

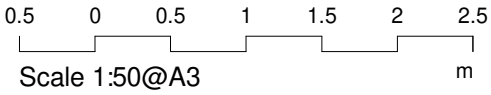

Number	Rev
0200	