


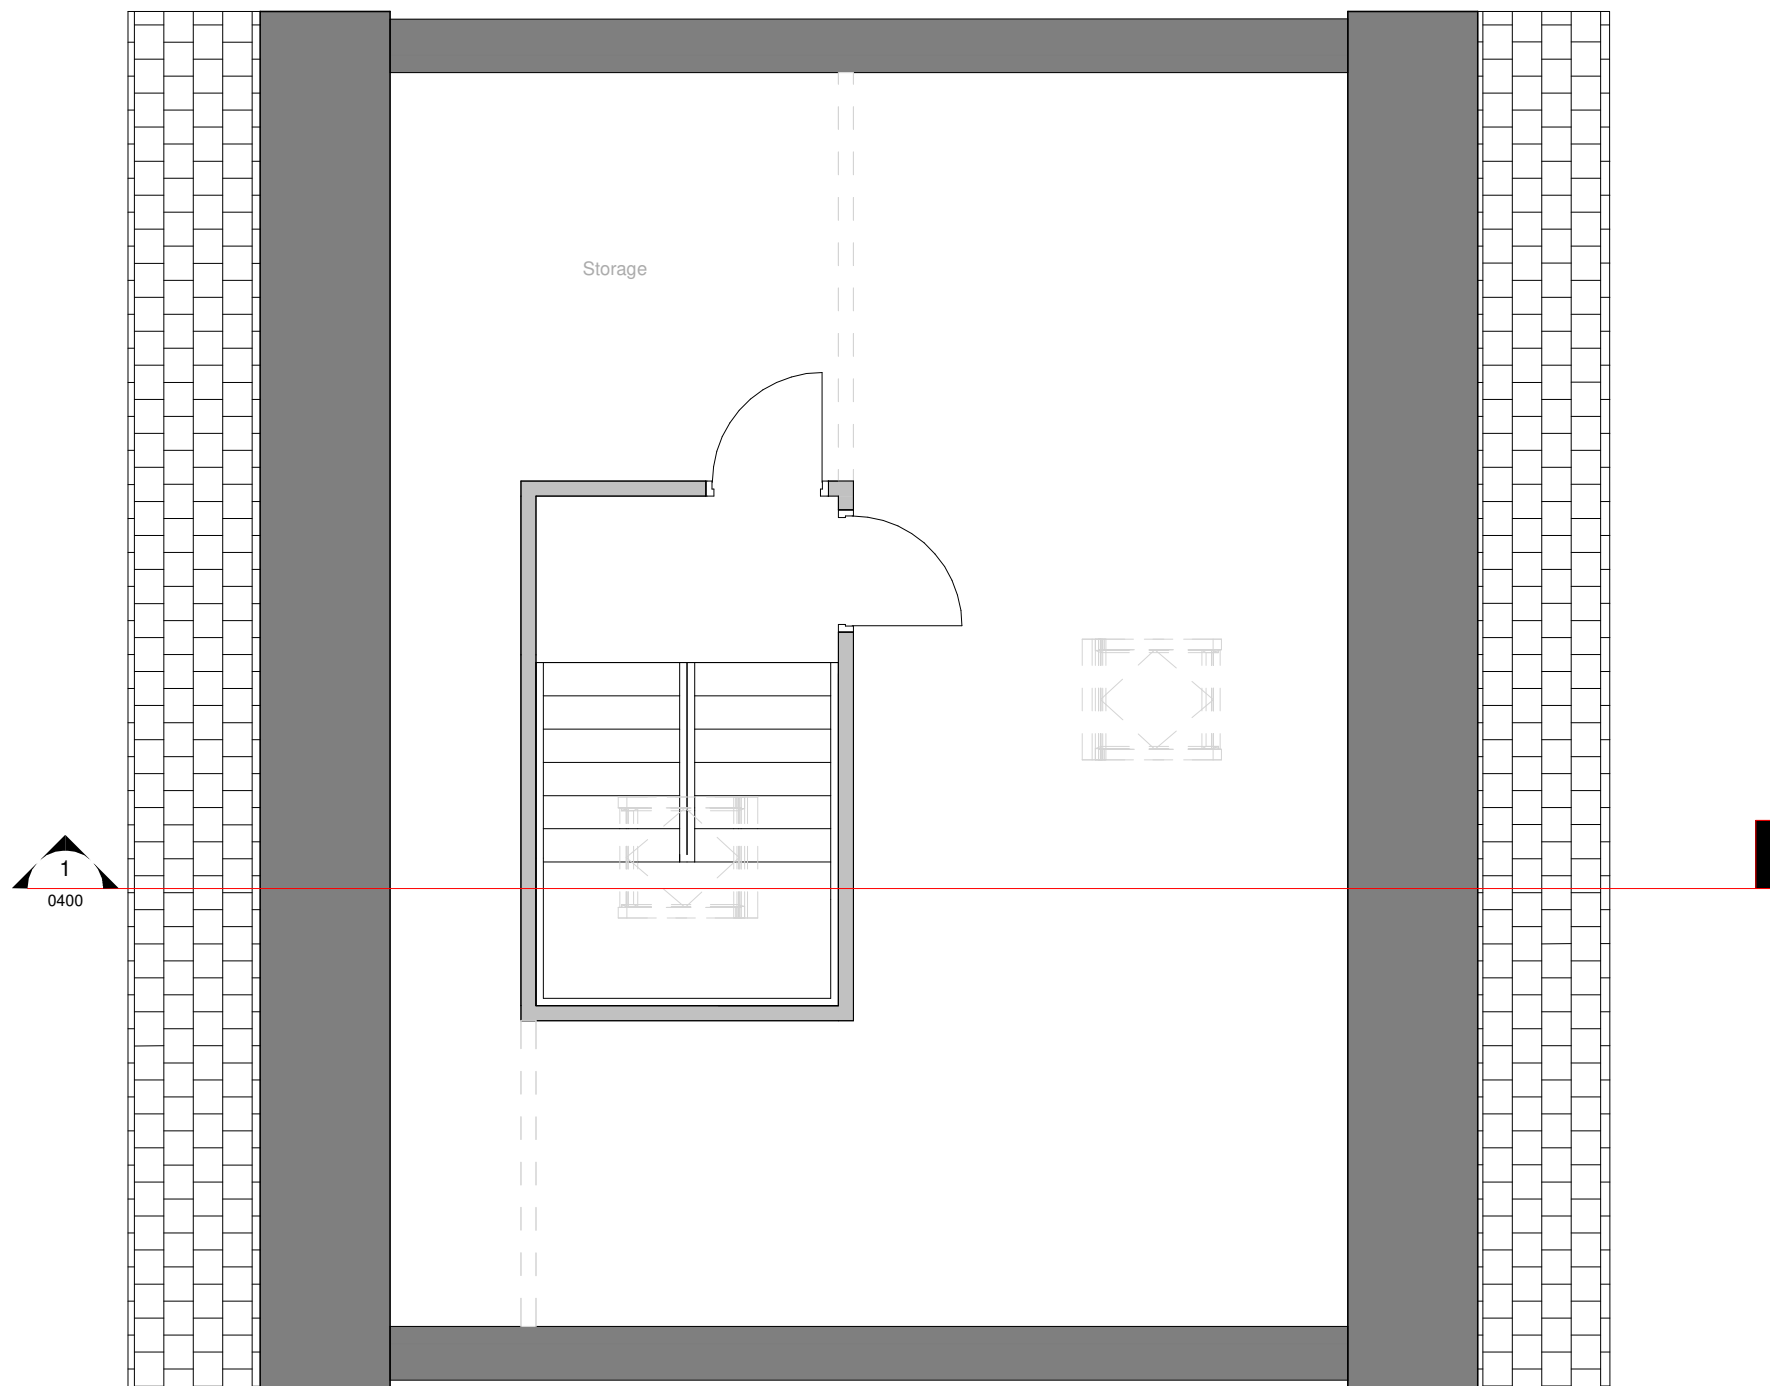

1

03 Third Floor FFL - Proposed

1 : 50

No dimensions to be scaled from drawing except for the purposes of Planning Applications. The contractor should check all dimensions on site. It is the contractors responsibility to ensure compliance with Building Regulations.



Client's Name
Dan & Jenny

Drawing Title
Third Floor/Loft Plan -
Proposed

Date
Mar 2021

Title
The Bungalow Caravan,
Cheadle Road, Cheddleton

Status
Planning

Rev Date Revision Details Dr Ch

0.5	0	0.5	1	1.5	2	2.5	Number	Rev
Scale 1:50@A3							0203	

CAD Plot Date: 29/03/2021 17:43:37

