


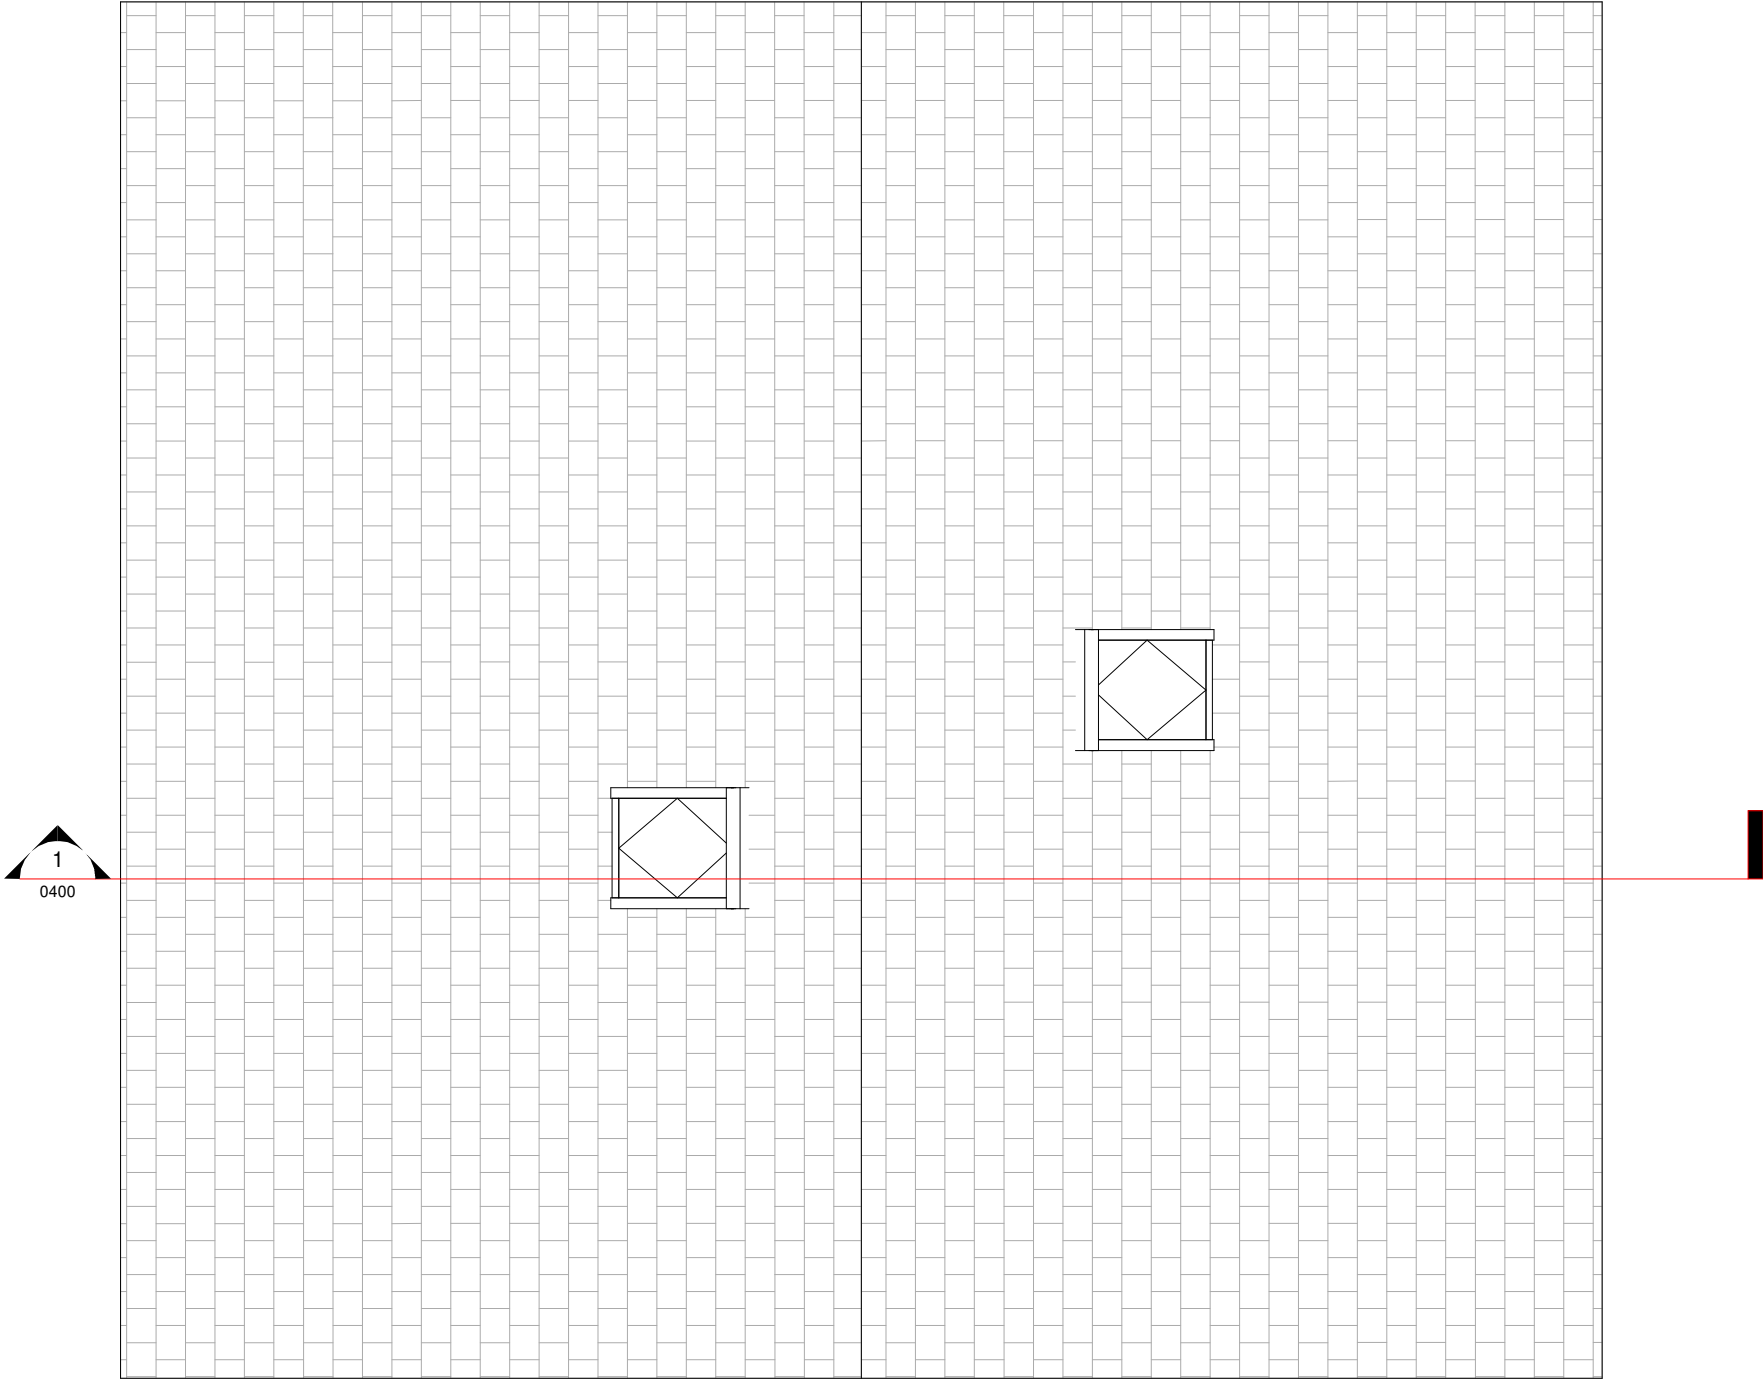

1

Roof Level - Proposed

1 : 50

No dimensions to be scaled from drawing except for the purposes of Planning Applications. The contractor should check all dimensions on site. It is the contractors responsibility to ensure compliance with Building Regulations.



Client's Name Dan & Jenny		Drawing Title Roof Level - Proposed	
0.50.511.522.5 Scale 1:50@A3m		Number 0204	Rev

Title The Bungalow Caravan, Cheadle Road, Cheddleton					
Status Planning					
Rev	Date	Revision Details		Dr	Ch

CAD Plot Date: 29/03/2021 17:43:57