


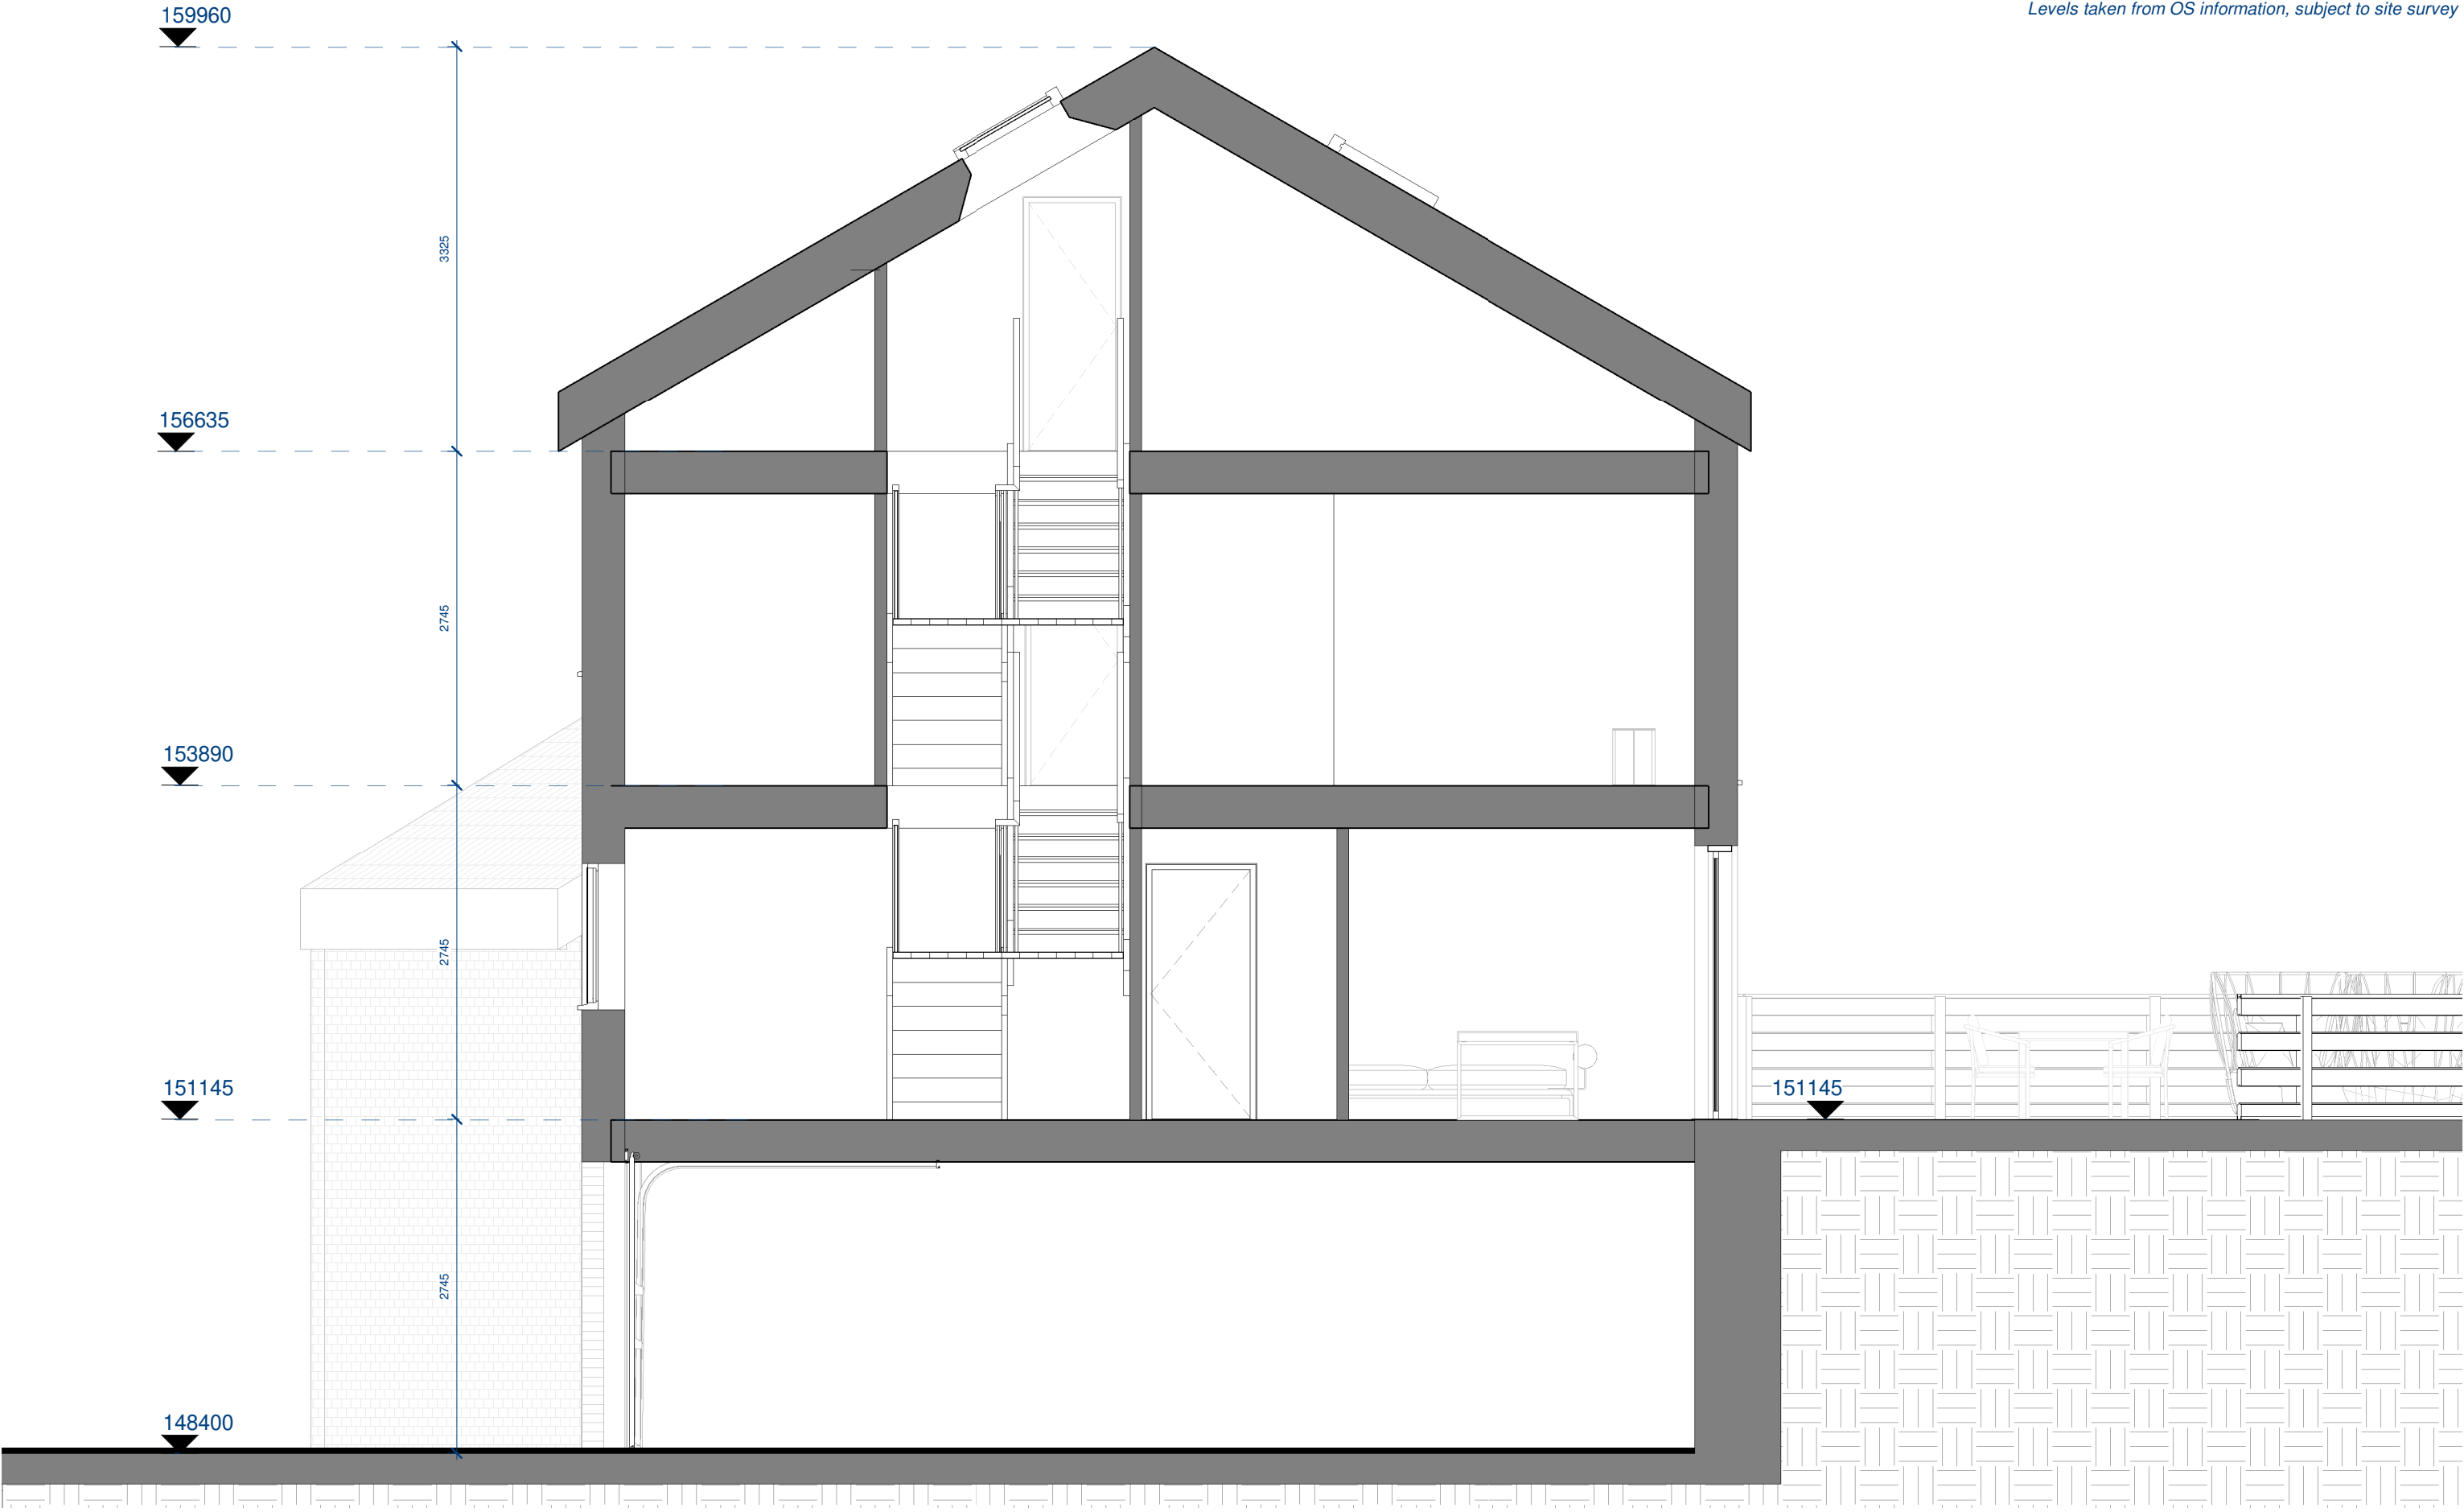

1

Section - Proposed

Client's Name
Dan & Jenny

Drawing Title
Section - Proposed

Date
Mar 2021

0.5	0	0.5	1	1.5	2	2.5	Number	Rev
Scale 1:50@A3							0400	

Title
The Bungalow Caravan,
Cheadle Road, Cheddleton

Status
Planning

Rev	Date	Revision Details	Dr	Ch
-----	------	------------------	----	----