


SRF Conveyor - for elevation details see drawing no: CLD01-JCEG-V000000-0015

SRF Building - for plan on building see drawing no: CLD01-JCEG-V000000-0011

SRF Building - for elevation details see drawing no: CLD01-JCEG-V000000-0009

Site Boundary

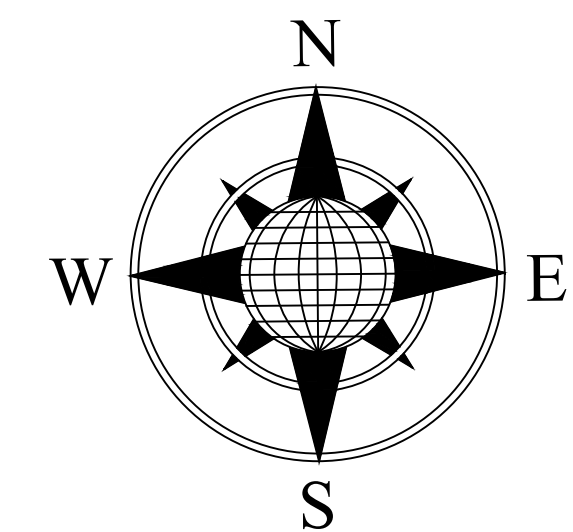

Concrete Road

Fire Suppression Area - for details see drawing no: CLD01-JCEG-V000000-0012


WDLF Tanks - for details see drawing no: CLD01-JCEG-V000000-0013

Existing Lafarge Cement Plant

Weighbridge

Admin Building - for details see drawing no: CLD01-JCEG-V000000-0010

Entry to site

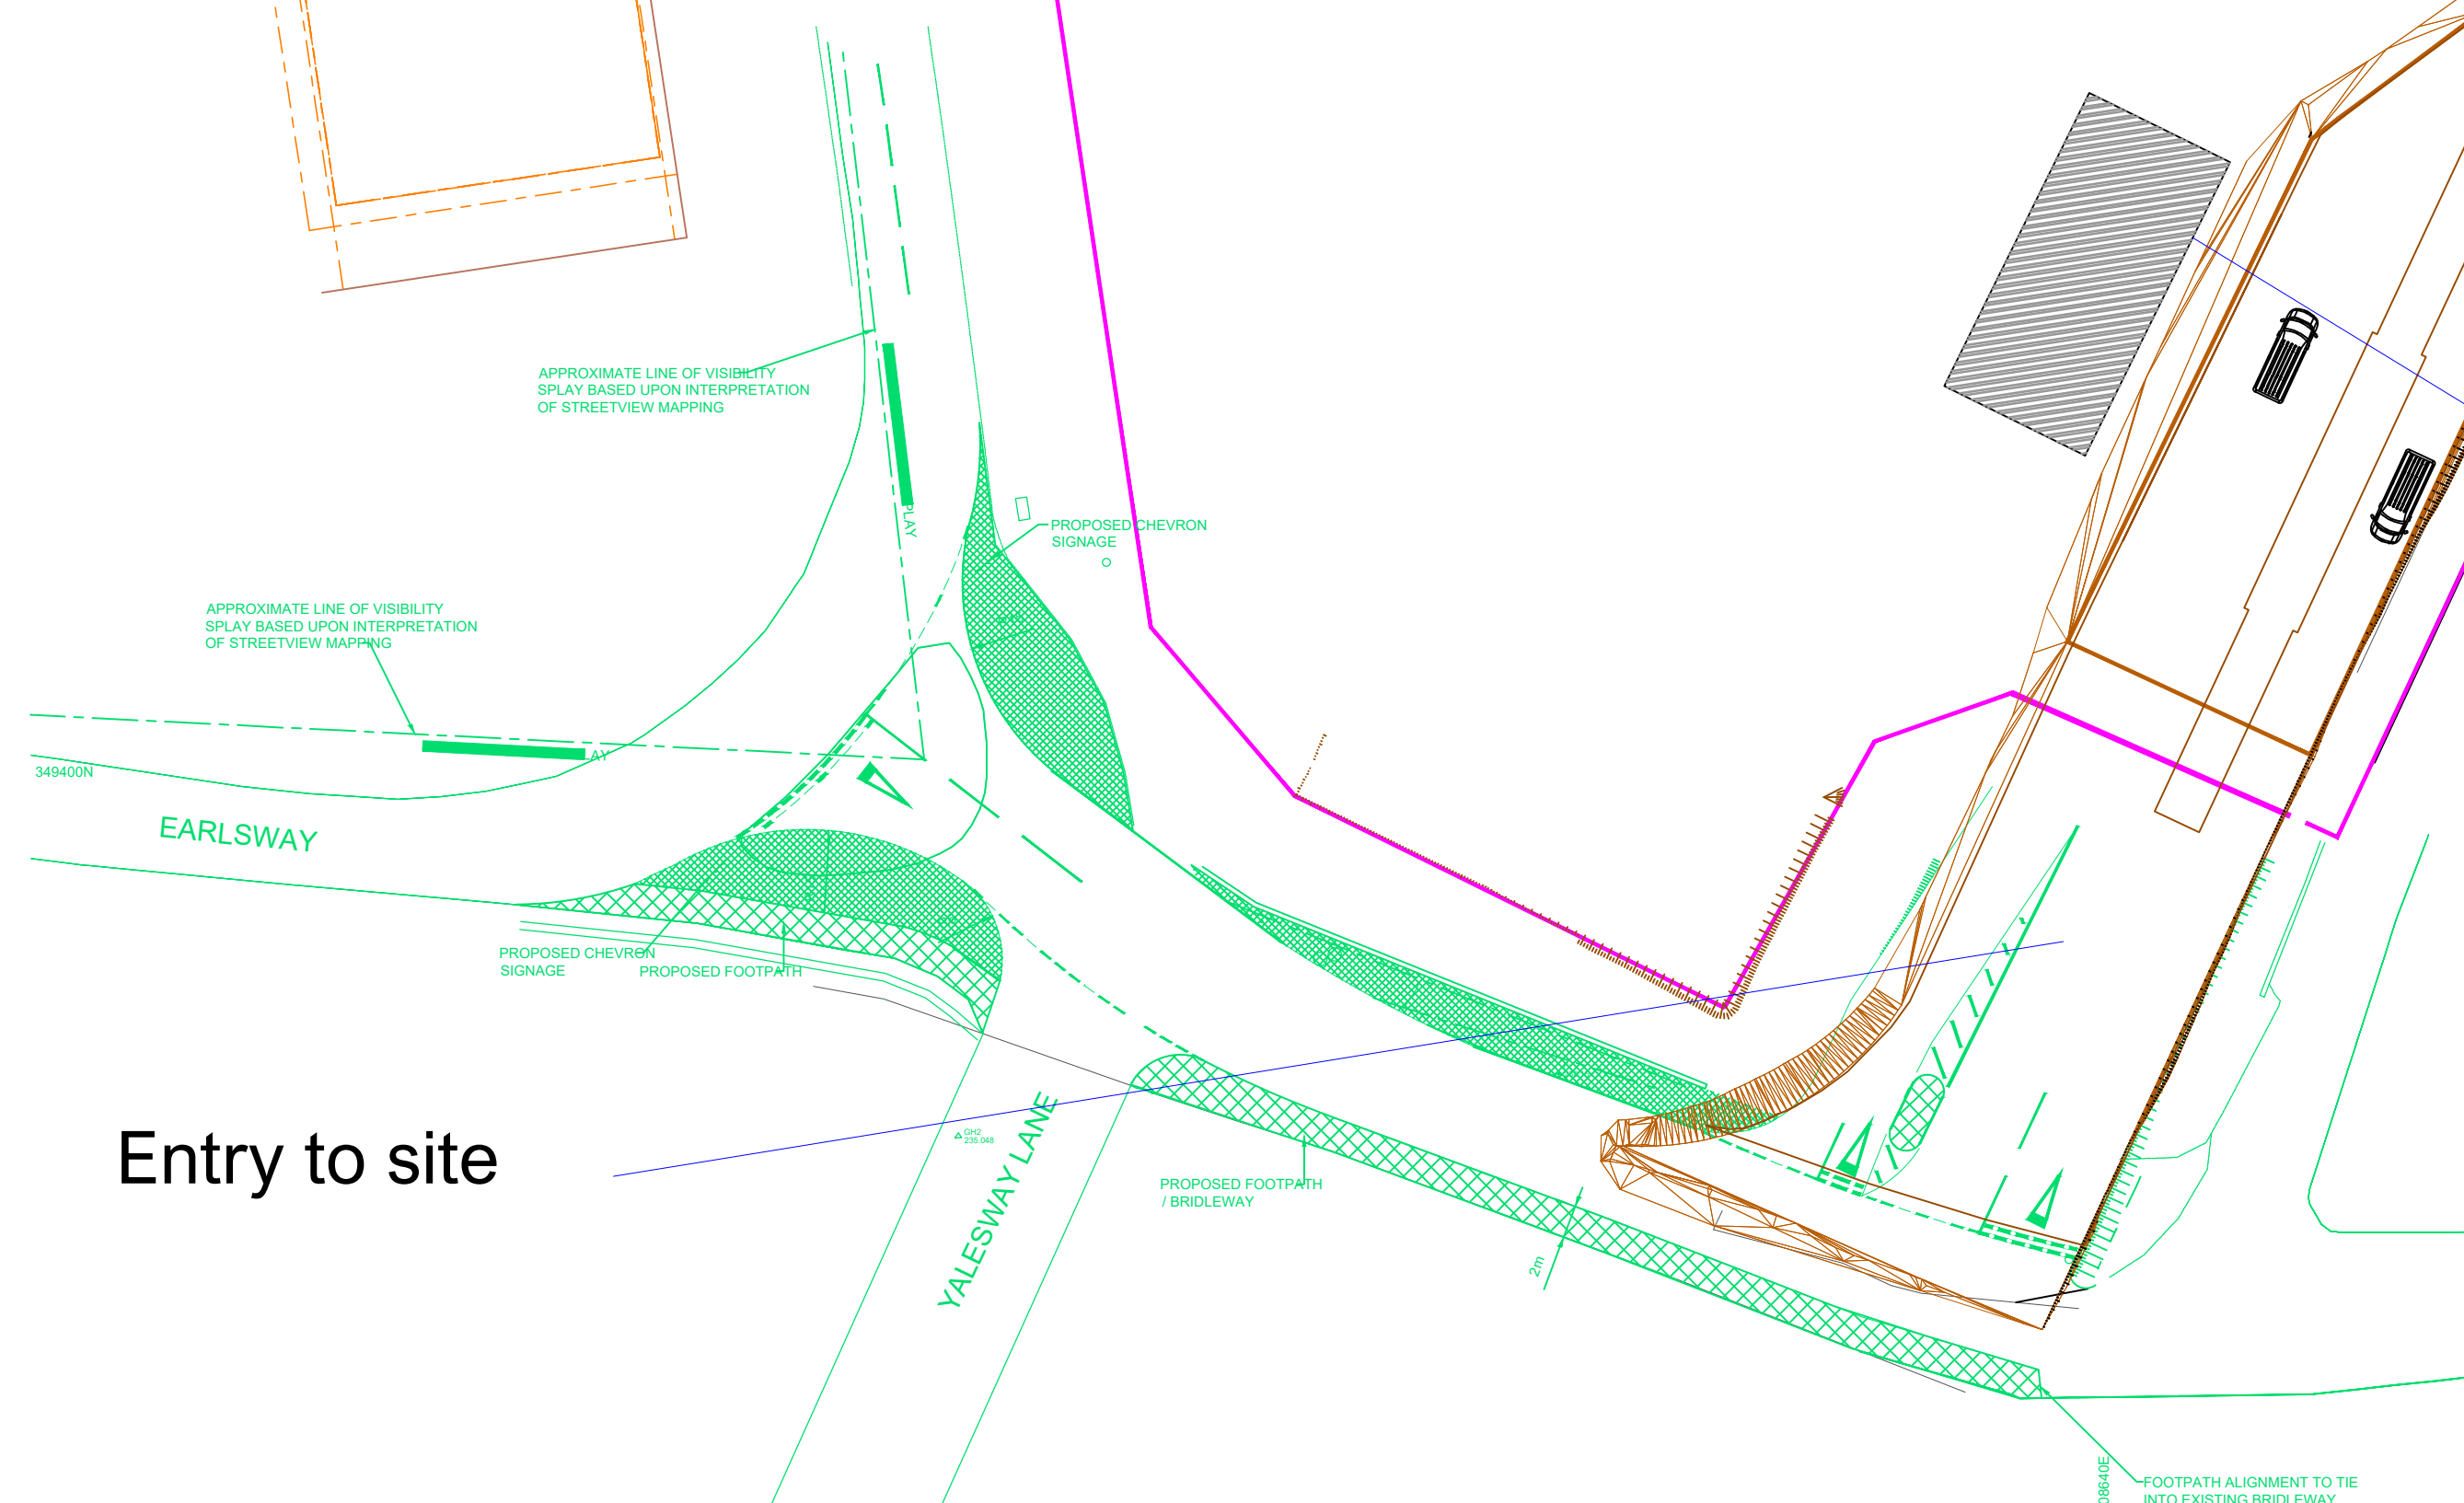

Rev.	DATE	Designation Changes		DESIGN	CHEK
OWNER:		 LH CAULDON PLANT			
PROJECT NAME:		SRF Platform			
TRANSMITTER:		John Carr Engineering Services Ltd			
				DESIGN	CHECK
TITLE:		Location Plan for Building Elevation Drawings		Drawing Creation Date: 18/11/2020 Scale(s): 1/400	
CLD01	JCEG	GA11	V000000	0014	
Project Code		Contractor Name		Document ID	
		Lafarge Holcim Asset Code (ACS)		Consecutive	

All information contained in this document is strictly confidential and is the exclusive property of the EGIS Group