




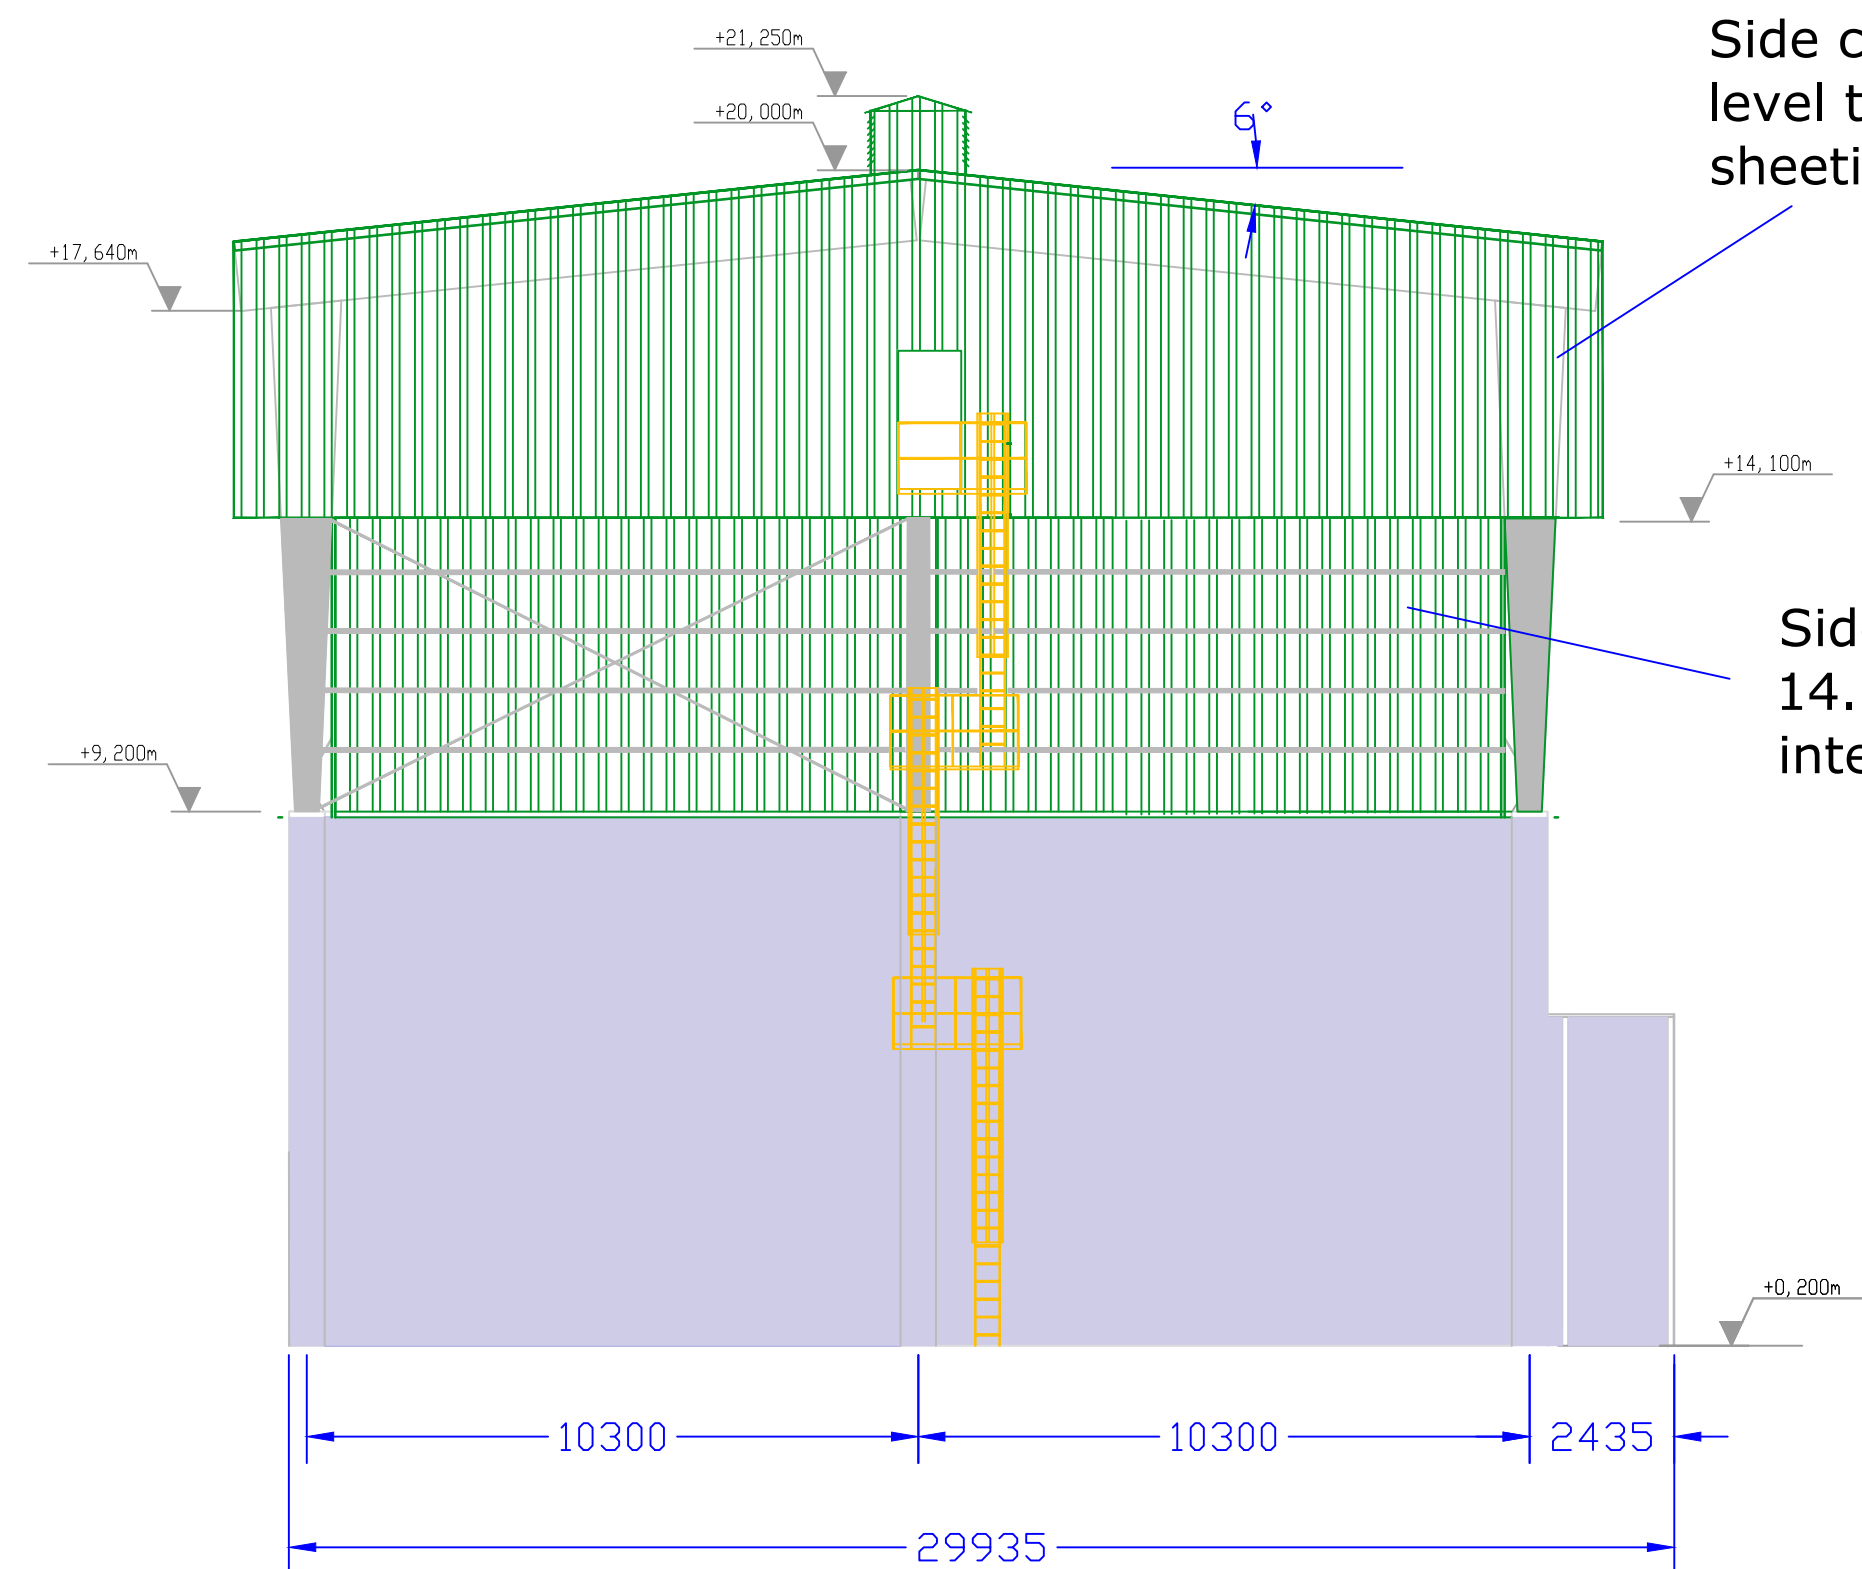


South Elevation

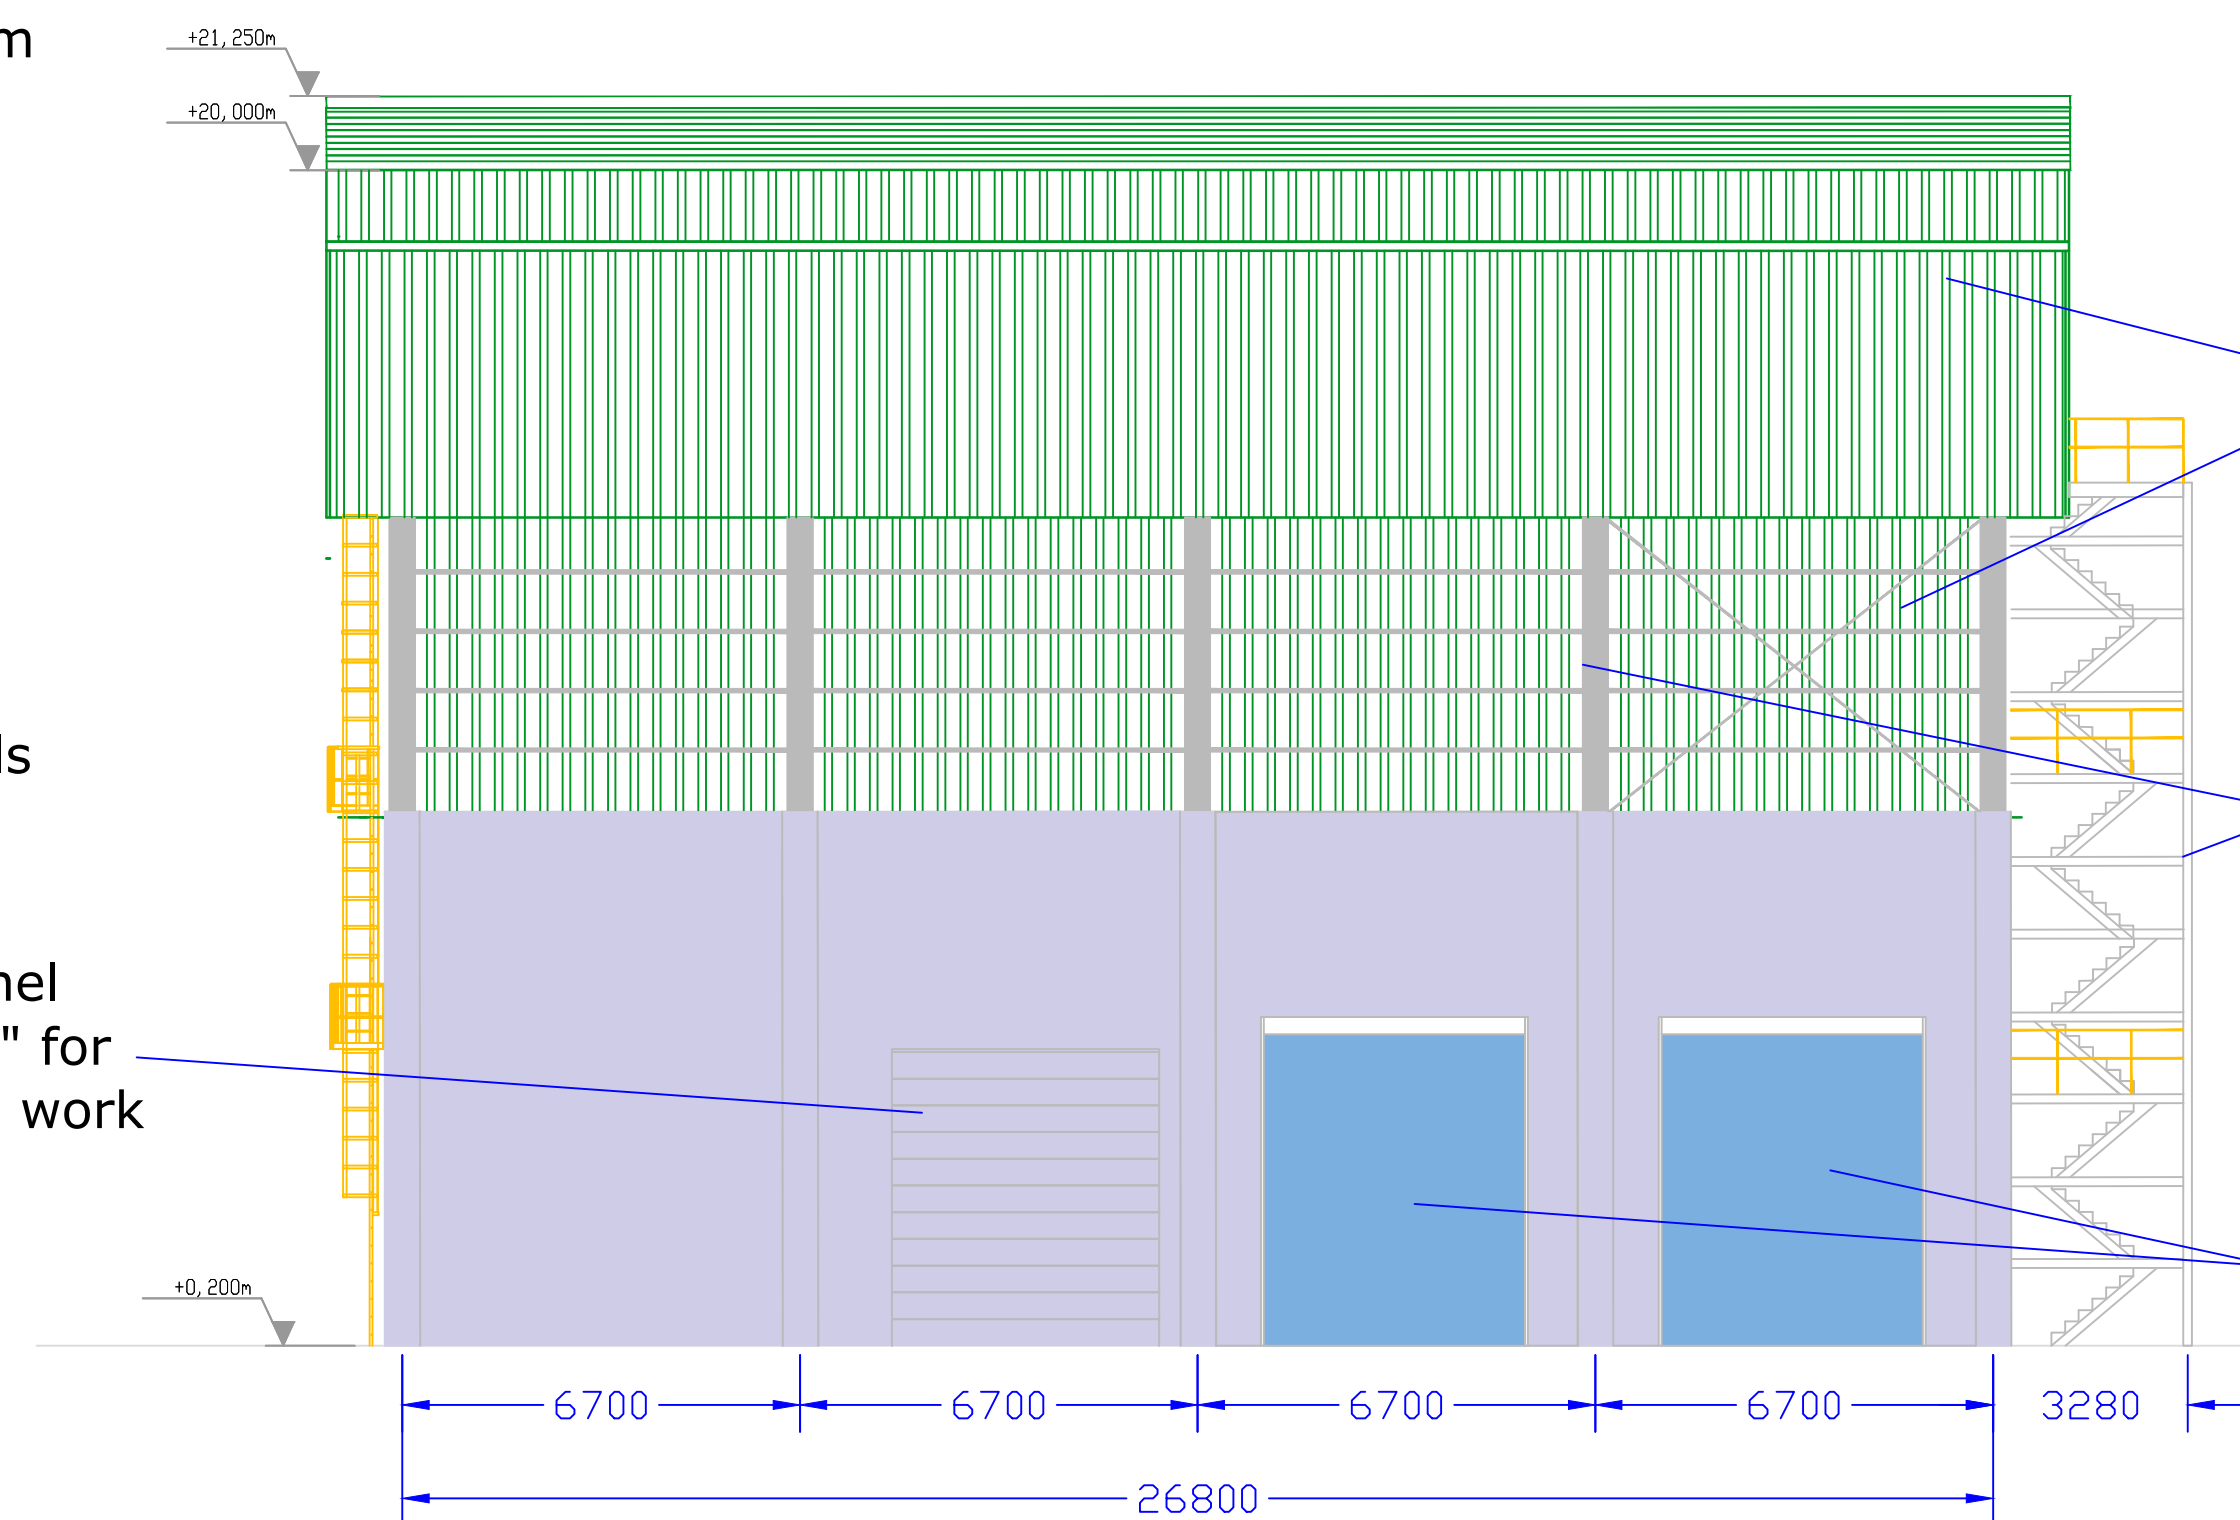

East Elevation

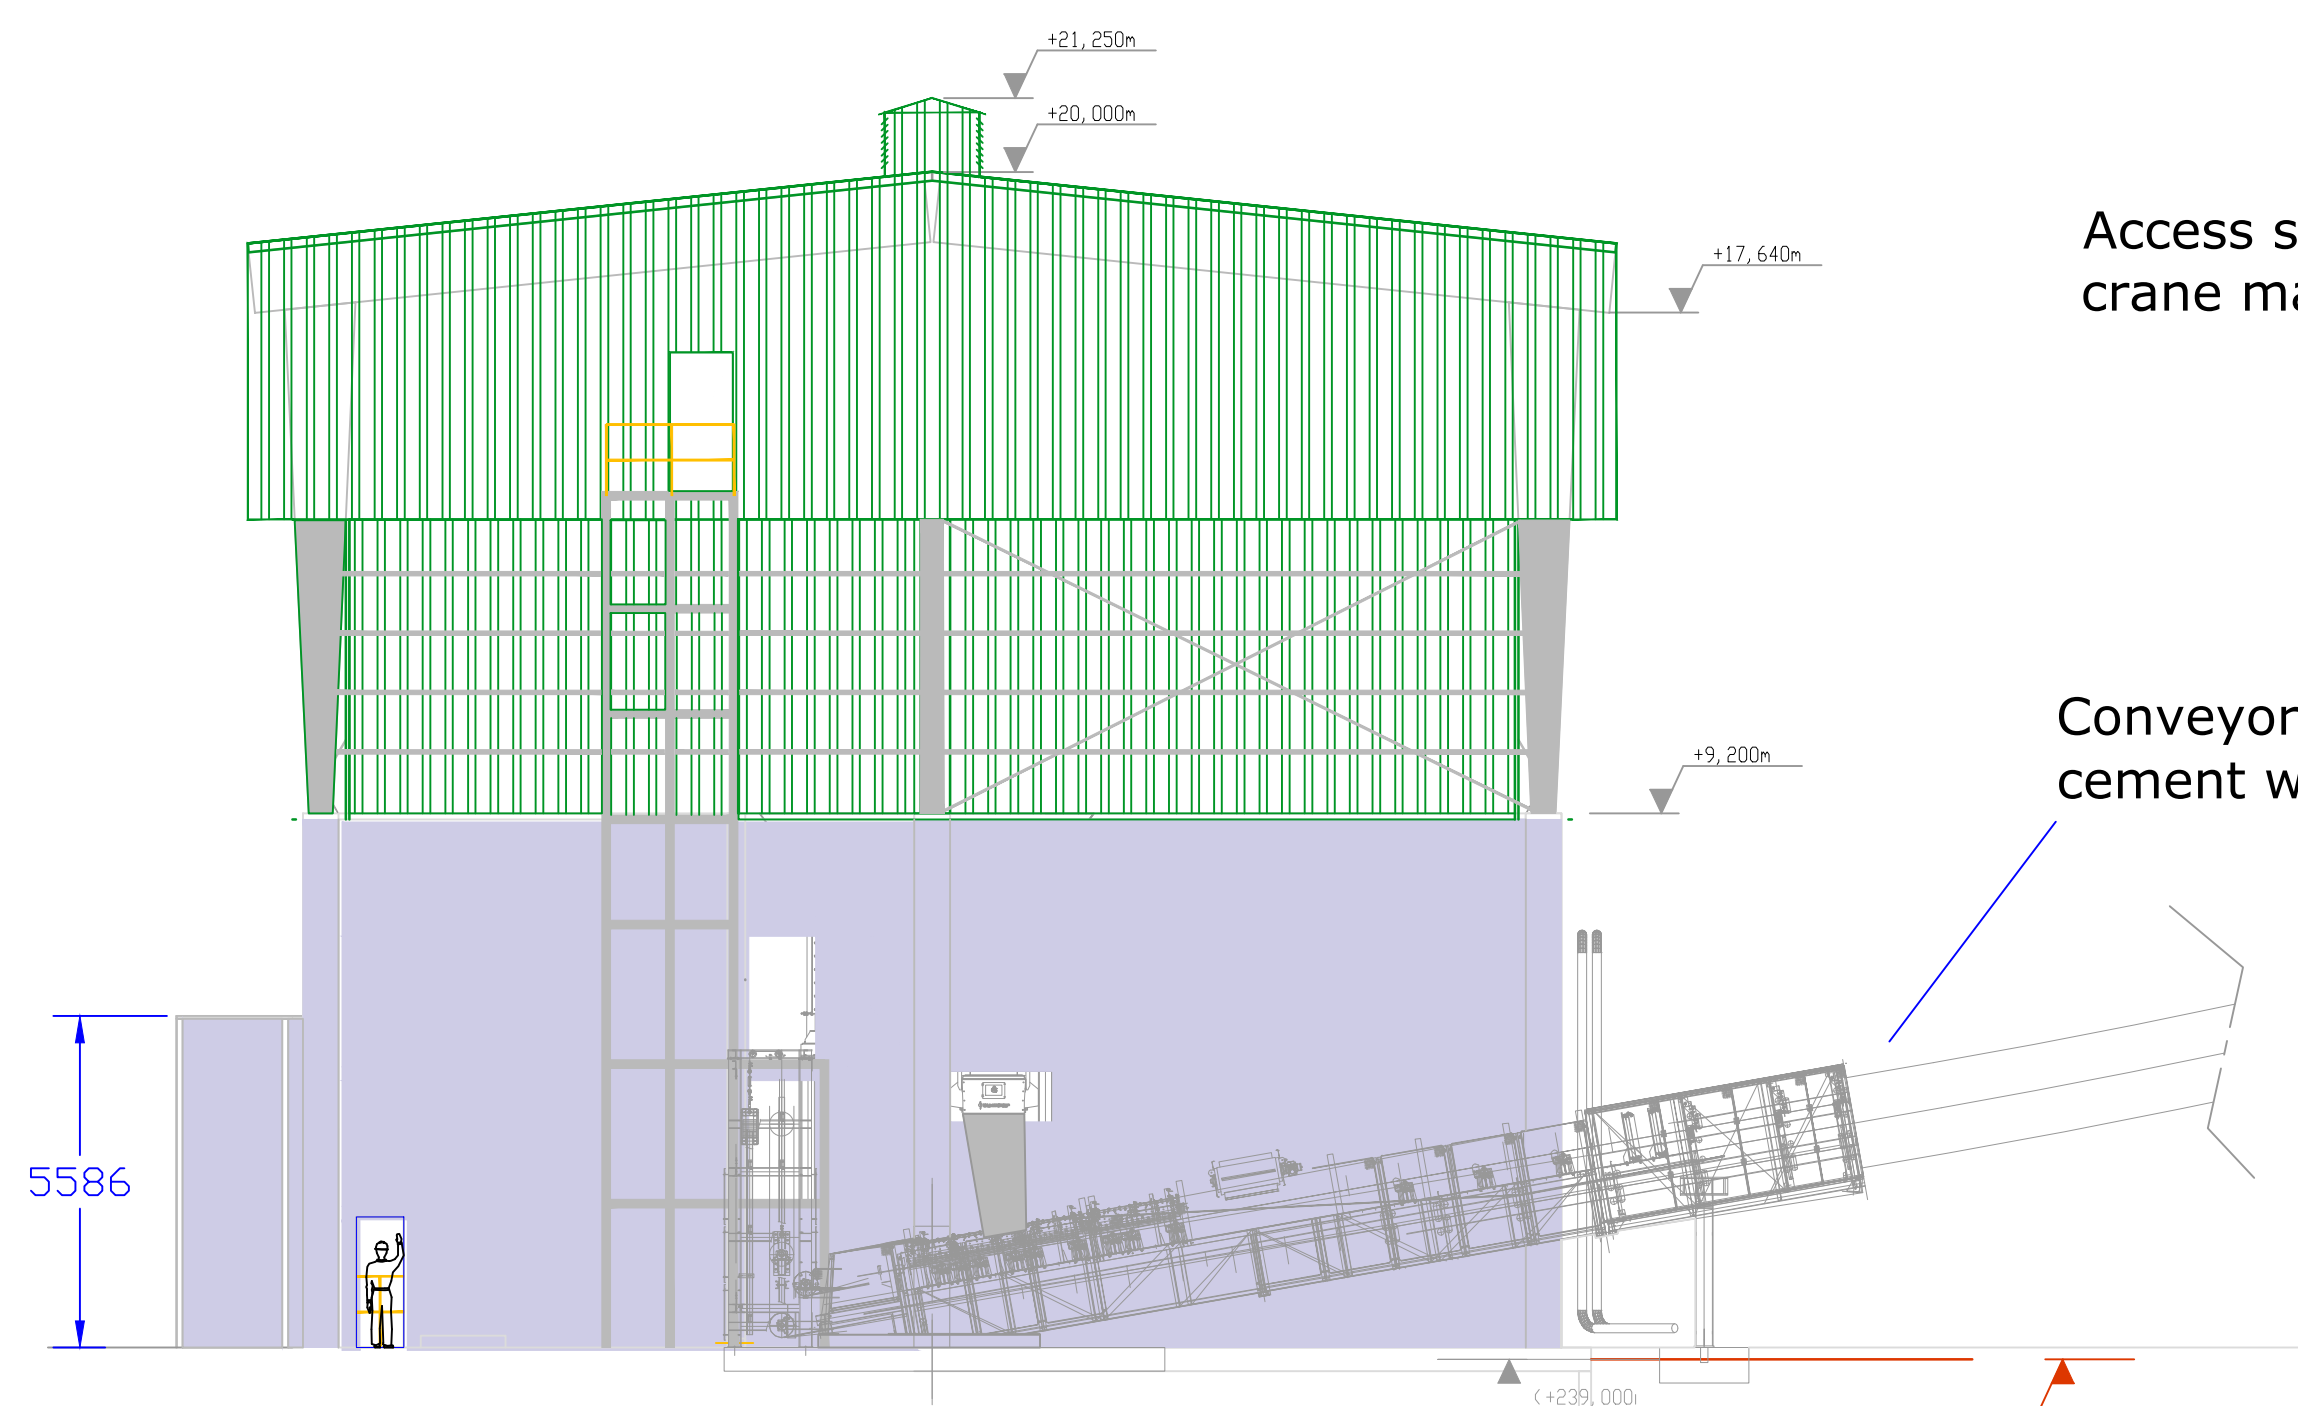

North Elevation

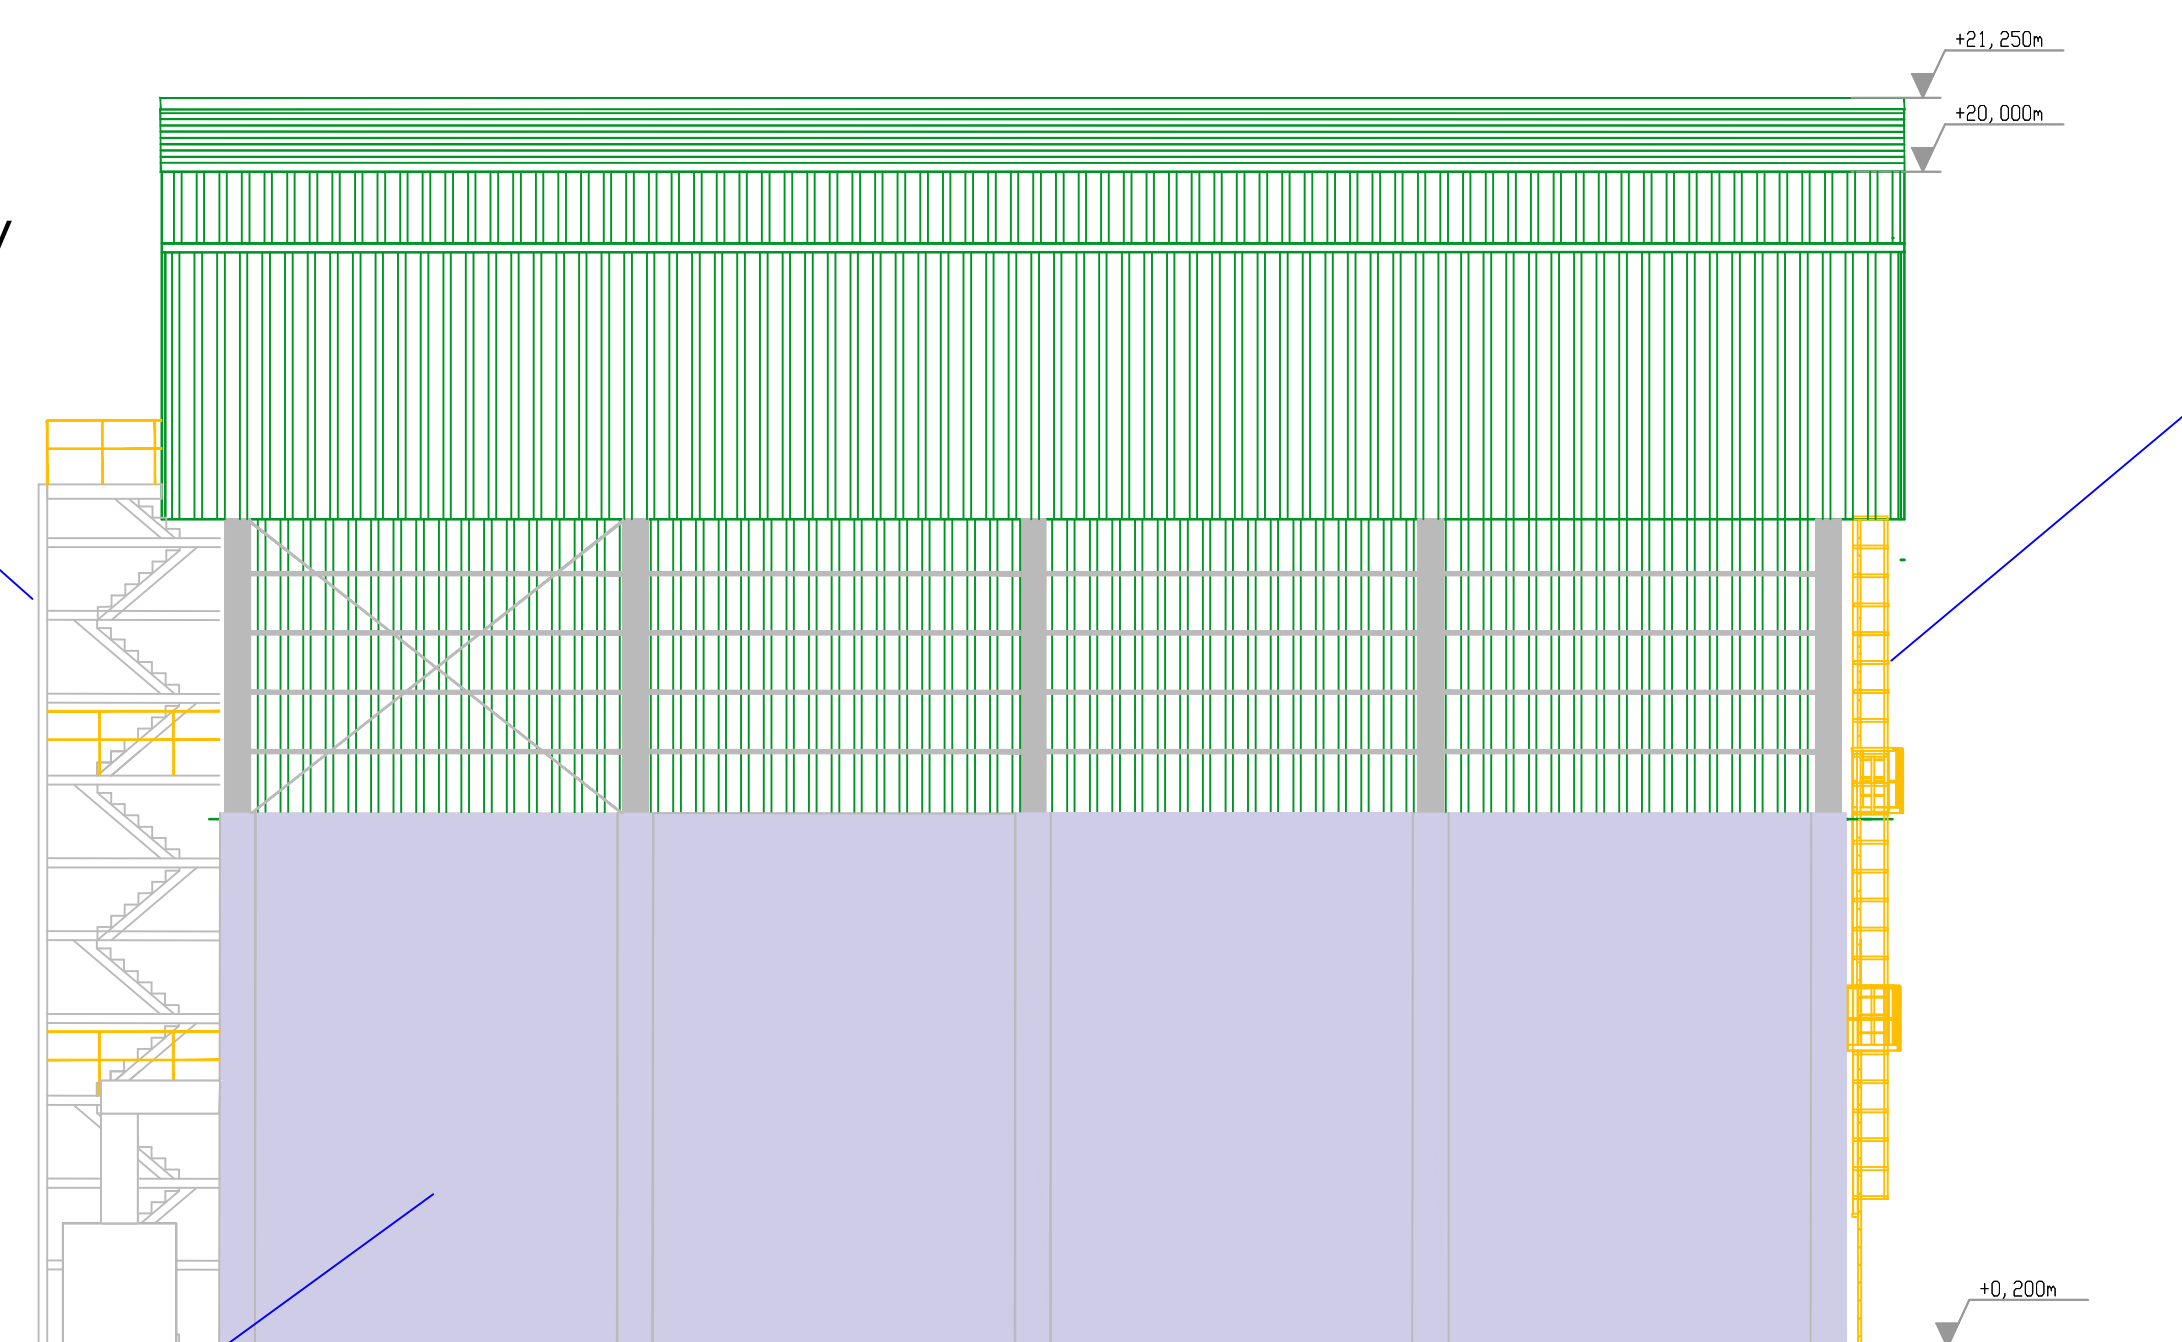

West Elevation

Side cladding above 14.1m level to be external to sheeting rails

Side cladding below 14.1m level to be internal to sheeting rails

Concrete panel access "door" for maintenance work

Cladding on roof and sides to be Juniper Green (RAL 160 20 10) in colour

Steelwork, braces and purlins to be galvanised steel finish

2 off roller doors for tipping material into store

Access stairs for gantry crane maintenance

Conveyor to cement works

Smooth concrete finish to all areas up to +9.2m

Emergency exit ladder from gantry crane walkway

A 17.01.21 Sub-Station Removed		JC	MP
Rev.	DATE	Designation Changes	
		DESIGN	CHEK
OWNER:		LH CAULDON PLANT	
PROJECT NAME:		SRF Platform	
TRANSMITTER:		John Carr Engineering Services LTD	
		JC	
		DESIGN	CHECK
TITLE:		SRF Building Elevations	
		Drawing Creation Date: 17/11/2020	
		Scale(s): 1/125	
CLD01	JCEG	GA11	V000000
Project Code	Contractor Name	Document ID	Lafarge Holcim Asset Code (ACS)
0009	A	Consecutive	Rev.

All information contained in this document is strictly confidential and is the exclusive property of the EGIS Group