



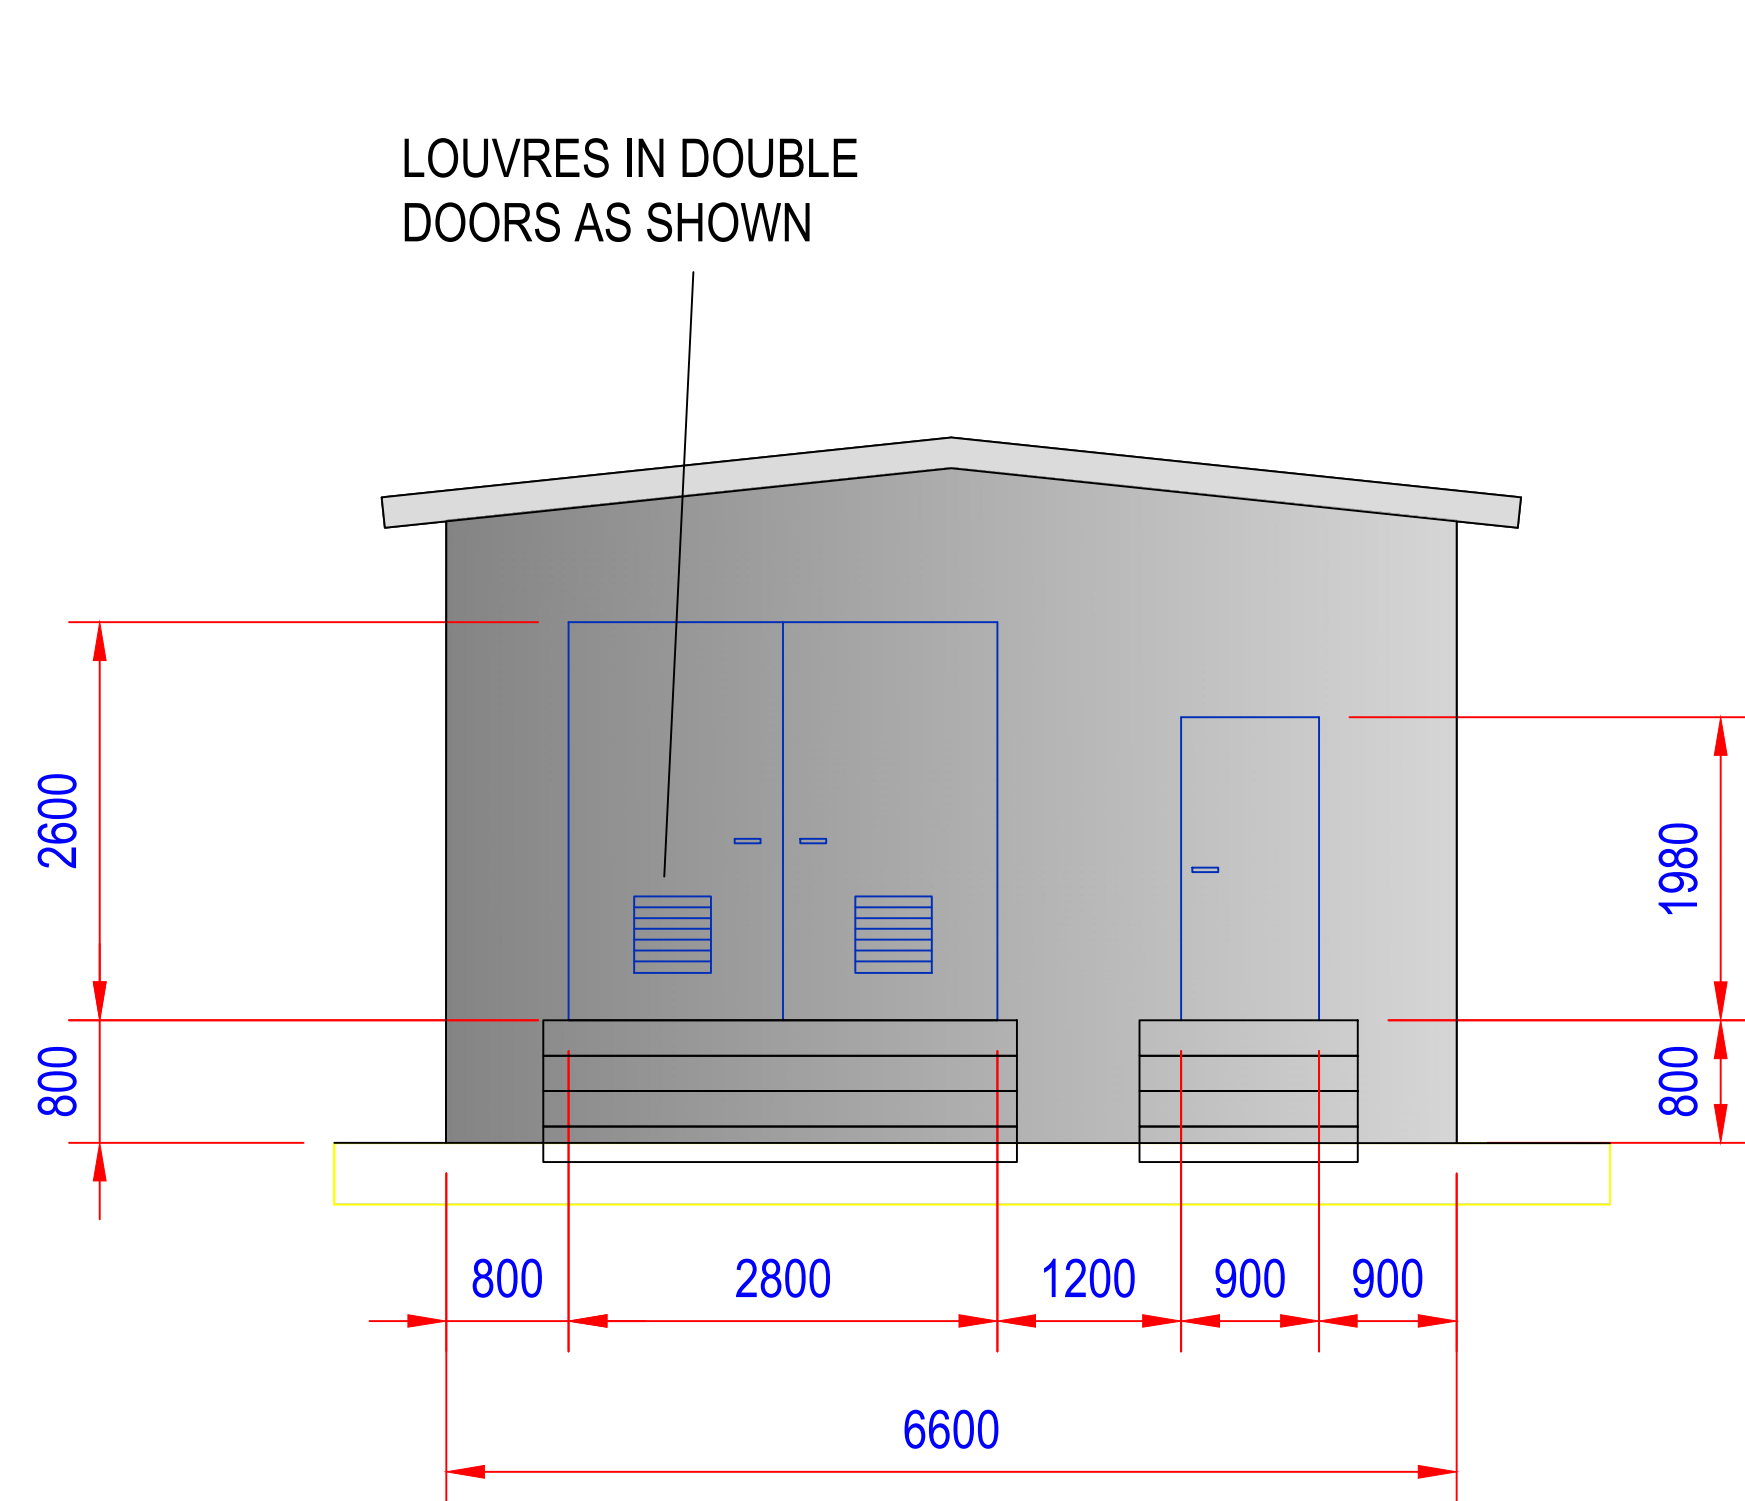

VIEW ON ARROW "B"


"A"

DOUBLE DOORS FOR
MAINTENANCE &
INSTALLATION ONLY

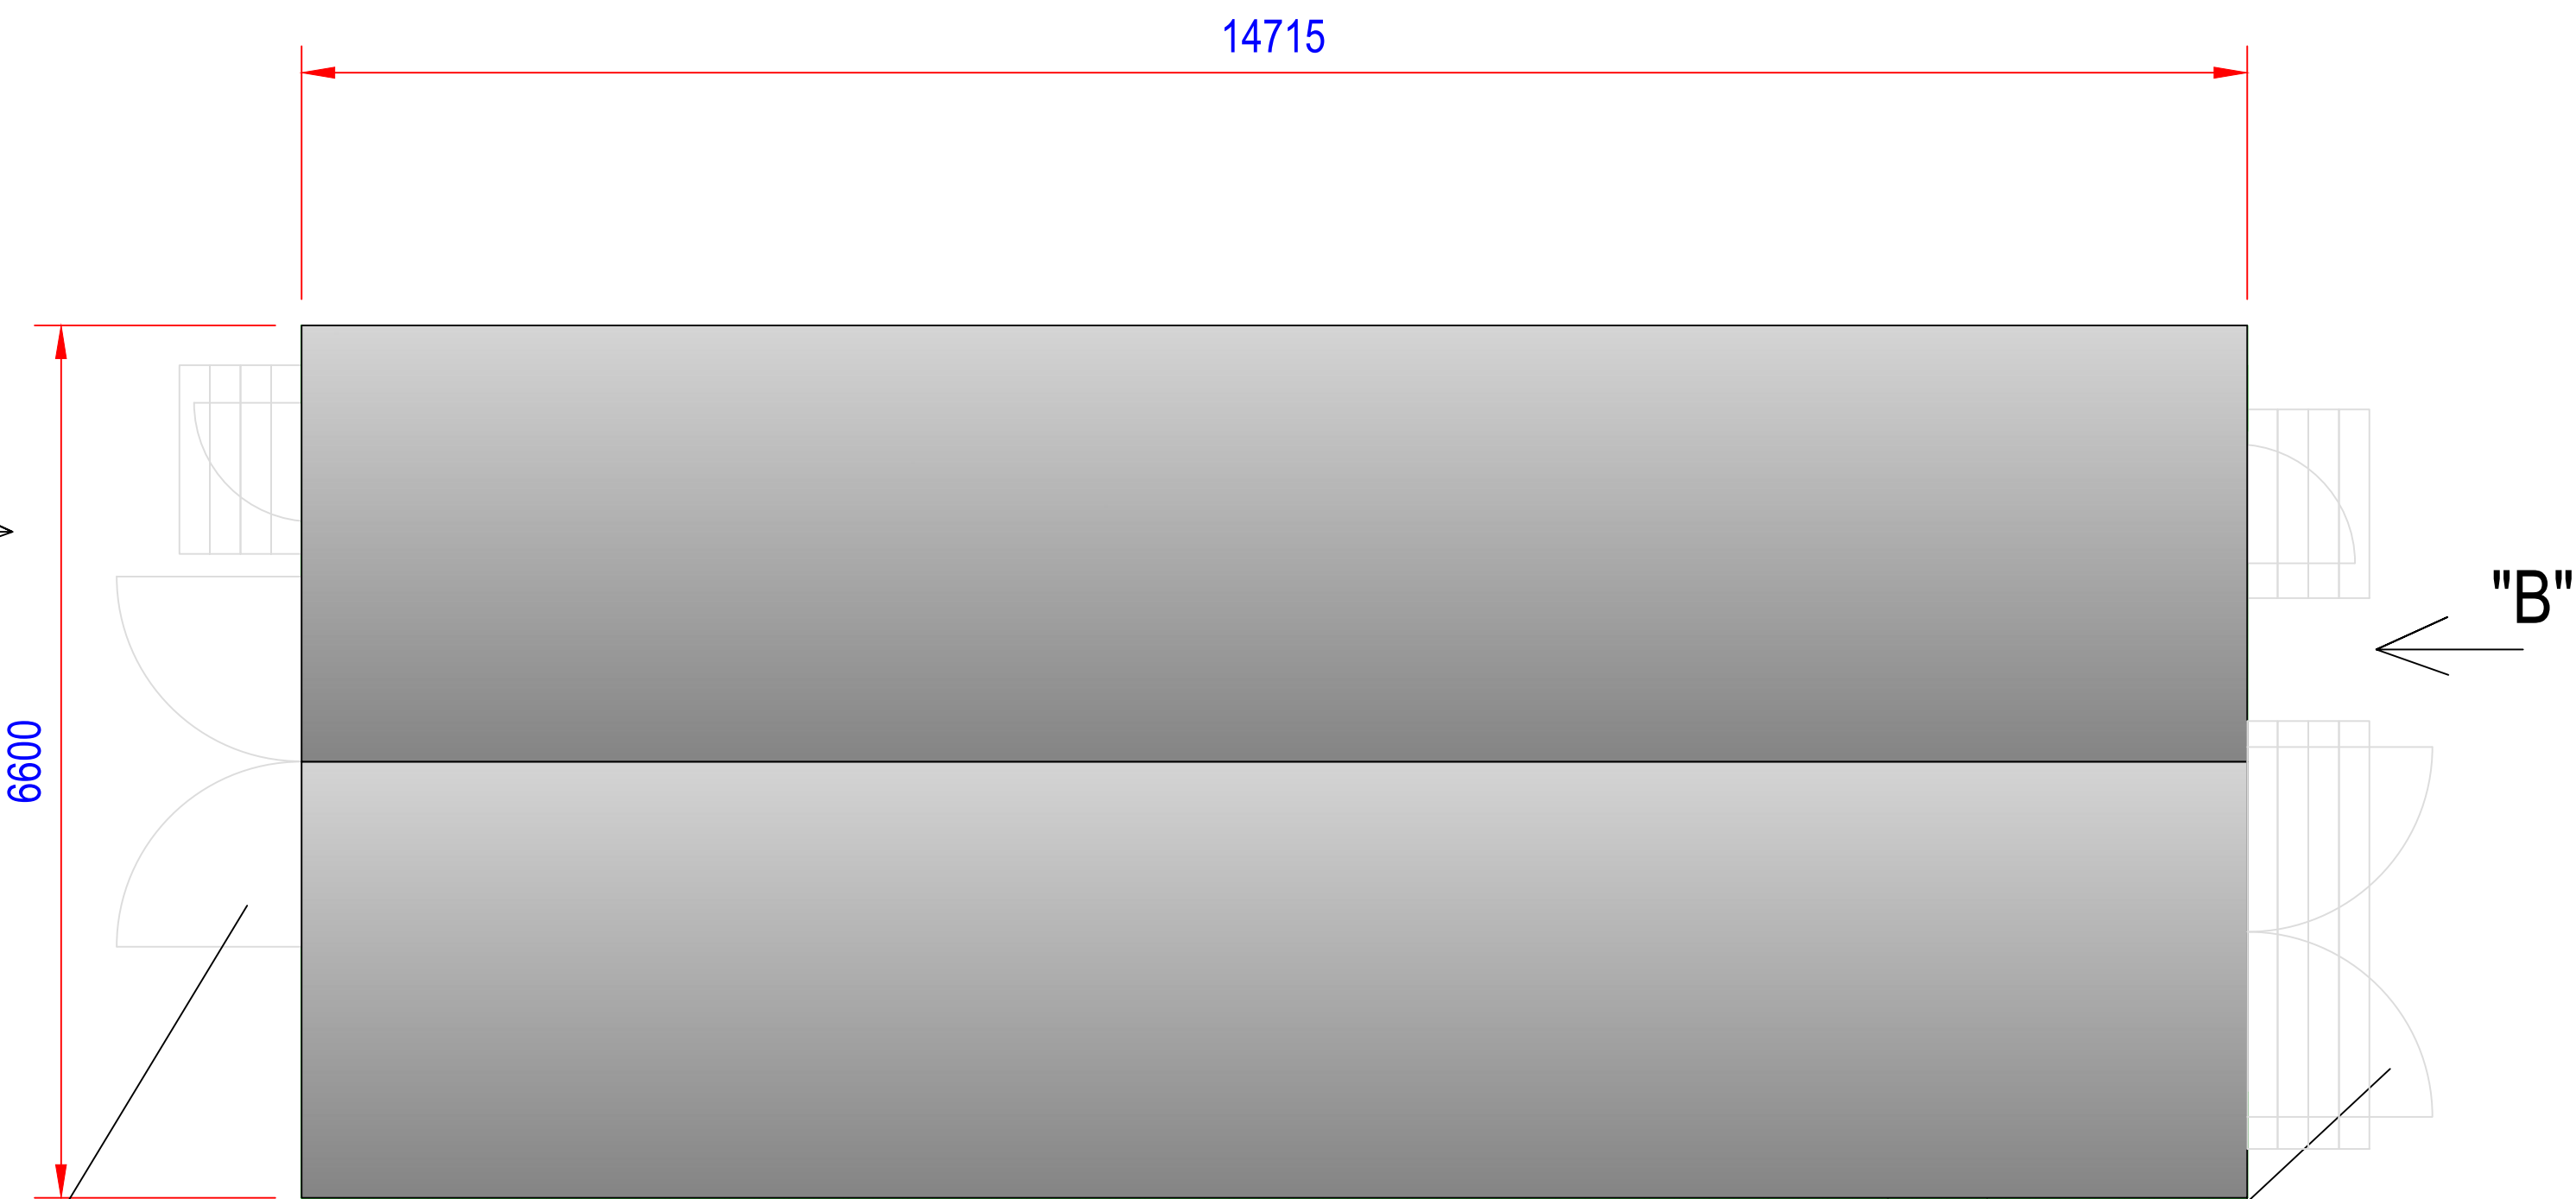

PLAN


DOUBLE DOORS FOR
MAINTENANCE &
INSTALLATION ONLY

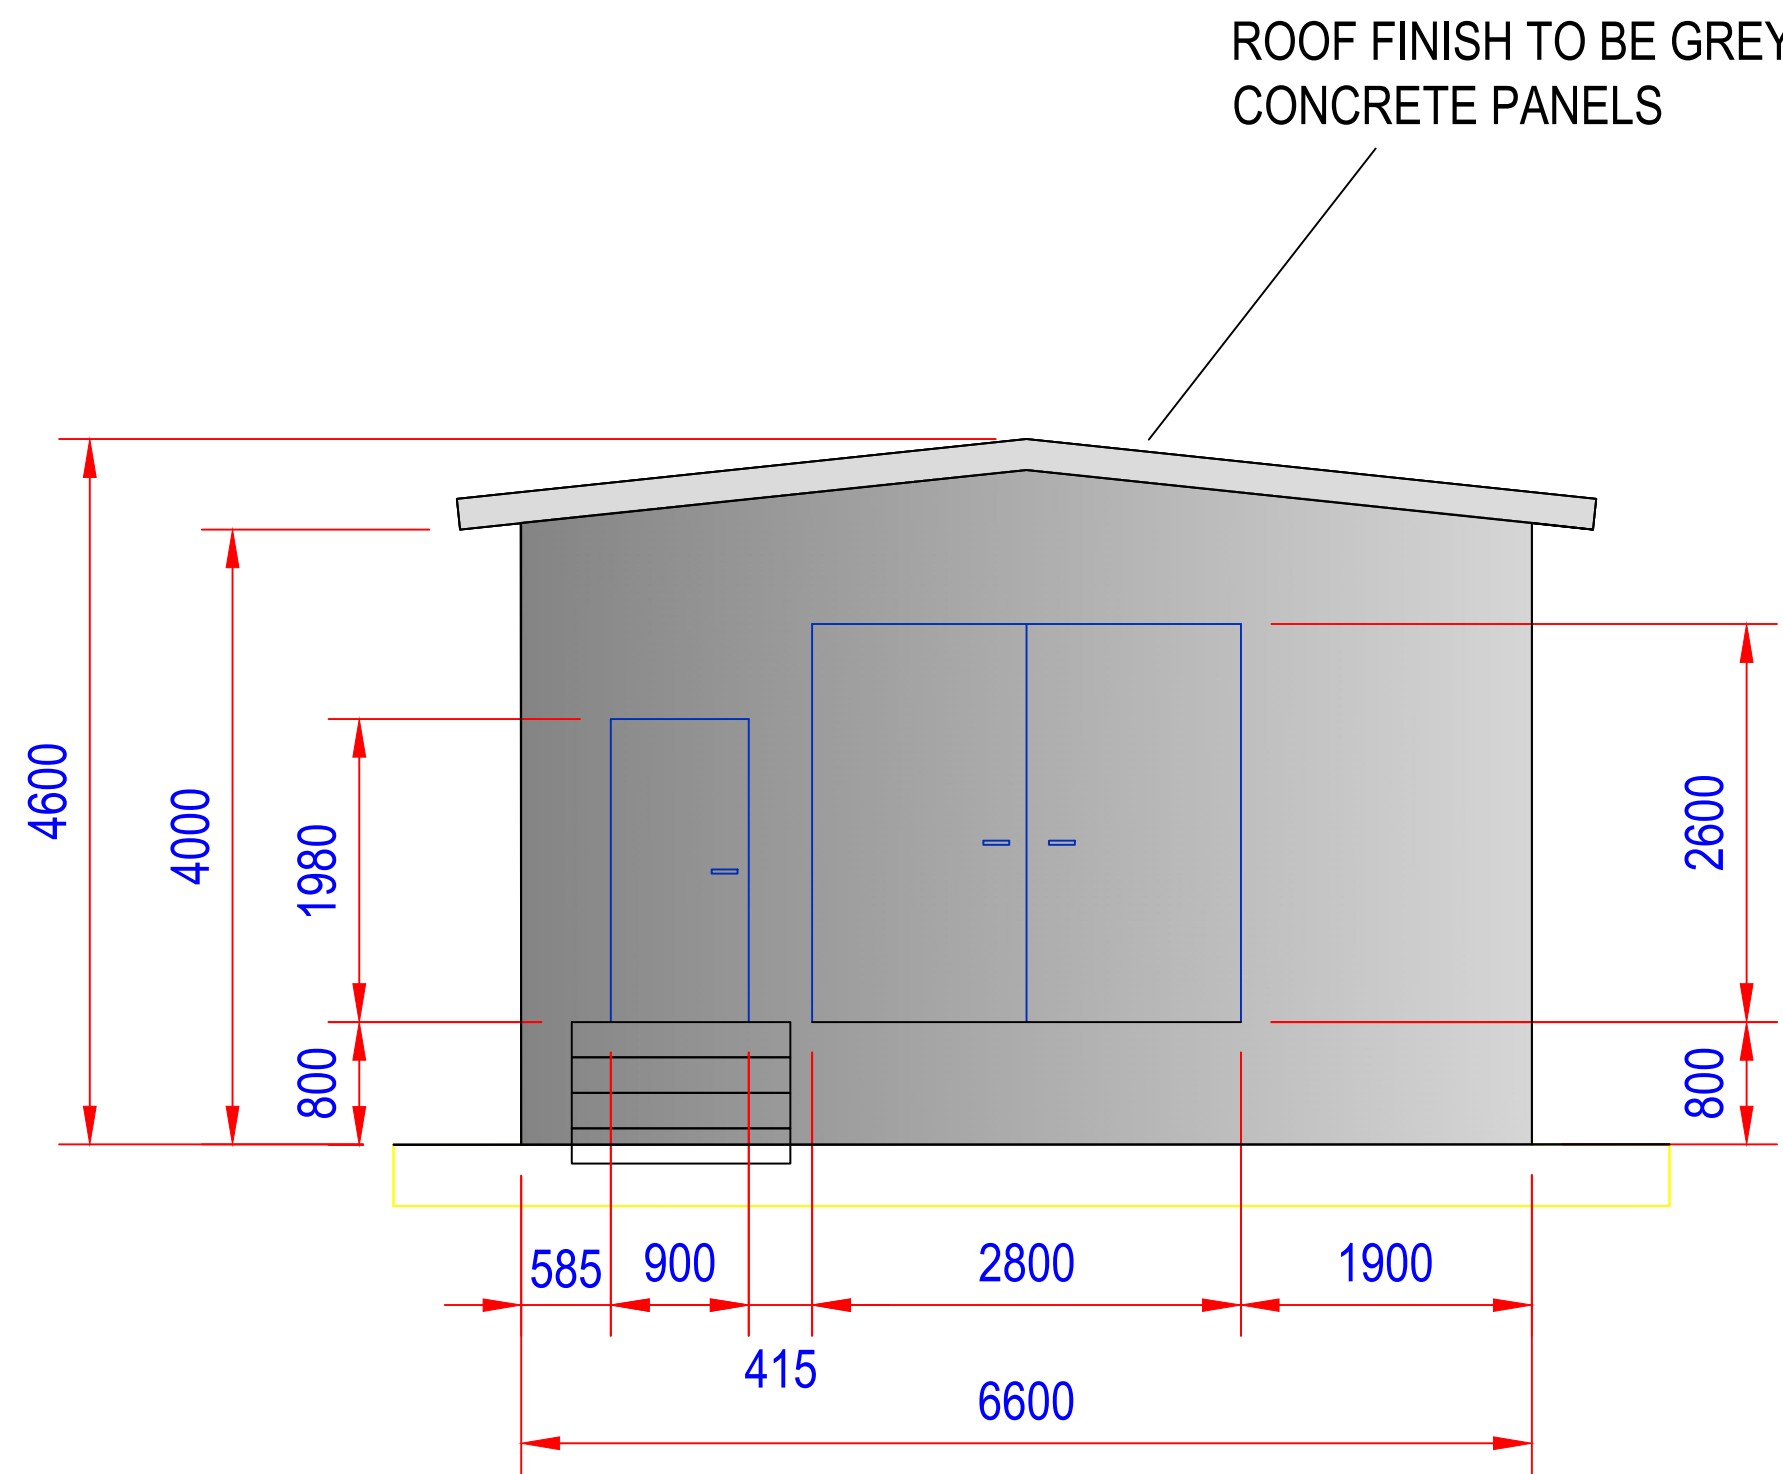

VIEW ON ARROW "A"

FINISH TO SIDES OF
BUILDING TO BE GREY FAIR
FACED BLOCKWORK

LOUVRES IN SIDE WALL AS
SHOWN (THIS FACE ONLY)

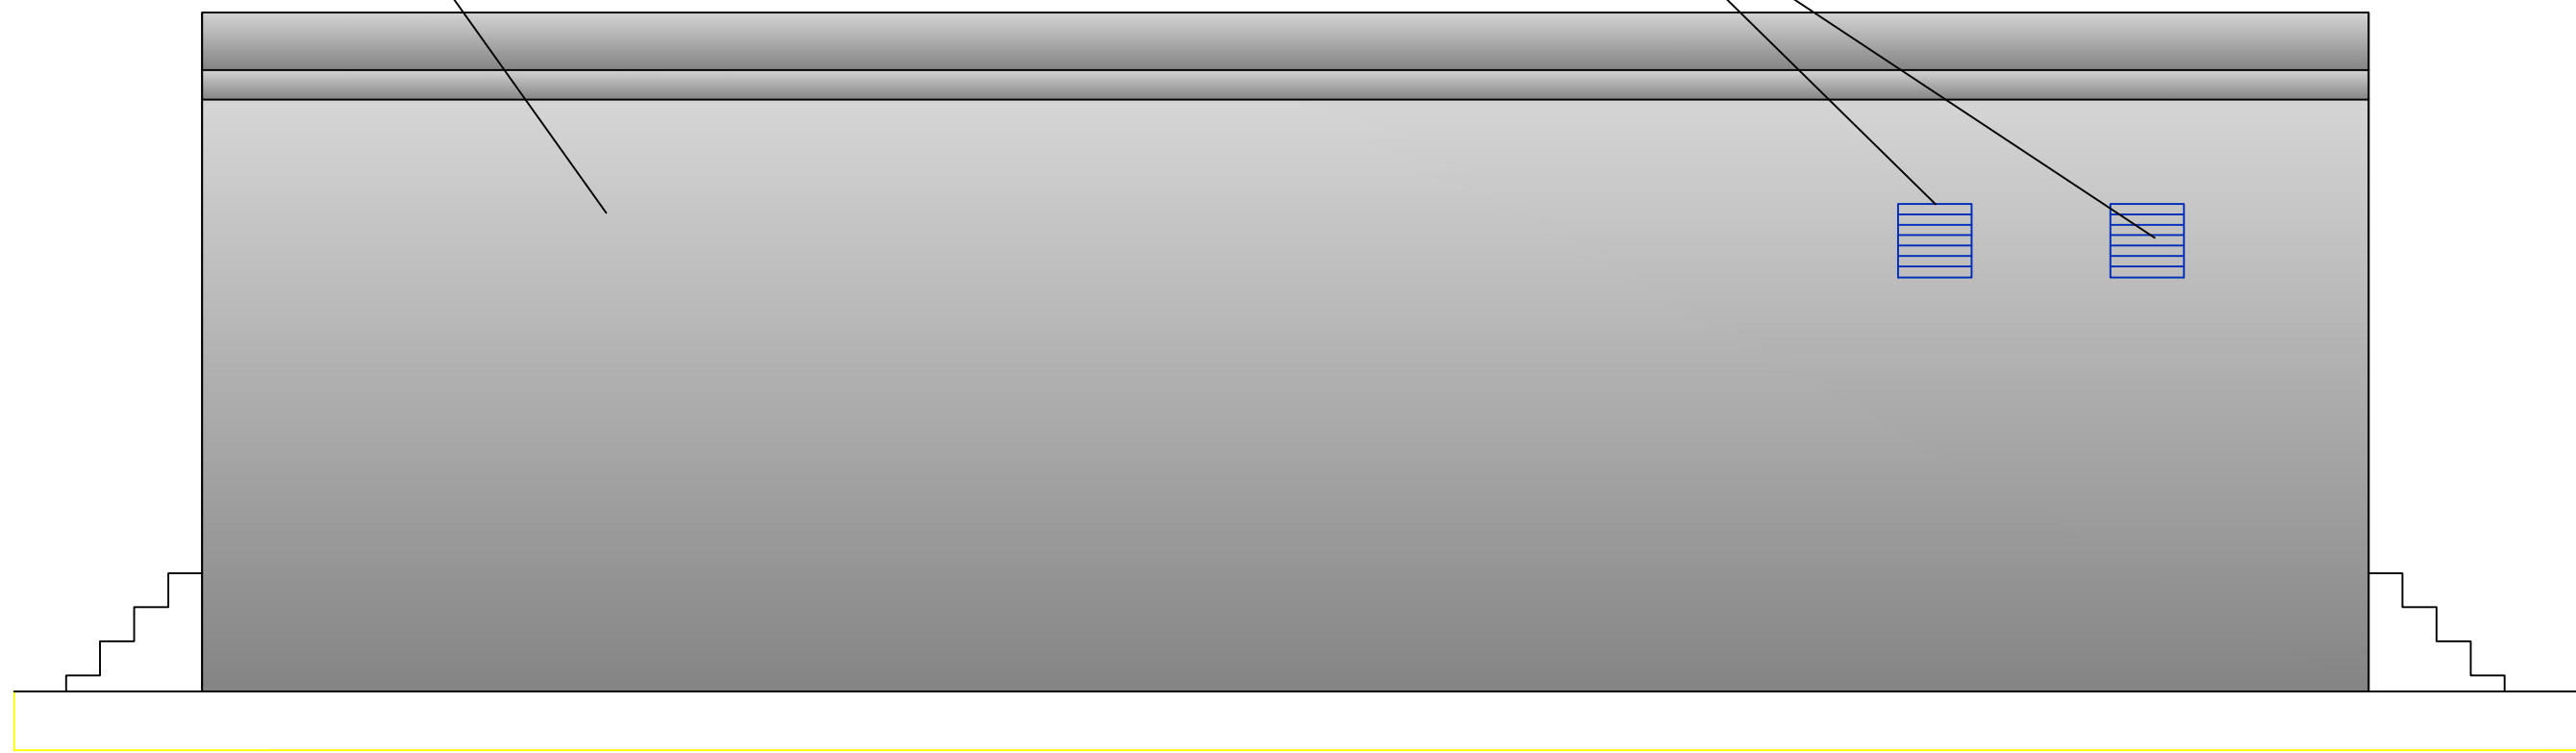

SIDE ELEVATION

REV	DESCRIPTION	SIG	CHK	DATE
-----	-------------	-----	-----	------

LAFARGE HOLCIM

CAULDON PLANT
AFR PROJECT

ELEVATIONS AND PLAN OF
ELECTRICAL SUB-STATION

SCALE WHEN PLOTTED AT A1
1:50

DRAWING STATUS
PRELIMINARY

DRAWN	CHECKED	DATE	DRAWING NUMBER	REV
JC		17.03.21	CLD01-JCEG GA11-V000000-0020	