




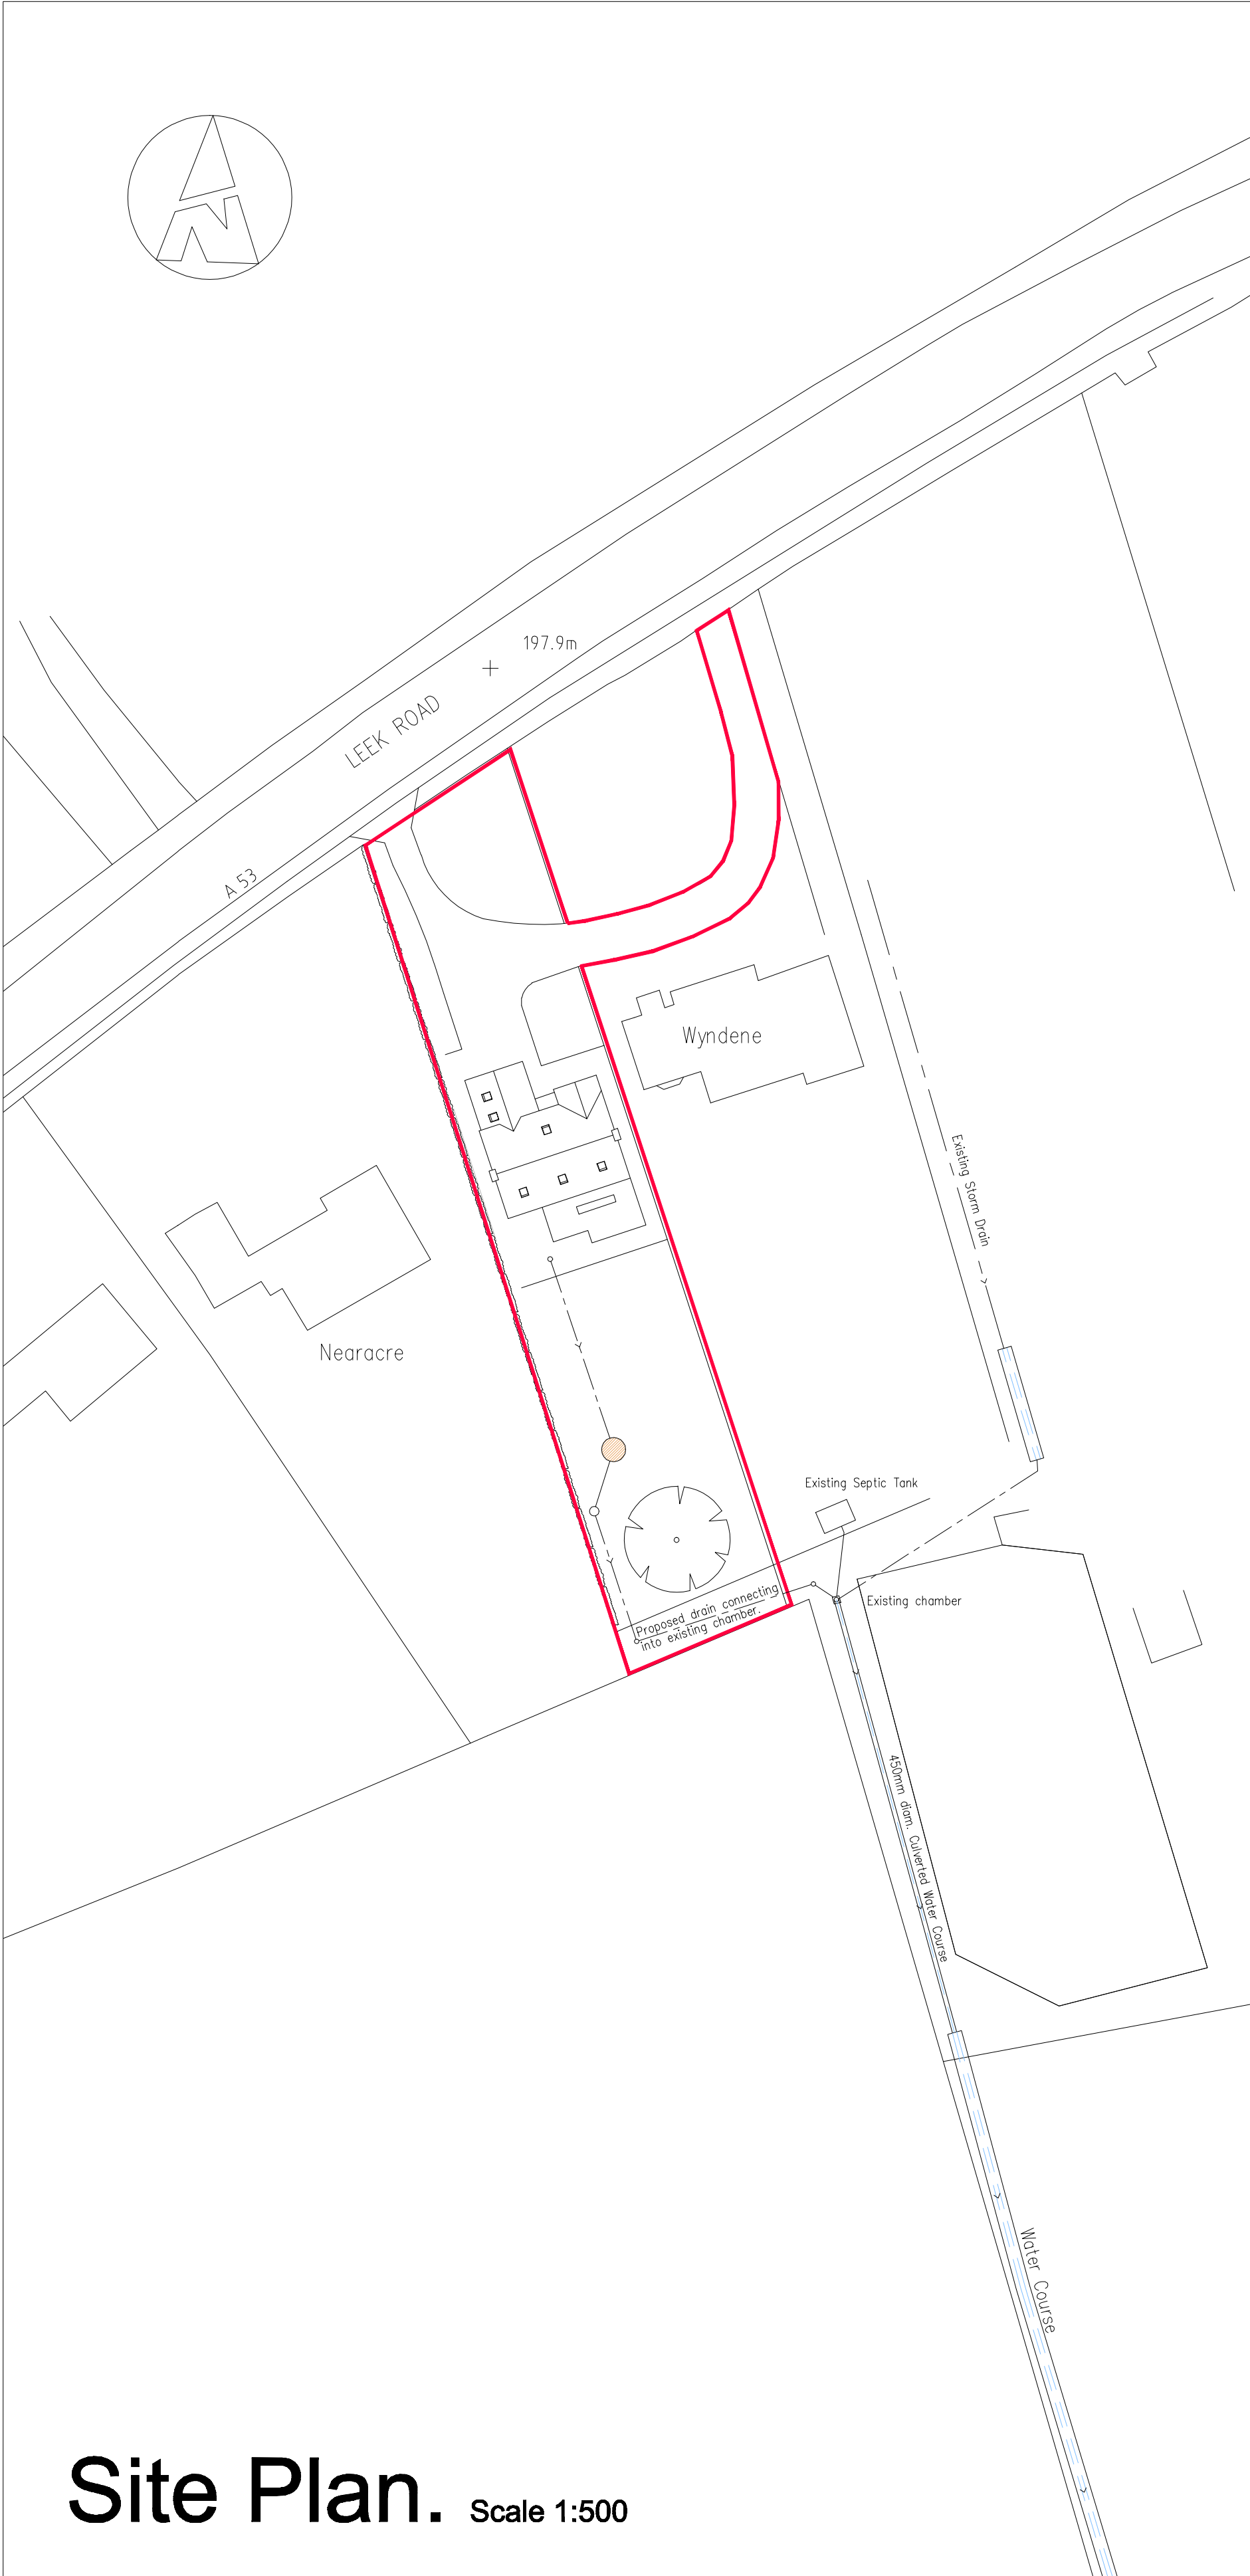


FOUL DRAINAGE:
Foul drainage is to discharge into a sewage treatment plant and land drainage soakaway system designed to meet the requirements of British Standards (BS) 6297:2007+A1:2008 Code of practice for the design and installation of drainage fields for use in wastewater treatment. The design of the soakaway system will be subject to the results of porosity tests which are to be carried out to demonstrate that the subsoils are suitable and that site area is adequate. If ground soakaway can not be provided then drainage is to be connected into existing storm culvert discharging into existing water course.

SEWAGE TREATMENT PLANT
Treatment plant. 1 EA Marsh Ensign 8 high performance package sewage treatment plant Certified to European Standard EN 12566-Part 3-Annexe B-Performance Tests. Installation is to be registered for exemption or a EPP2 Permit to discharge is to be obtained.

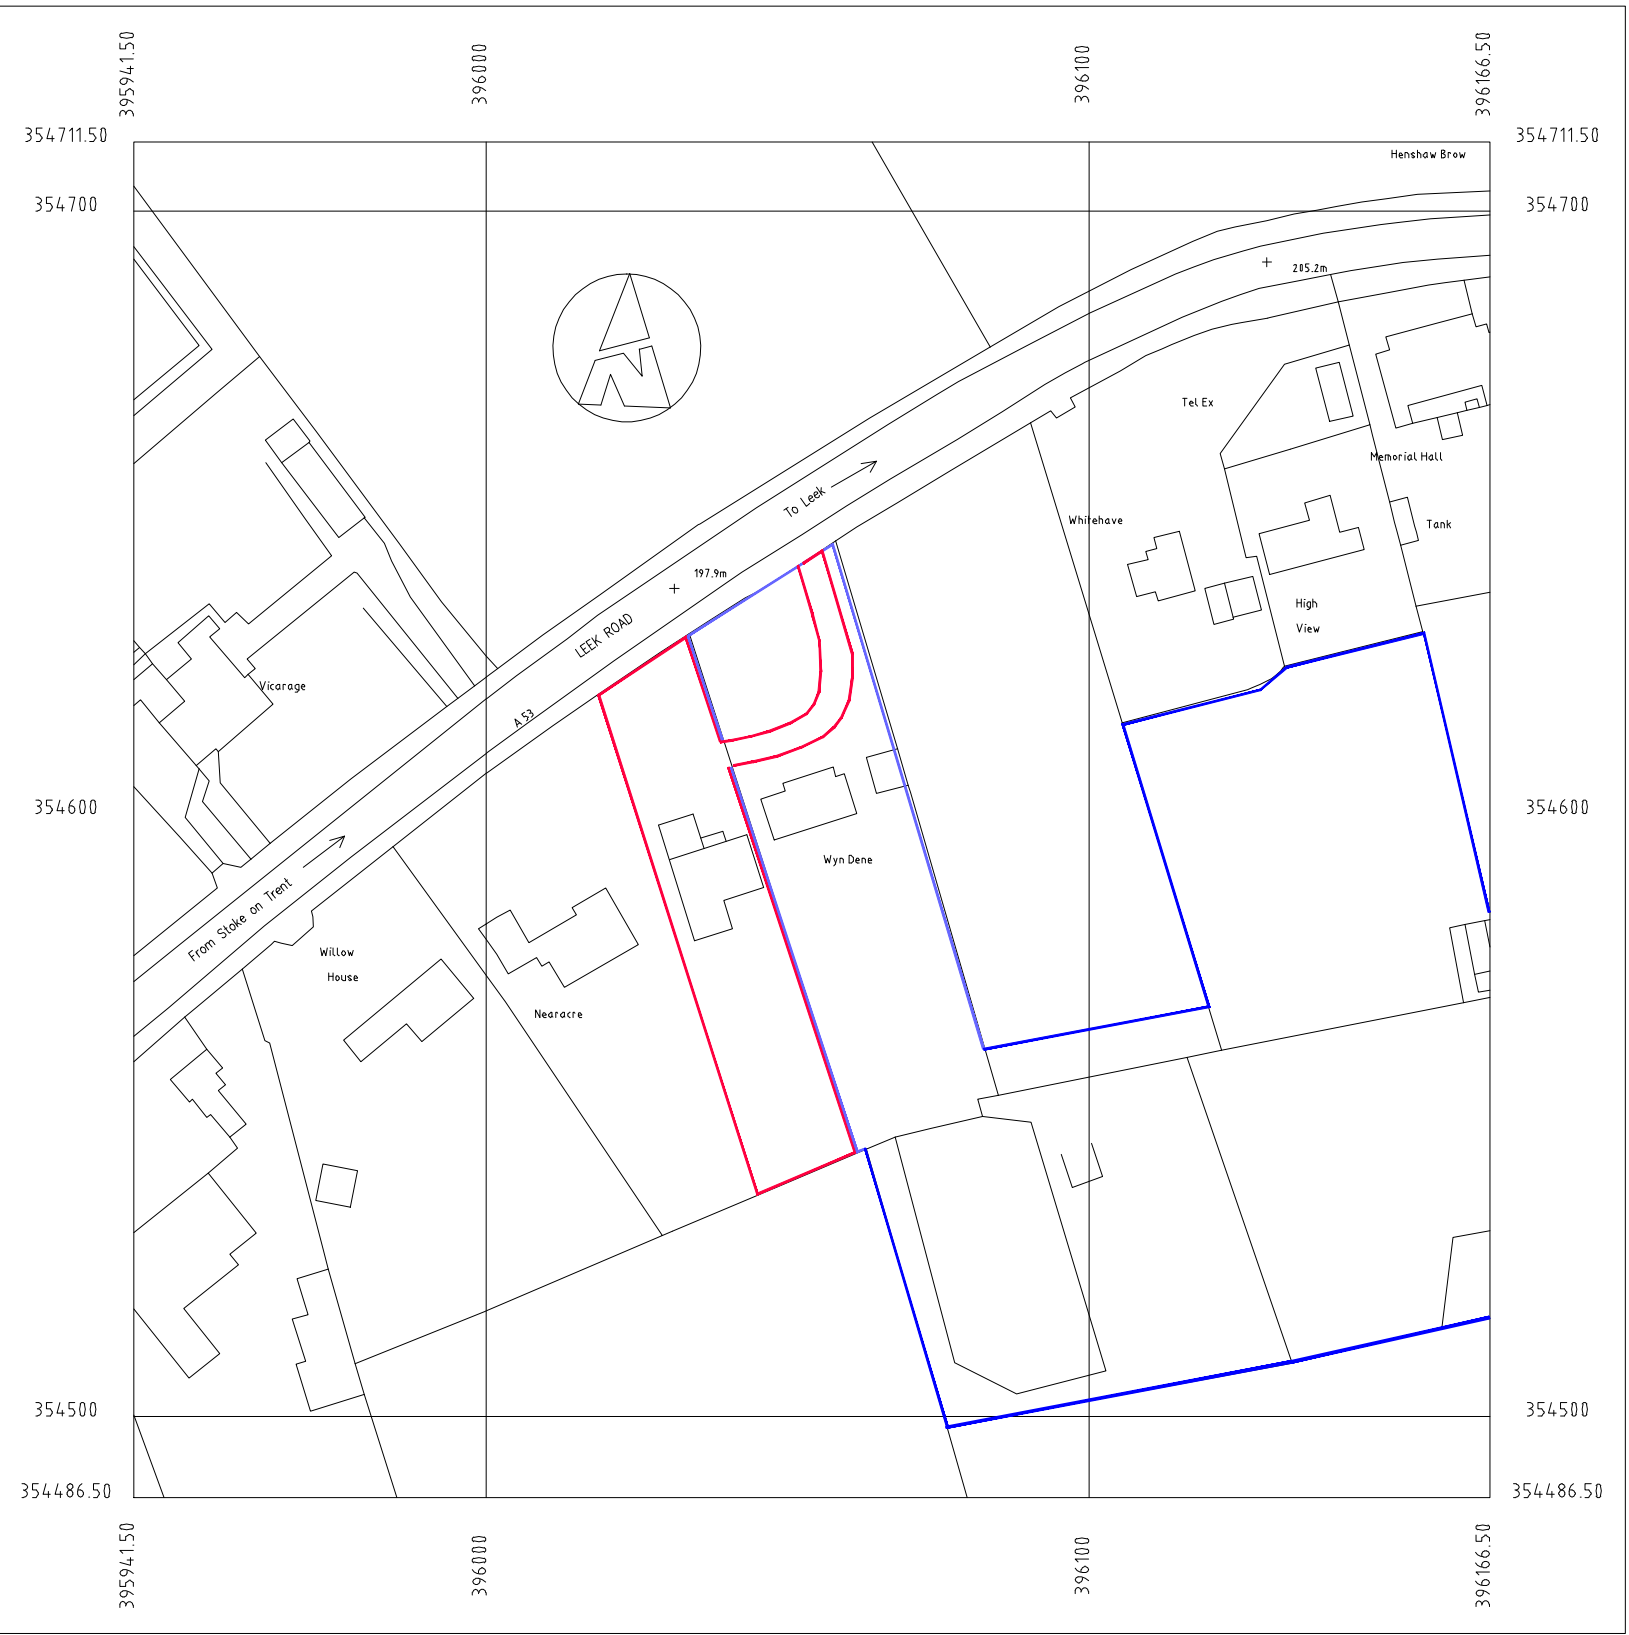

Location Plan. Scale 1:1250

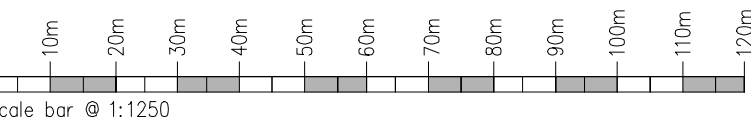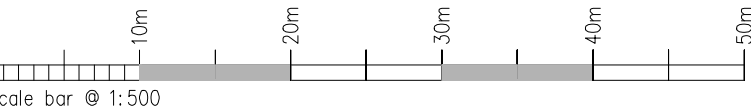

Rev.	Drawn	Comments	Date

MAC
ARCHITECTURAL DESIGN LTD
Moorland House, 123 Moorland Road, Burslem, ST6 1JD.
T:01782 503302 E:admin@mac-arch.co.uk

Client:
Mr & Mrs Bratt.

Project:
Proposed Dwelling on land adjacent Wyndene, Longsdon, Stoke on Trent, Staffordshire, ST9 9QF.

Title:
Site & Location Plan.

Status:
Planning.(Condition 12 SMD/2017/0674)

Paper A1: Drawn: Date: March. 2021 Ref: 1738-01