





West Elevation




South Elevation

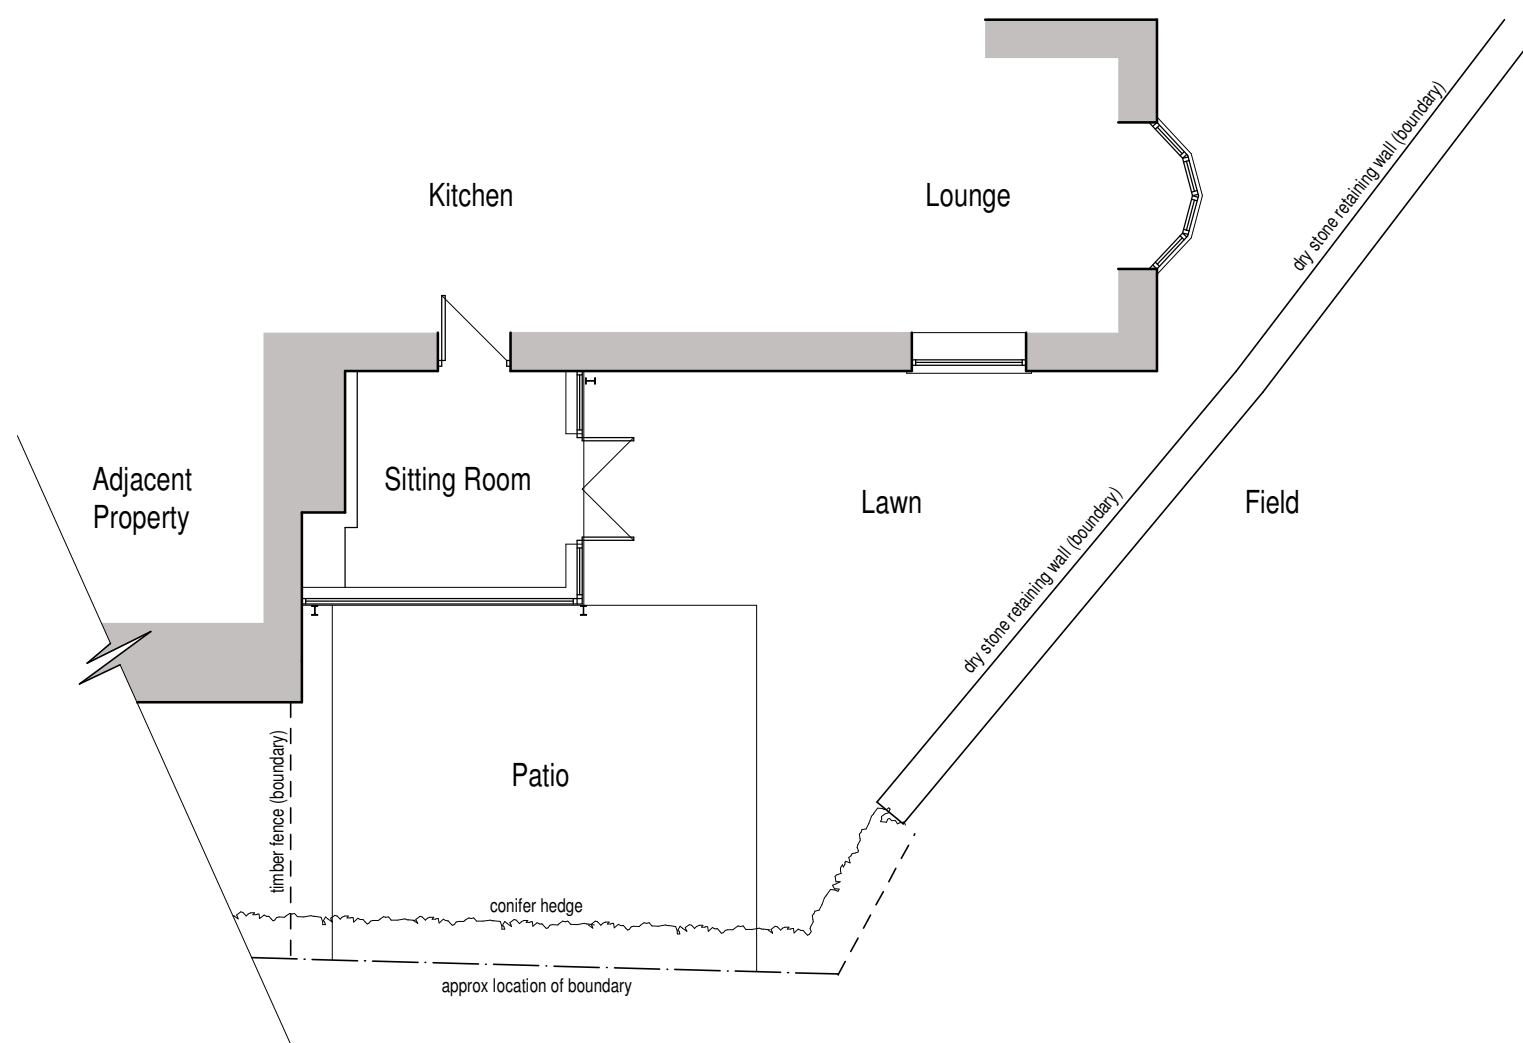

Part Ground Floor Plan

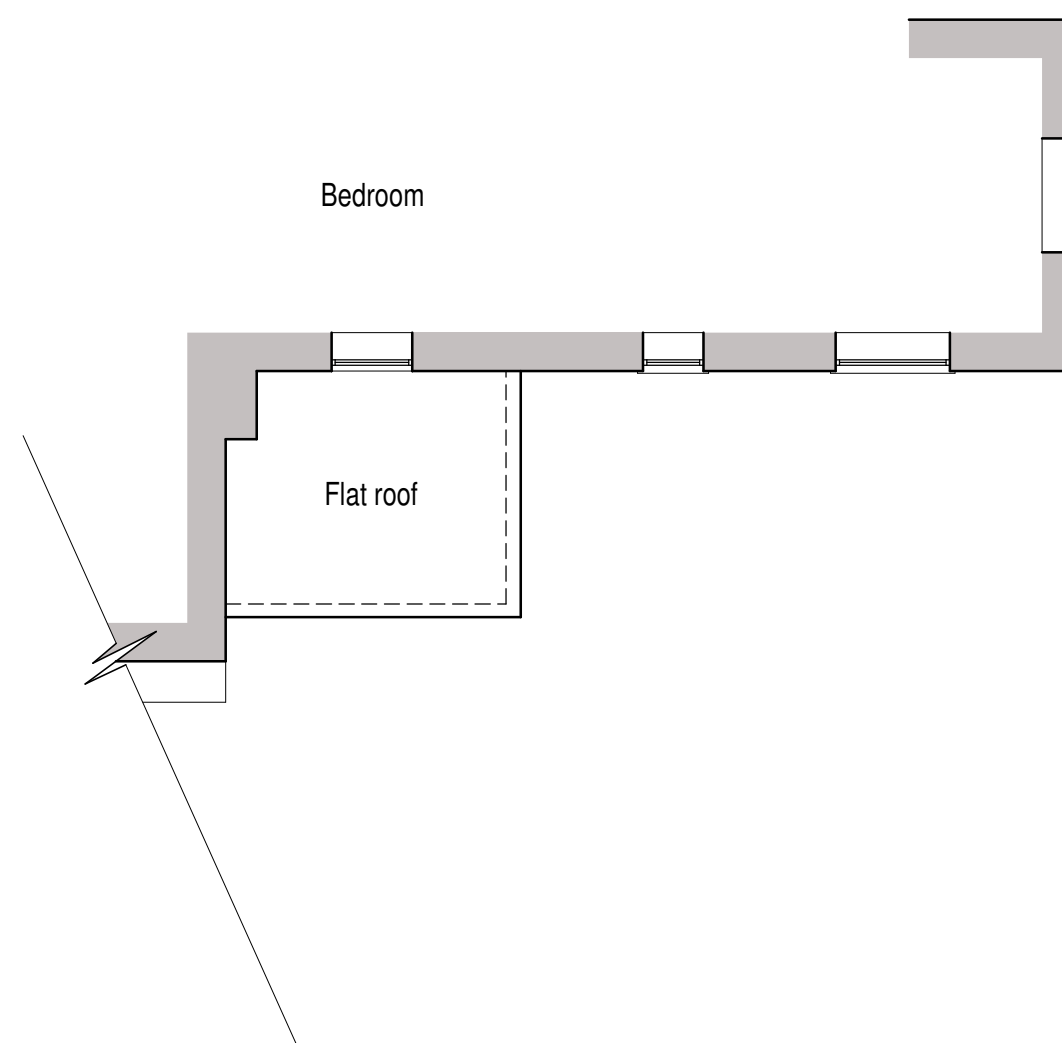

Part First Floor Plan

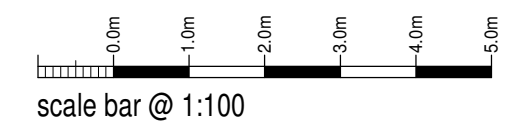

Mrs J Taylor

Proposed Roof Terrace at
Rose Cottage,
Heaton,
Rushton Spencer,
Macclesfield,
SK11 0SJ

Existing Conditions
Part floor plans and elevations

Date	March 2021	Sheet	A2	Scale	1:100
Drwg No.	2020-2585-01	Rev.	-	Drawn	NAW



10 Cawdry Buildings, Fountain Street, Leek. ST13 6JP
Telephone: 01538 386002
E-mail: info@sammonsltd.co.uk
Web: www.sammonsltd.co.uk

This drawing is copyright.
All dimensions must be checked prior to commencement.