


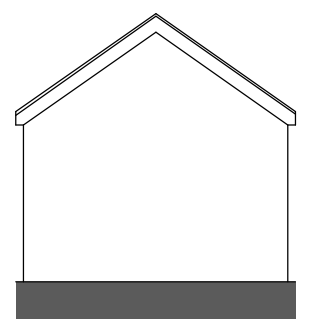


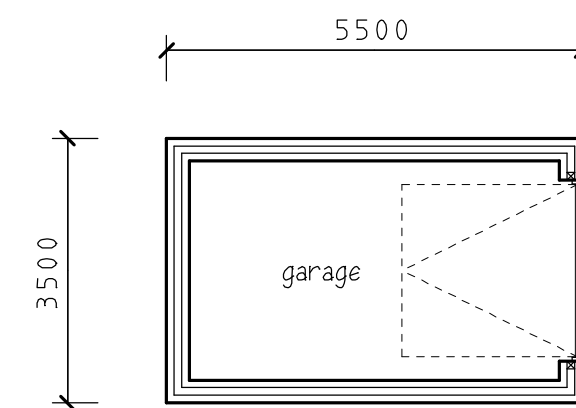

REAR ELEVATION

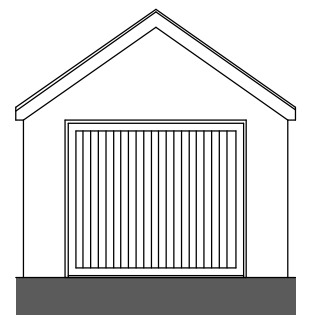

SIDE ELEVATION

 


GARAGE PLANS


garage materials to match proposed house




FRONT ELEVATION - STREET SCENE

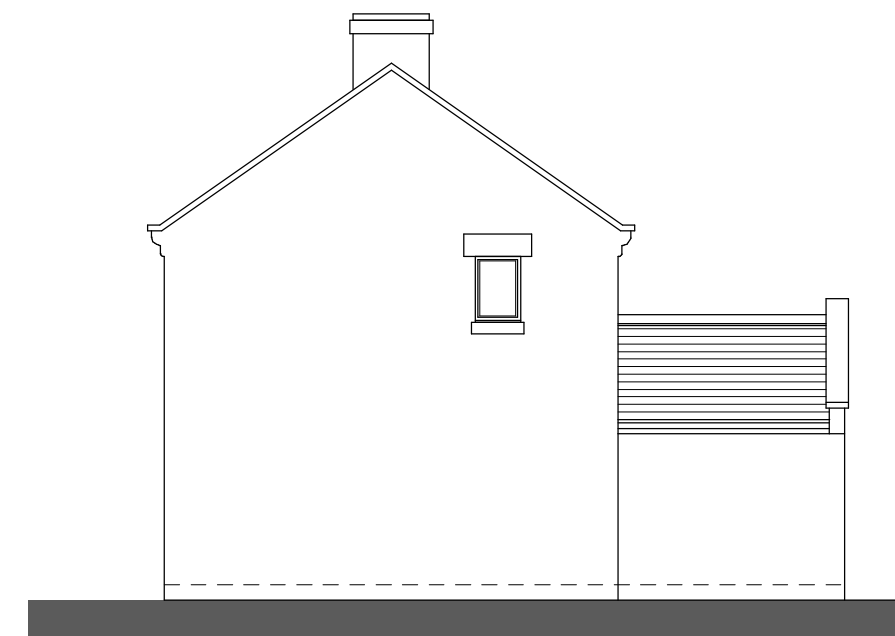

SIDE ELEVATION

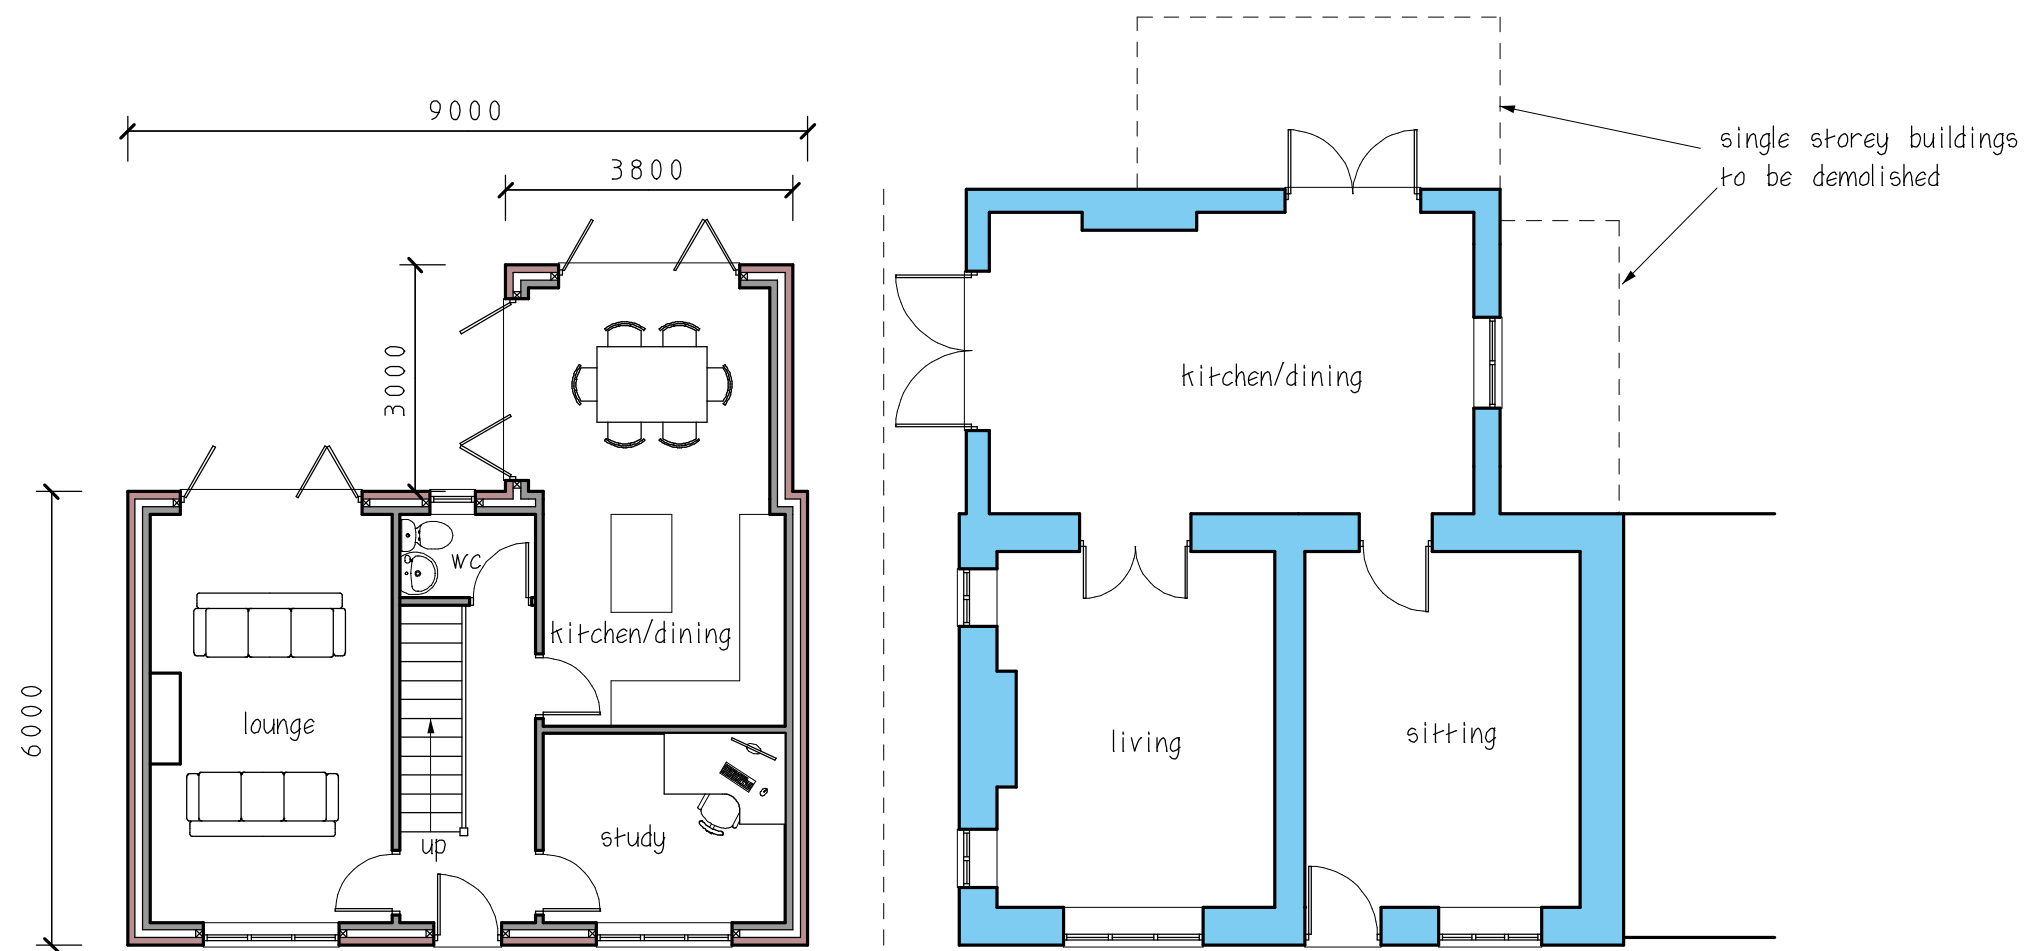

GROUND FLOOR PLAN

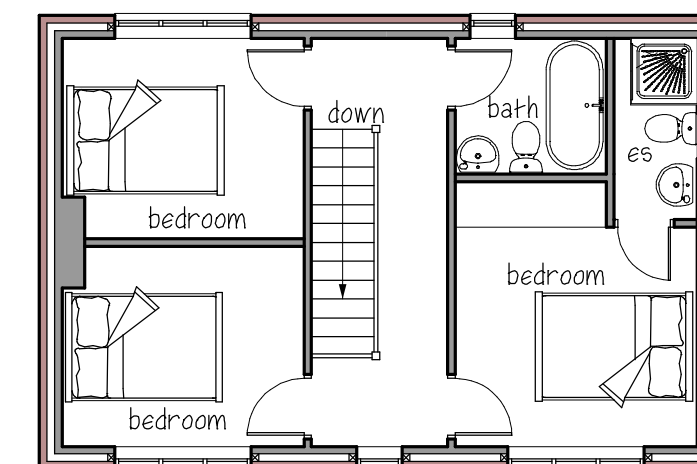

FIRST FLOOR PLAN

 Design Consultants Chartered Surveying and Architectural Services Hallycombs Farm, Red Lane, Sutton, Macclesfield, Cheshire. SK11 0NA Tel: 01260 253 500 Mob: 07766 200 209			
Clients:	Mr & Mrs Vernon		
Job:	New Dwelling		
Address:	Holly House Sugar Street Rushton Spencer		
Dwg:	Proposed Plans & Elevations		
Scale:	1:100 @ A2	Date:	28/02/16
Job No:	CSD-1454-04A	Revision:	-