


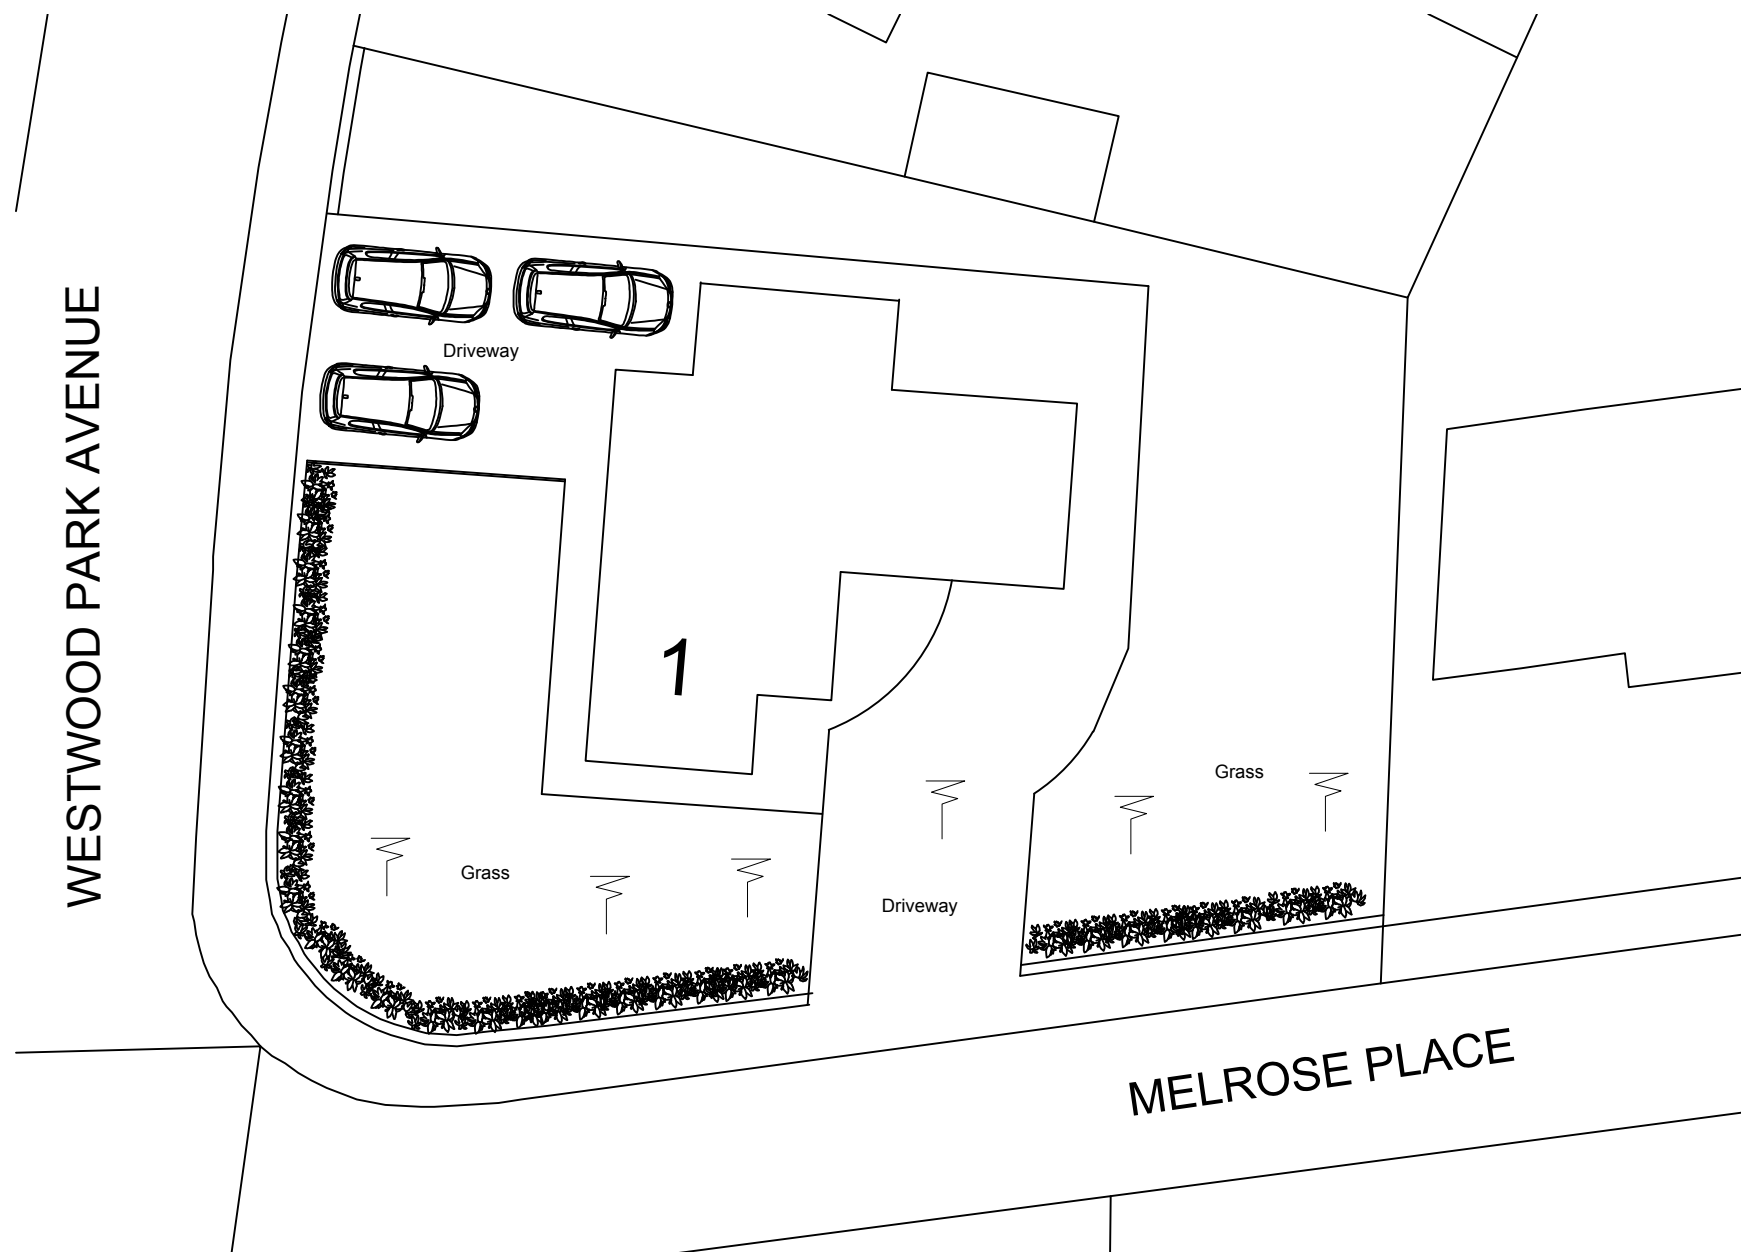

EXISTING BLOCK PLAN - 1:200



FOREFRONT

DEVELOPMENT CONSULTING

4 Ridge House, Ridge House Drive, Festival Park, S-O-T. ST1 5SJ
Office 01782 216912 WWW.FOREFRONTDC.COM

CLIENT

MR & MRS C ALCOCK

PROJECT

Proposed partial demolition of existing dwelling,
two-storey side extension and internal alterations at
1 Melrose Place, Leek, Staffs. ST13 8LY

TITLE

Existing Block Plan
Crown copyright and Ordnance Survey 0100031673

SCALE

1:200 @ A3

DRAWN

ATG

DRG NO.

20-140-05

DATE

30 / 03 / 21

REV.

DESCRIPTION

DATE