




Driveway details
(Westwood Park Avenue)

Existing 3 car driveway to be retained

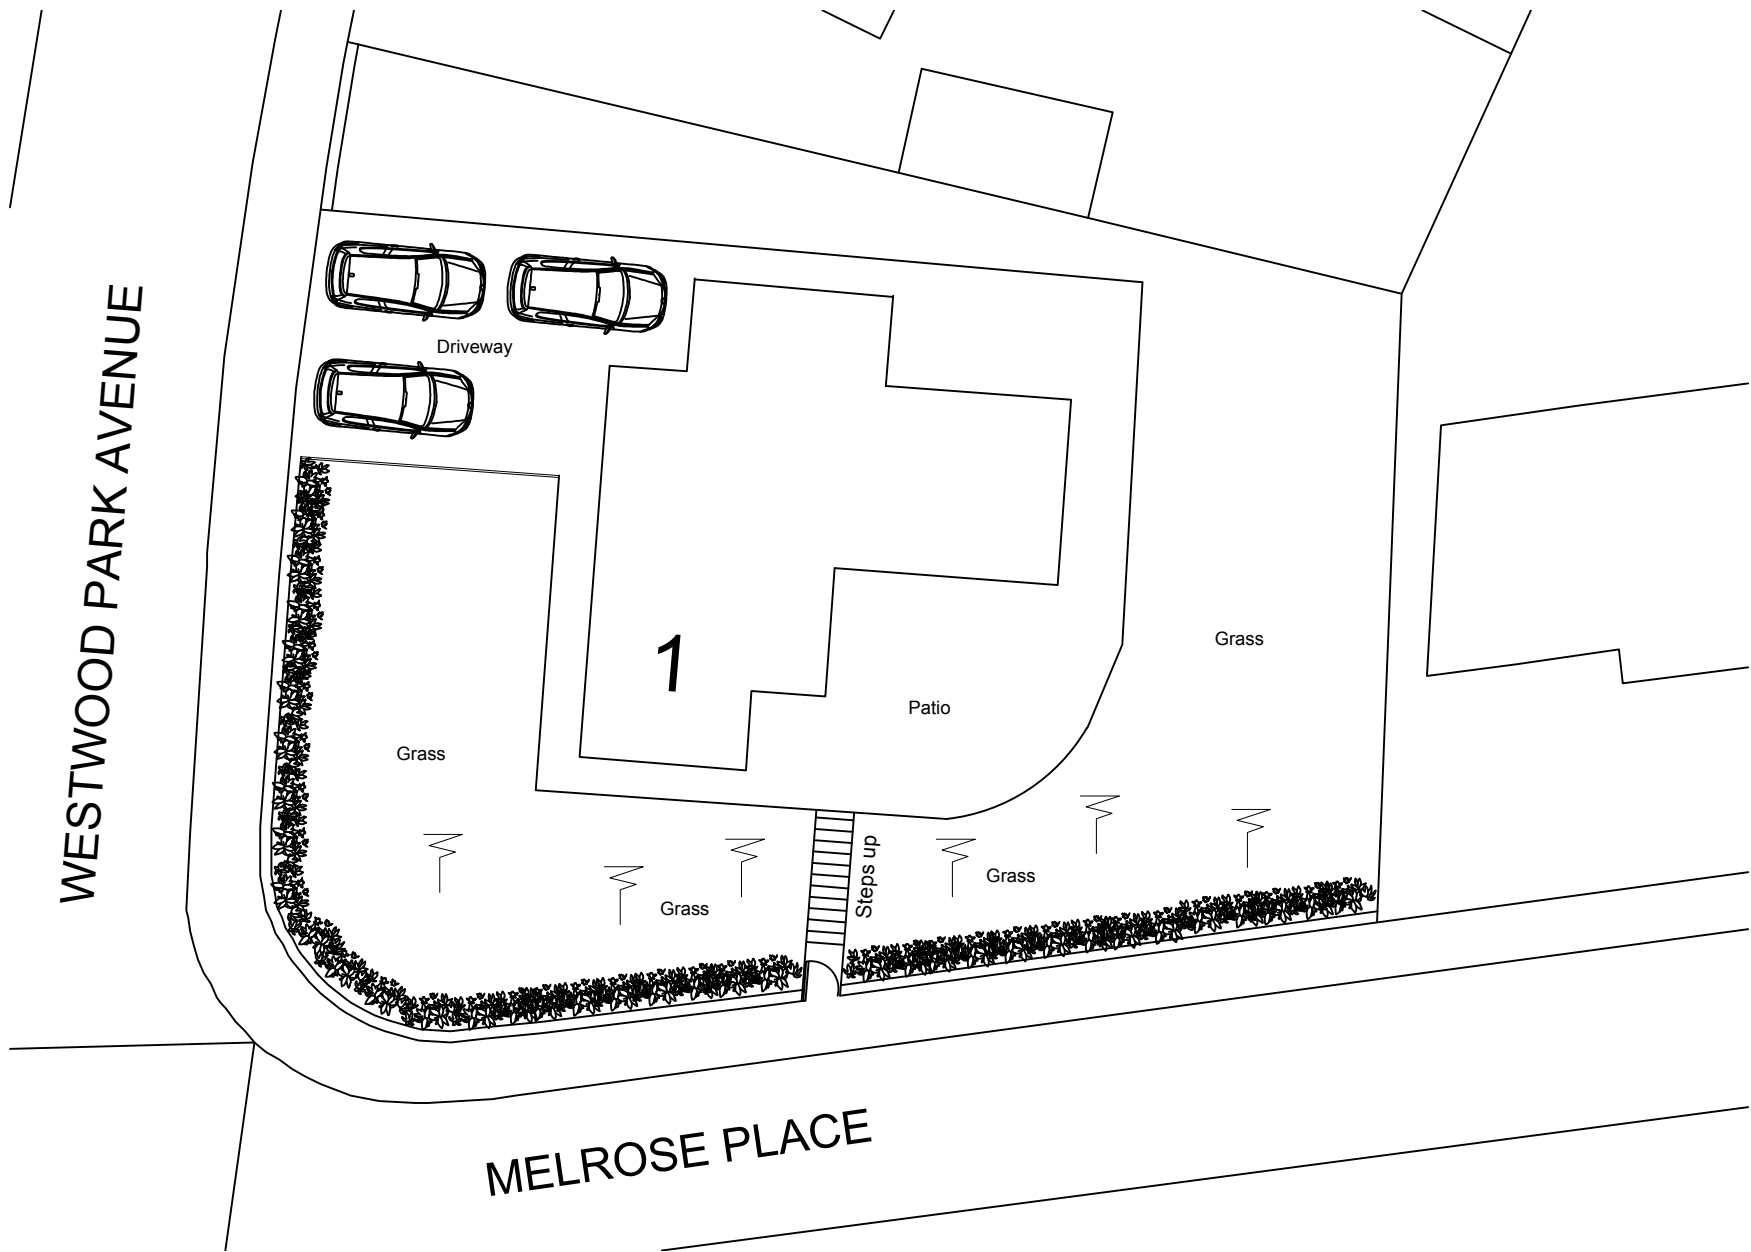

PROPOSED BLOCK PLAN - 1:200

Driveway / Boundary details
(Melrose Place)

Existing tarmac driveway to be dug out and grass to be laid at levels to match existing garden. New boundary wall to be built adjacent to pavement with Laurel hedge over to match existing wall & hedge type & heights.
1m high pedestrian access gate installed



FOREFRONT
DEVELOPMENT CONSULTING

4 Ridge House, Ridge House Drive, Festival Park, S-O-T. ST1 5SJ
Office 01782 216912 WWW.FOREFRONTDC.COM

CLIENT

MR & MRS C ALCOCK

PROJECT

Proposed partial demolition of existing dwelling, two-storey side extension and internal alterations at 1 Melrose Place, Leek, Staffs. ST13 8LY

TITLE

Proposed Block Plan
Crown copyright and Ordnance Survey 0100031673

SCALE

1:200 @ A3

DRG NO.

20-140-06

REV.

DRAWN

ATG

DATE

30 / 03 / 21

DESCRIPTION

DATE