




PLANNING ISSUE

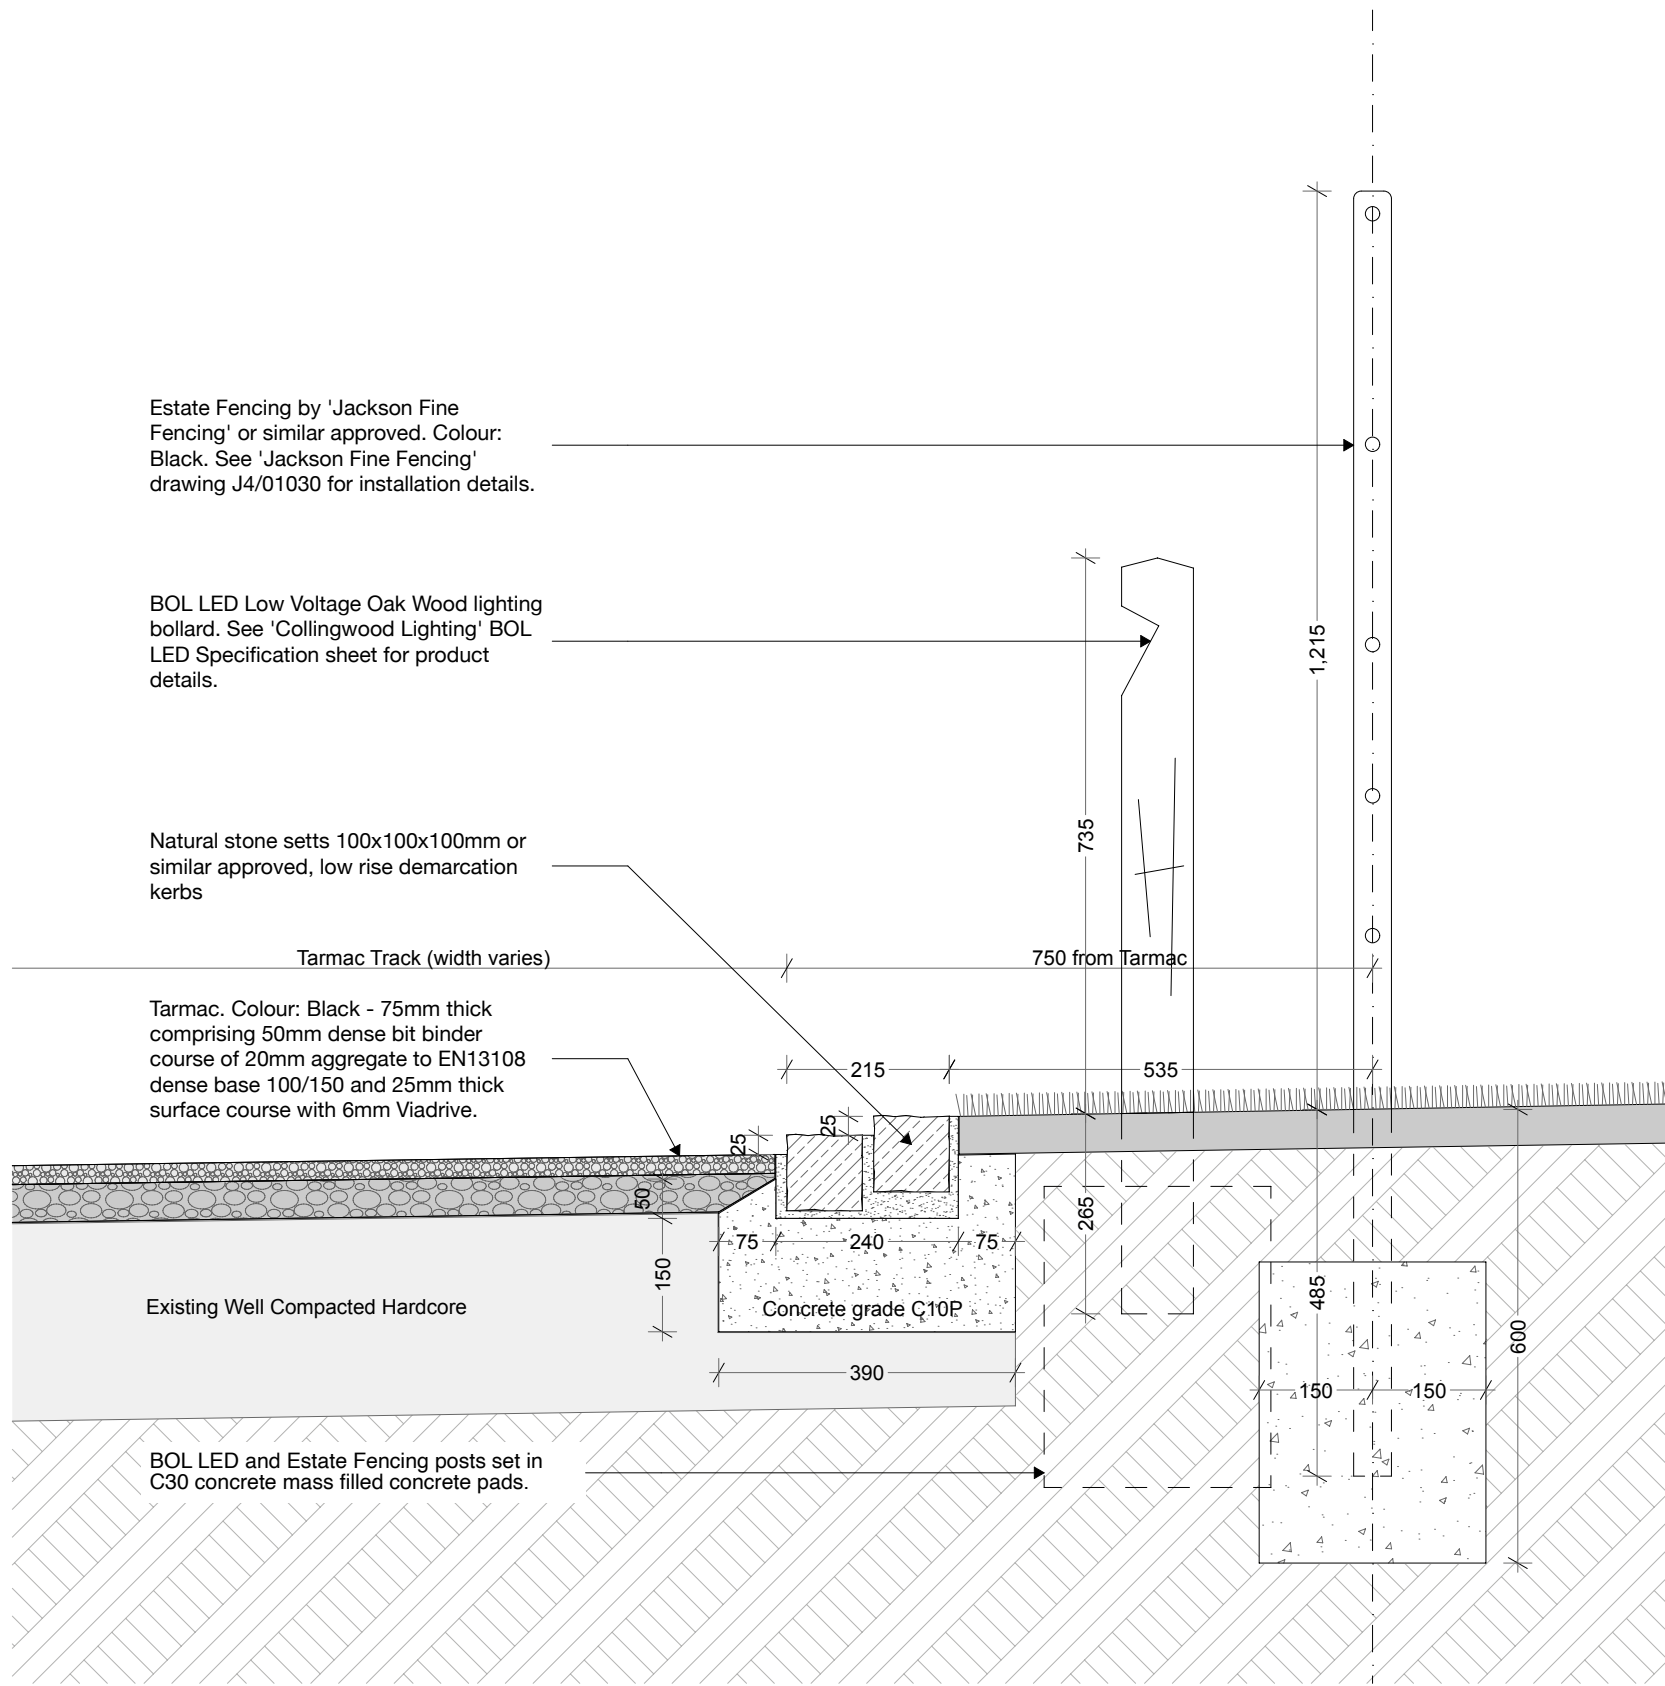


D-01 Tarmac with Grass Verge Detail 1:10

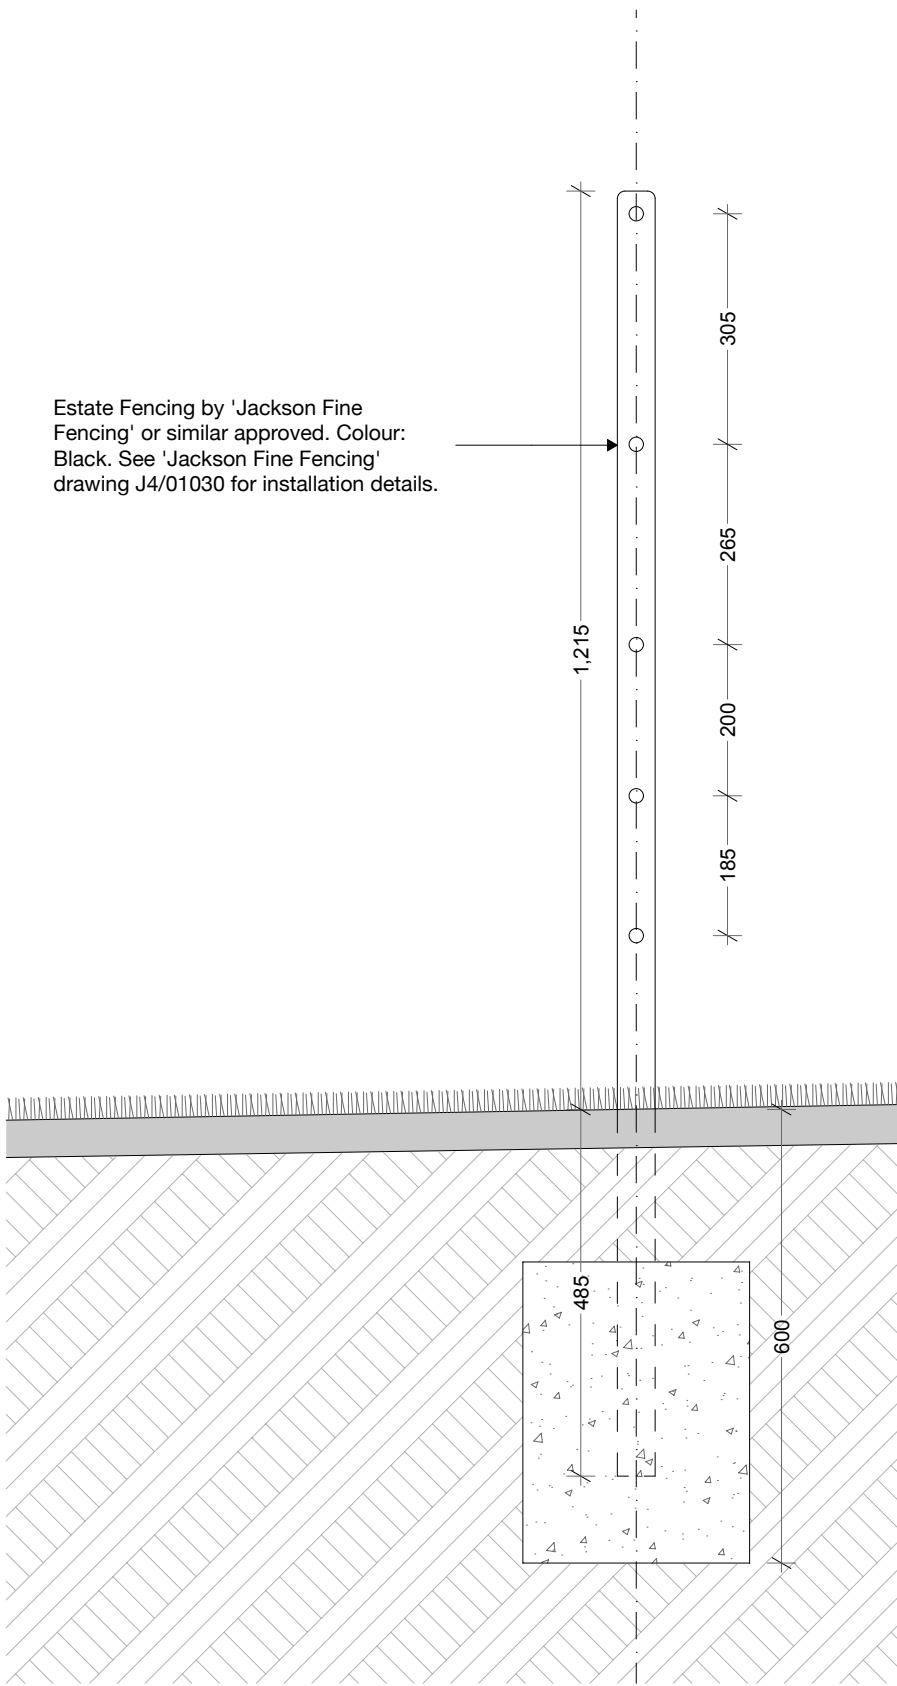


D-03 Estate Fencing Section Detail 1:10

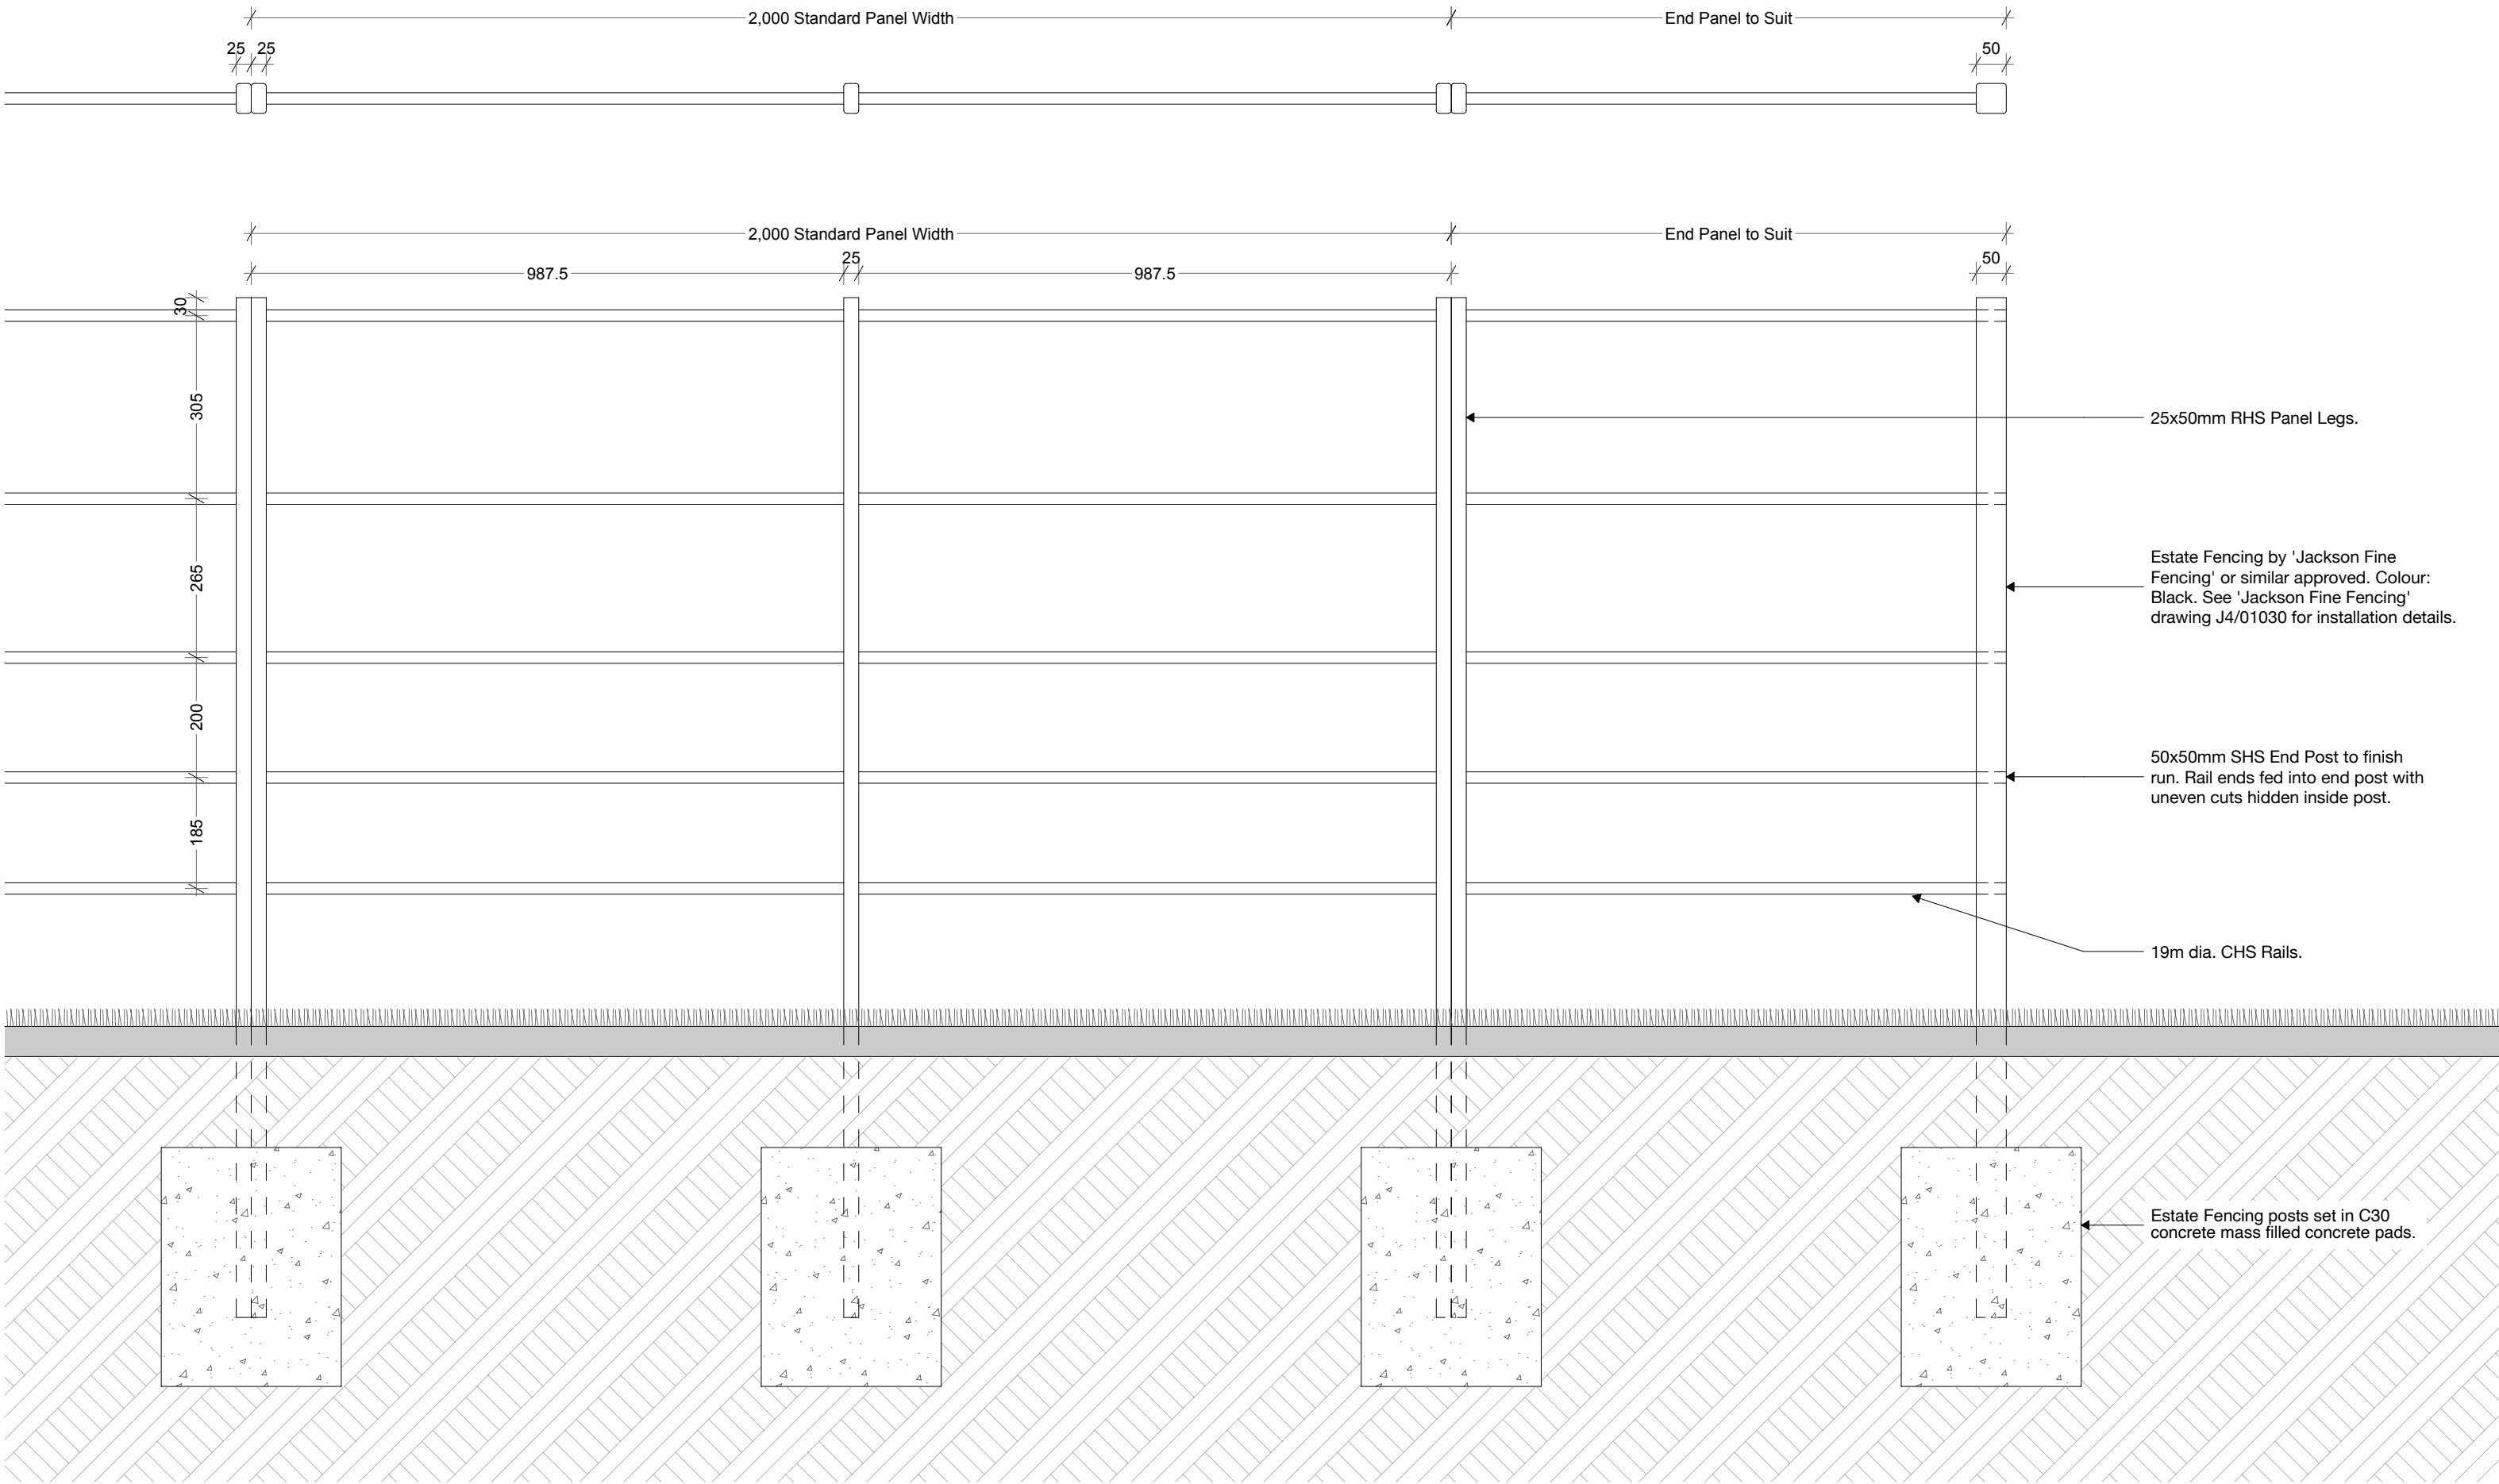


D-04 Estate Fencing Plan and Elevation 1:10

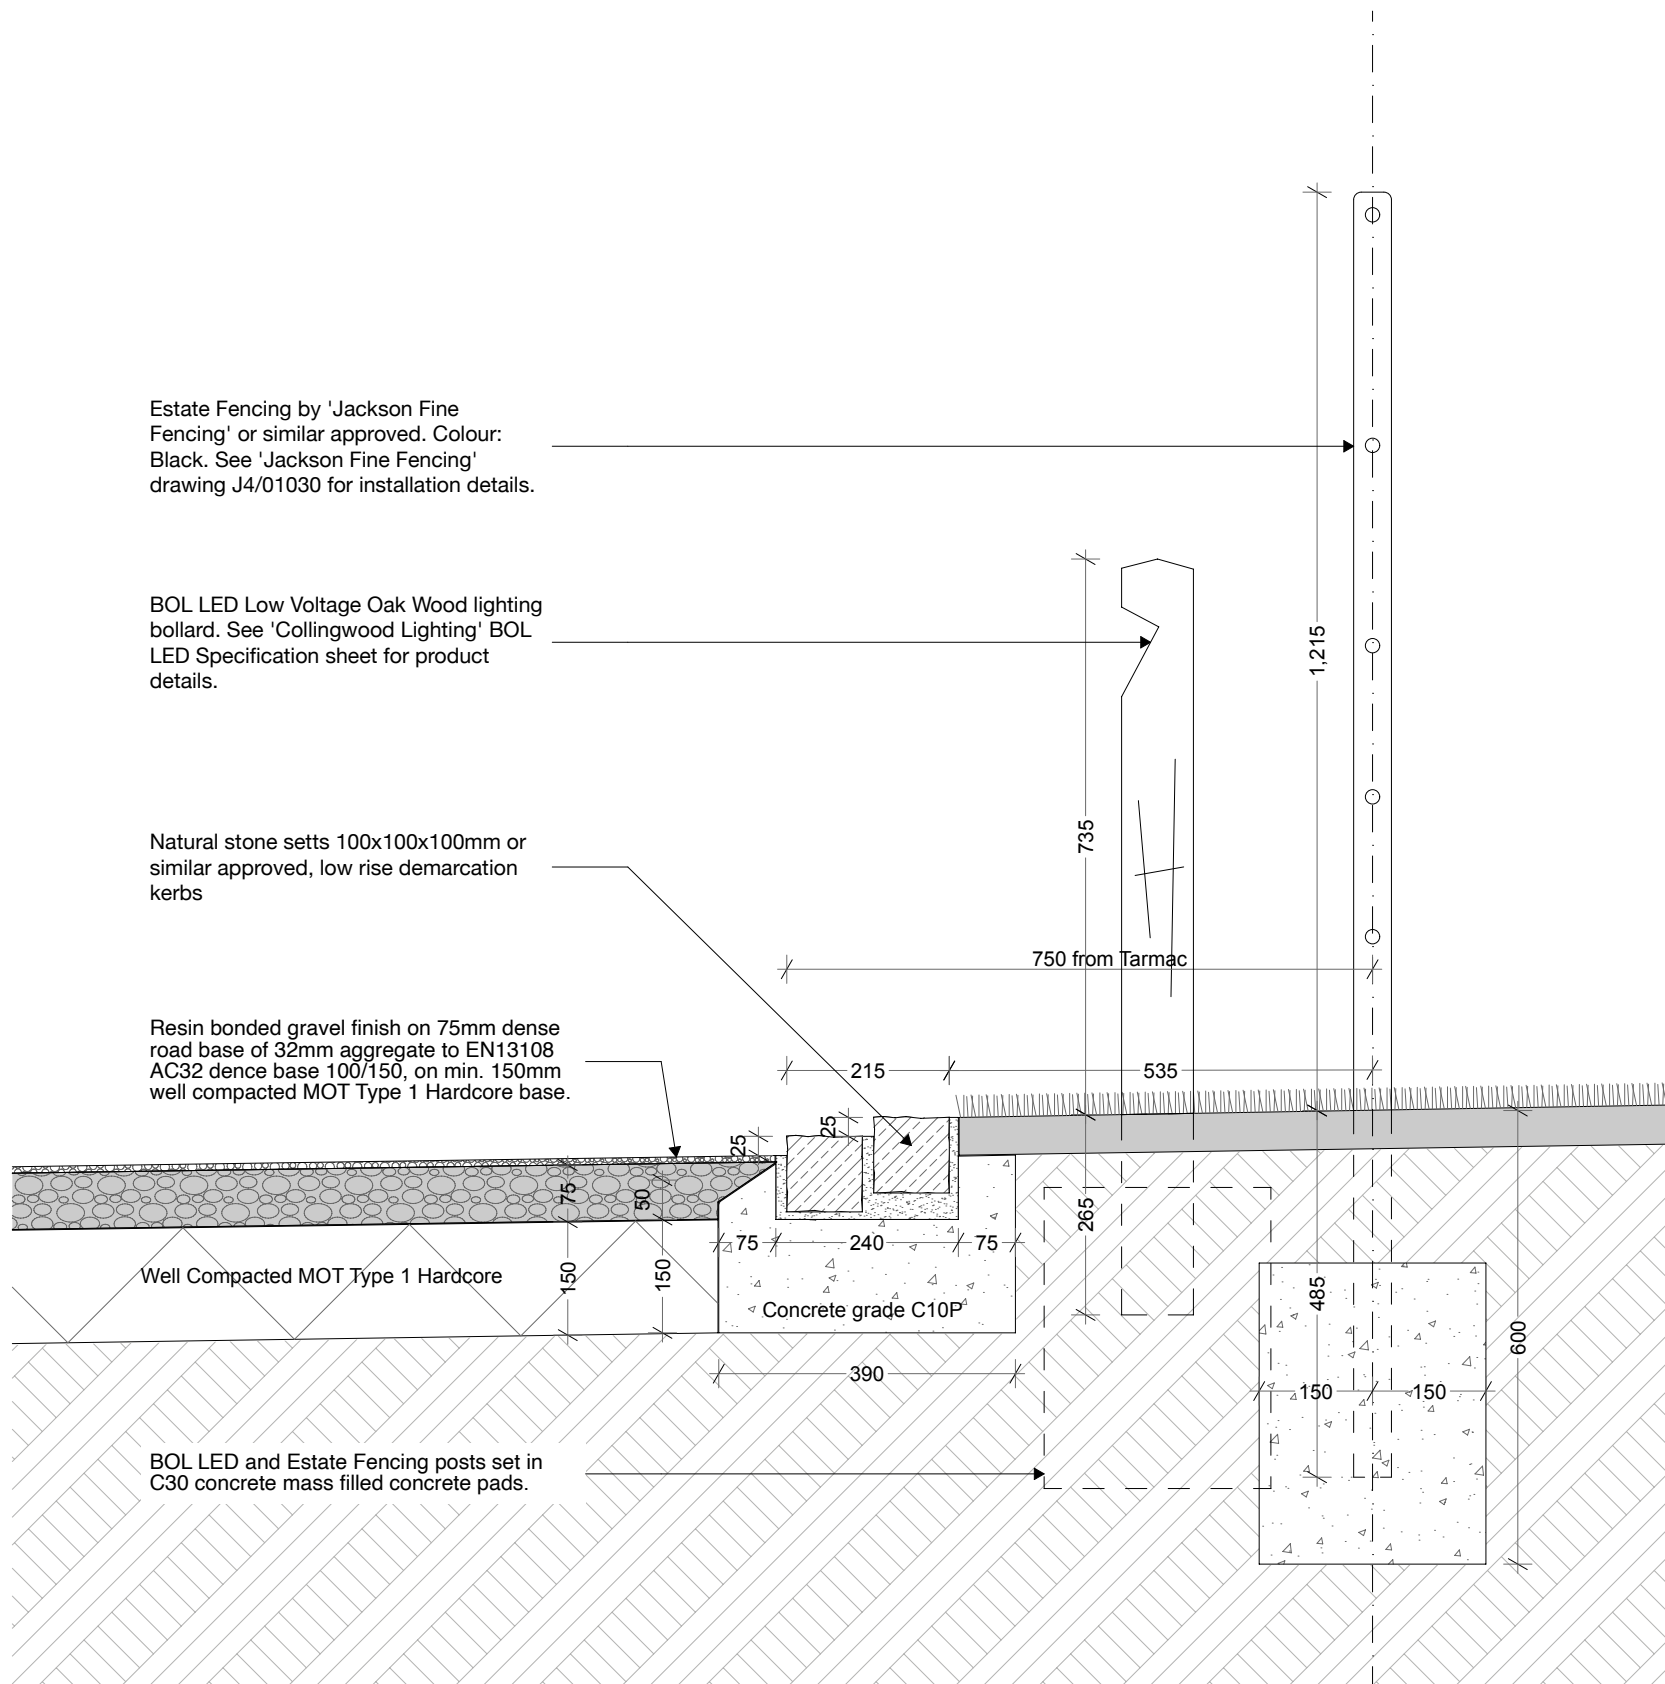


D-02 Resin Bonded Gravel with Grass Verge Detail 1:10

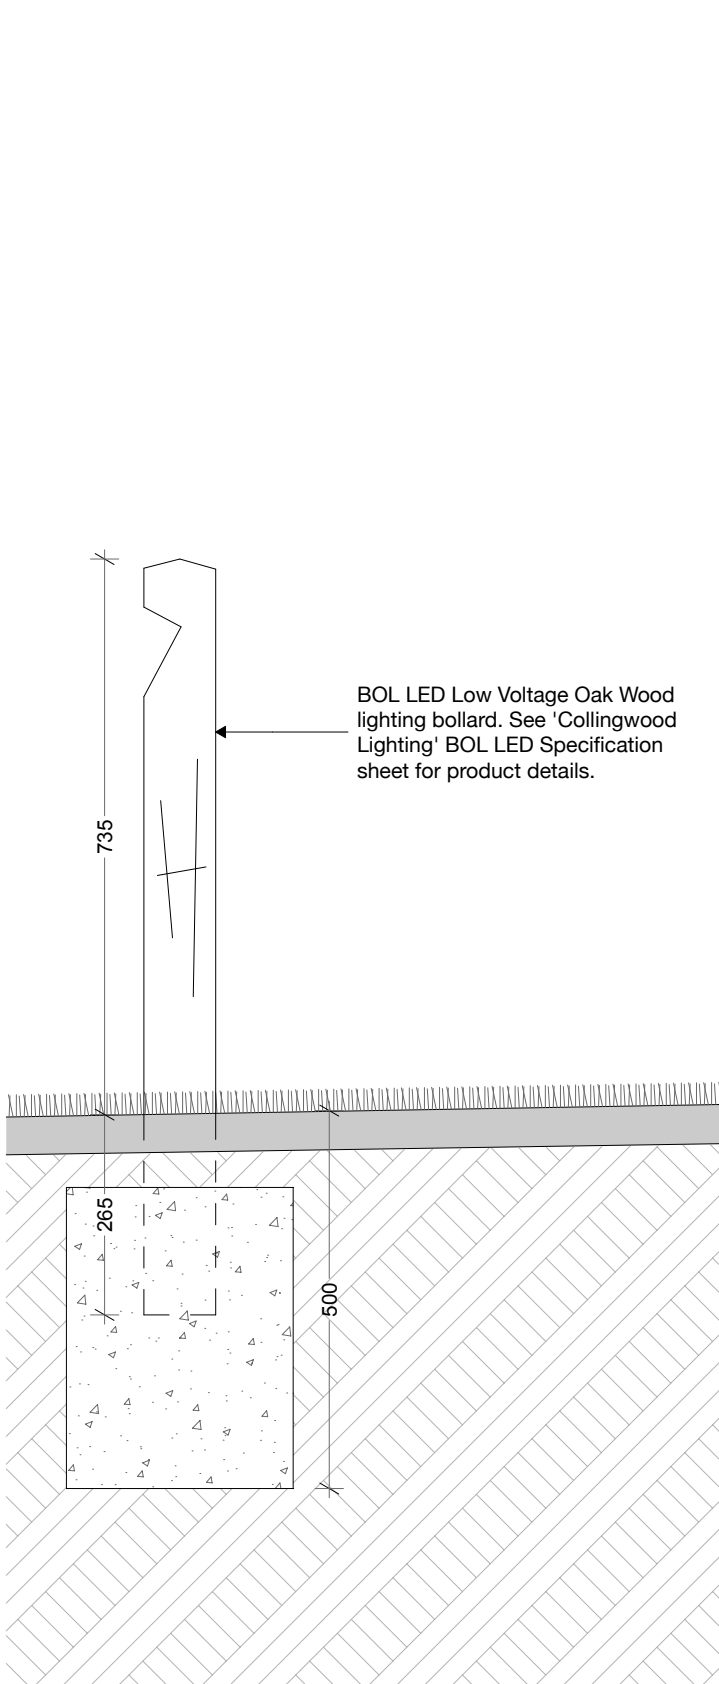

D-05 BOL LED Section Detail 1:10

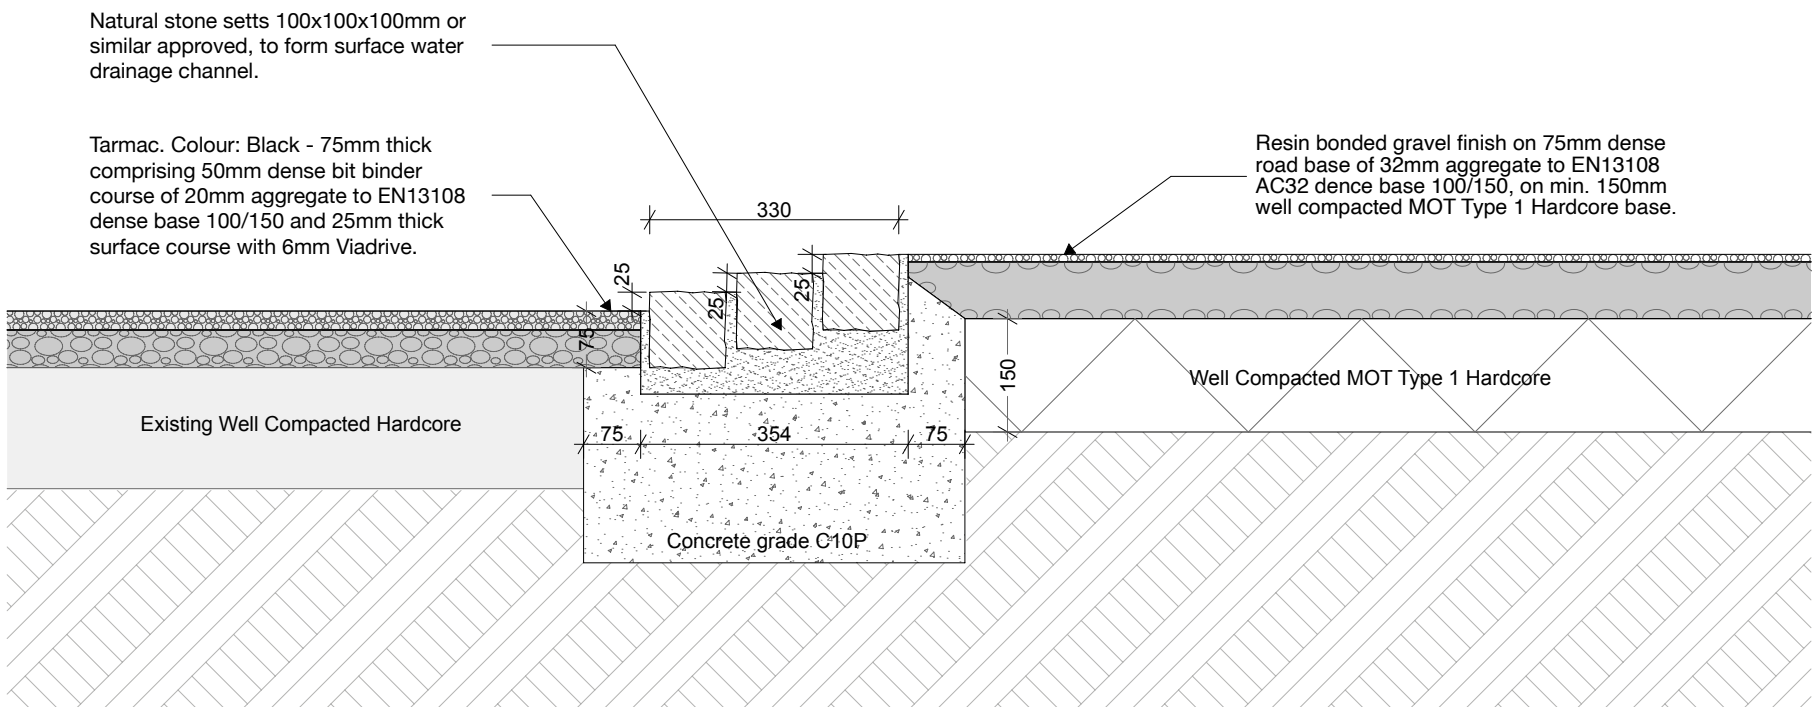

D-06 Tarmac and Resin Bonded Gravel Detail 1:10

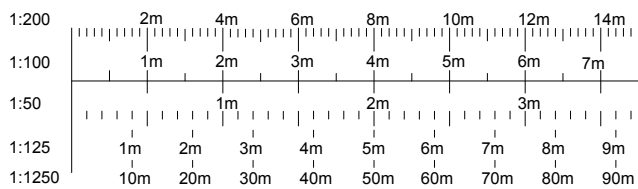

This drawing is to be read in conjunction with Document 2016-44 Schedule of Repairs, Renovation & Alterations.

A	HC	27.03.21	Planning Issue.
Rev	Issued By	Date	Description
			Lime Architecture Ltd Unit 8 Parnfields Enterprise Park Cotton Road Rugeley Staffordshire WS15 3HB Tel: 01889 579777 www.lime-architecture.co.uk email: info@lime-architecture.co.uk
Client:			
Amos Group Ltd.			
Project:			
Proposed Conversion of the Grade II listed St Wilfrids Church, Cotton Lane, Cotton, Staffordshire, ST10 3DP			
Drawing Title:			
Proposed Site Details			
Date:	27/03/2021	Scale:	1:10 @ A1
Drawn:	HC	Drawing No.	
Status:	PLANNING ISSUE	2016-44-931	Revision: A