


Ordnance Survey Copyright Licence

This plan has been reproduced from
Ordnance Survey Map information
with the permission of HM Stationery
Office.

Harrison Wood is
licensed to reproduce Ordnance
Survey Copyright material under
Licence No 100006611

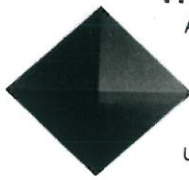

HARRISON WOOD

Architecture + Construction Consultants
Structural Design Services



Martin A. Levie

BA(Hons)Arch. ICIOB. FFB.

Unit 3, Studio 2, Silverdale Enterprise Centre,
Silverdale Ent. Park, Kents Lane, Silverdale,
Newcastle-under-Lyme, Staffs, ST5 6SR

Tele : 01782 - 711144

Mob : 07970 - 308358

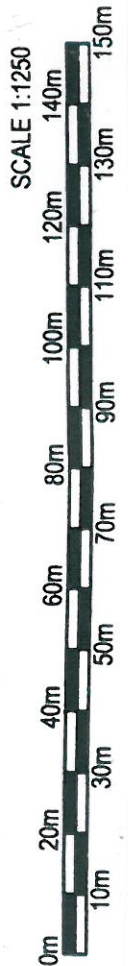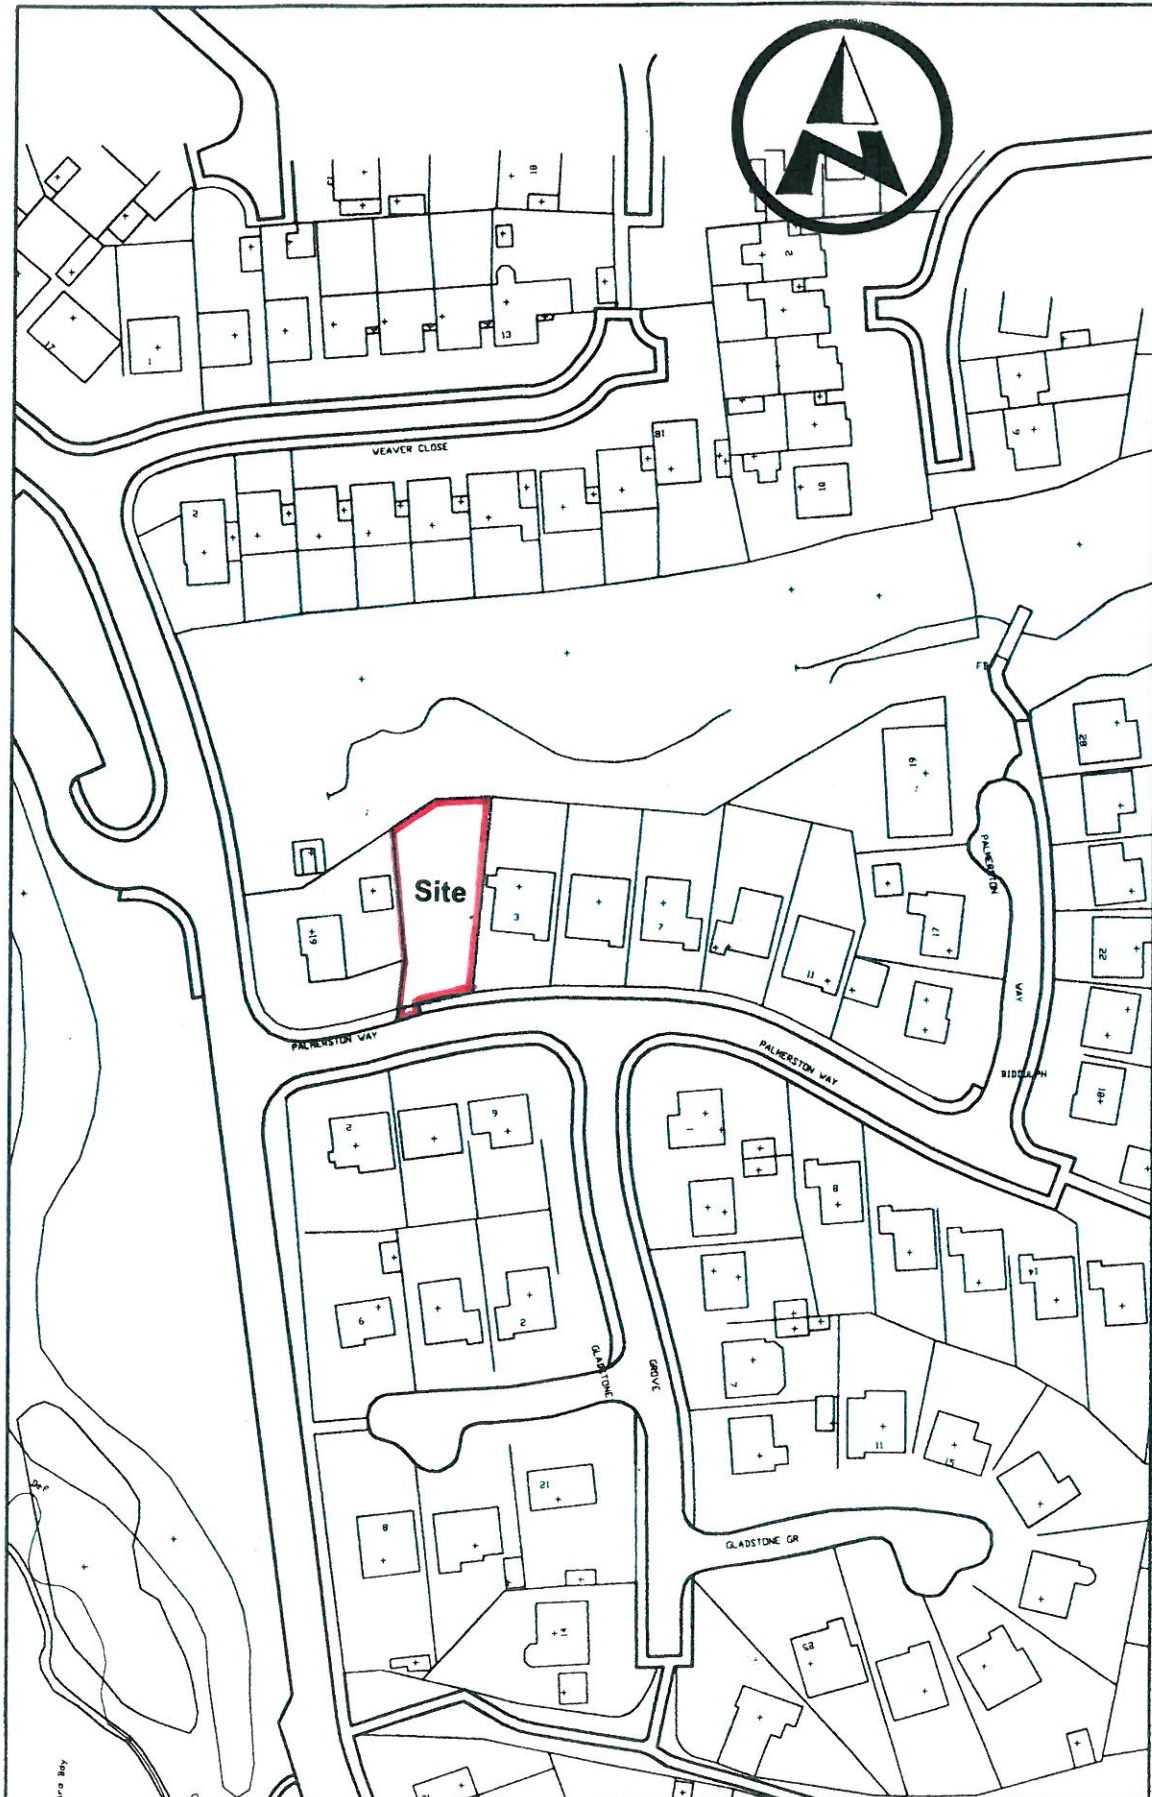

SITE LOCATION PLAN 1:1250