



4. Hawksford Memorial Window, c1900 Dunstan Powell, Hardman & Co.



5. 'Pugin' Window 1848 formerly the east window of the period 1 Lady Chapel, glass cut down and reset in 1938 AVN Pugin, Hardman & Co.



6. Morgan memorial window 1948 Patrick Feeney, Hardman & Co



7. Harrison memorial window 1949 Patrick Feeney, Hardman & Co



8. Curtis memorial window c1900 designer unknown, Hardman & Co





E. Reredos only of the Sacred Heart Altar 1932 (Drysdale)



D1. South Entrance into Tower.



S2. Stoup.

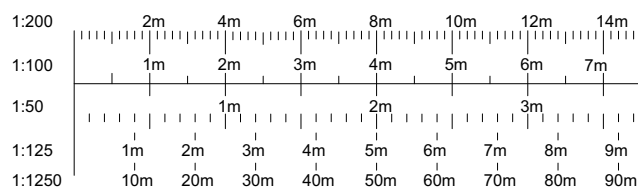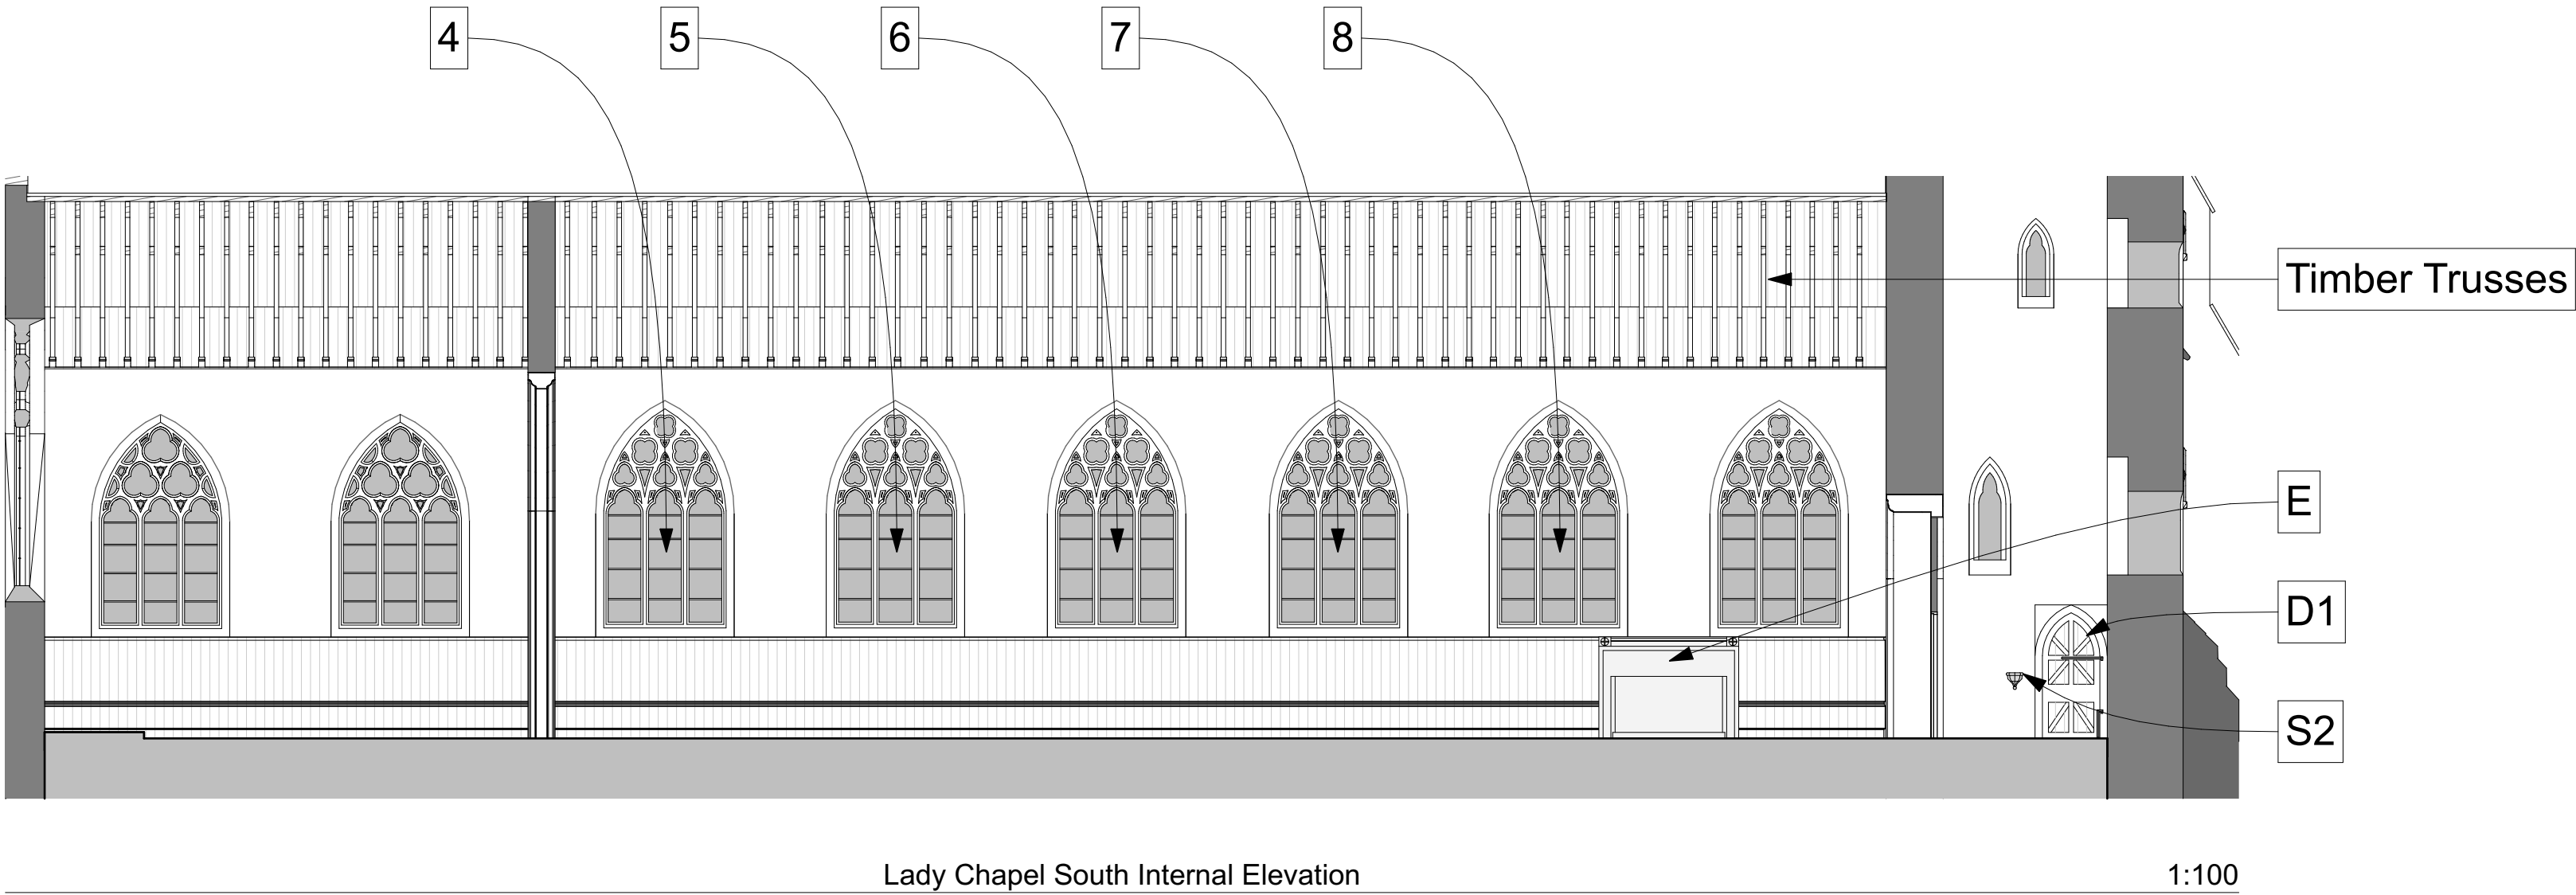

© This drawing and the works depicted are the copyright of Lime Architecture Ltd and may only be reproduced with written permission. No alteration to the design or specification in part or whole to be made without the written approval of the Lime Architecture Ltd. All dimensions and levels depicted are subject to checking on site. Any discrepancies to be immediately notified to office of origin. Figured dimensions only to be used. The information contained in this drawing must only be used at the named location. The location of any services indicated on this drawing are approximate only and must be checked on site by the main contractor before commencing works. It is considered that a competent contractor will be able to identify hazards associated with the project from the information above, and take the necessary precautions to deal with any risks to health and safety.

A 03.07.20 HC Planning Issue.			
Rev	Date	By	Description
lime architecture			Client: Amos Group Ltd. Project: Proposed Conversion of the Grade II listed St Wilfrids Church, Cotton Lane, Cotton, Staffordshire, ST10 3DP Drawing Title: Internal Elevations 2 of 4
Date:	03/07/2020	Scale:	1:100 @ A1
Drawn:	HC	Drawing No.	2016-44-131
Status:	PLANNING ISSUE	Revision:	A