



[W13 & W14] Window Details


This drawing is to be read in conjunction with Document 2016-44 Schedule of Repairs, Renovation & Alterations.

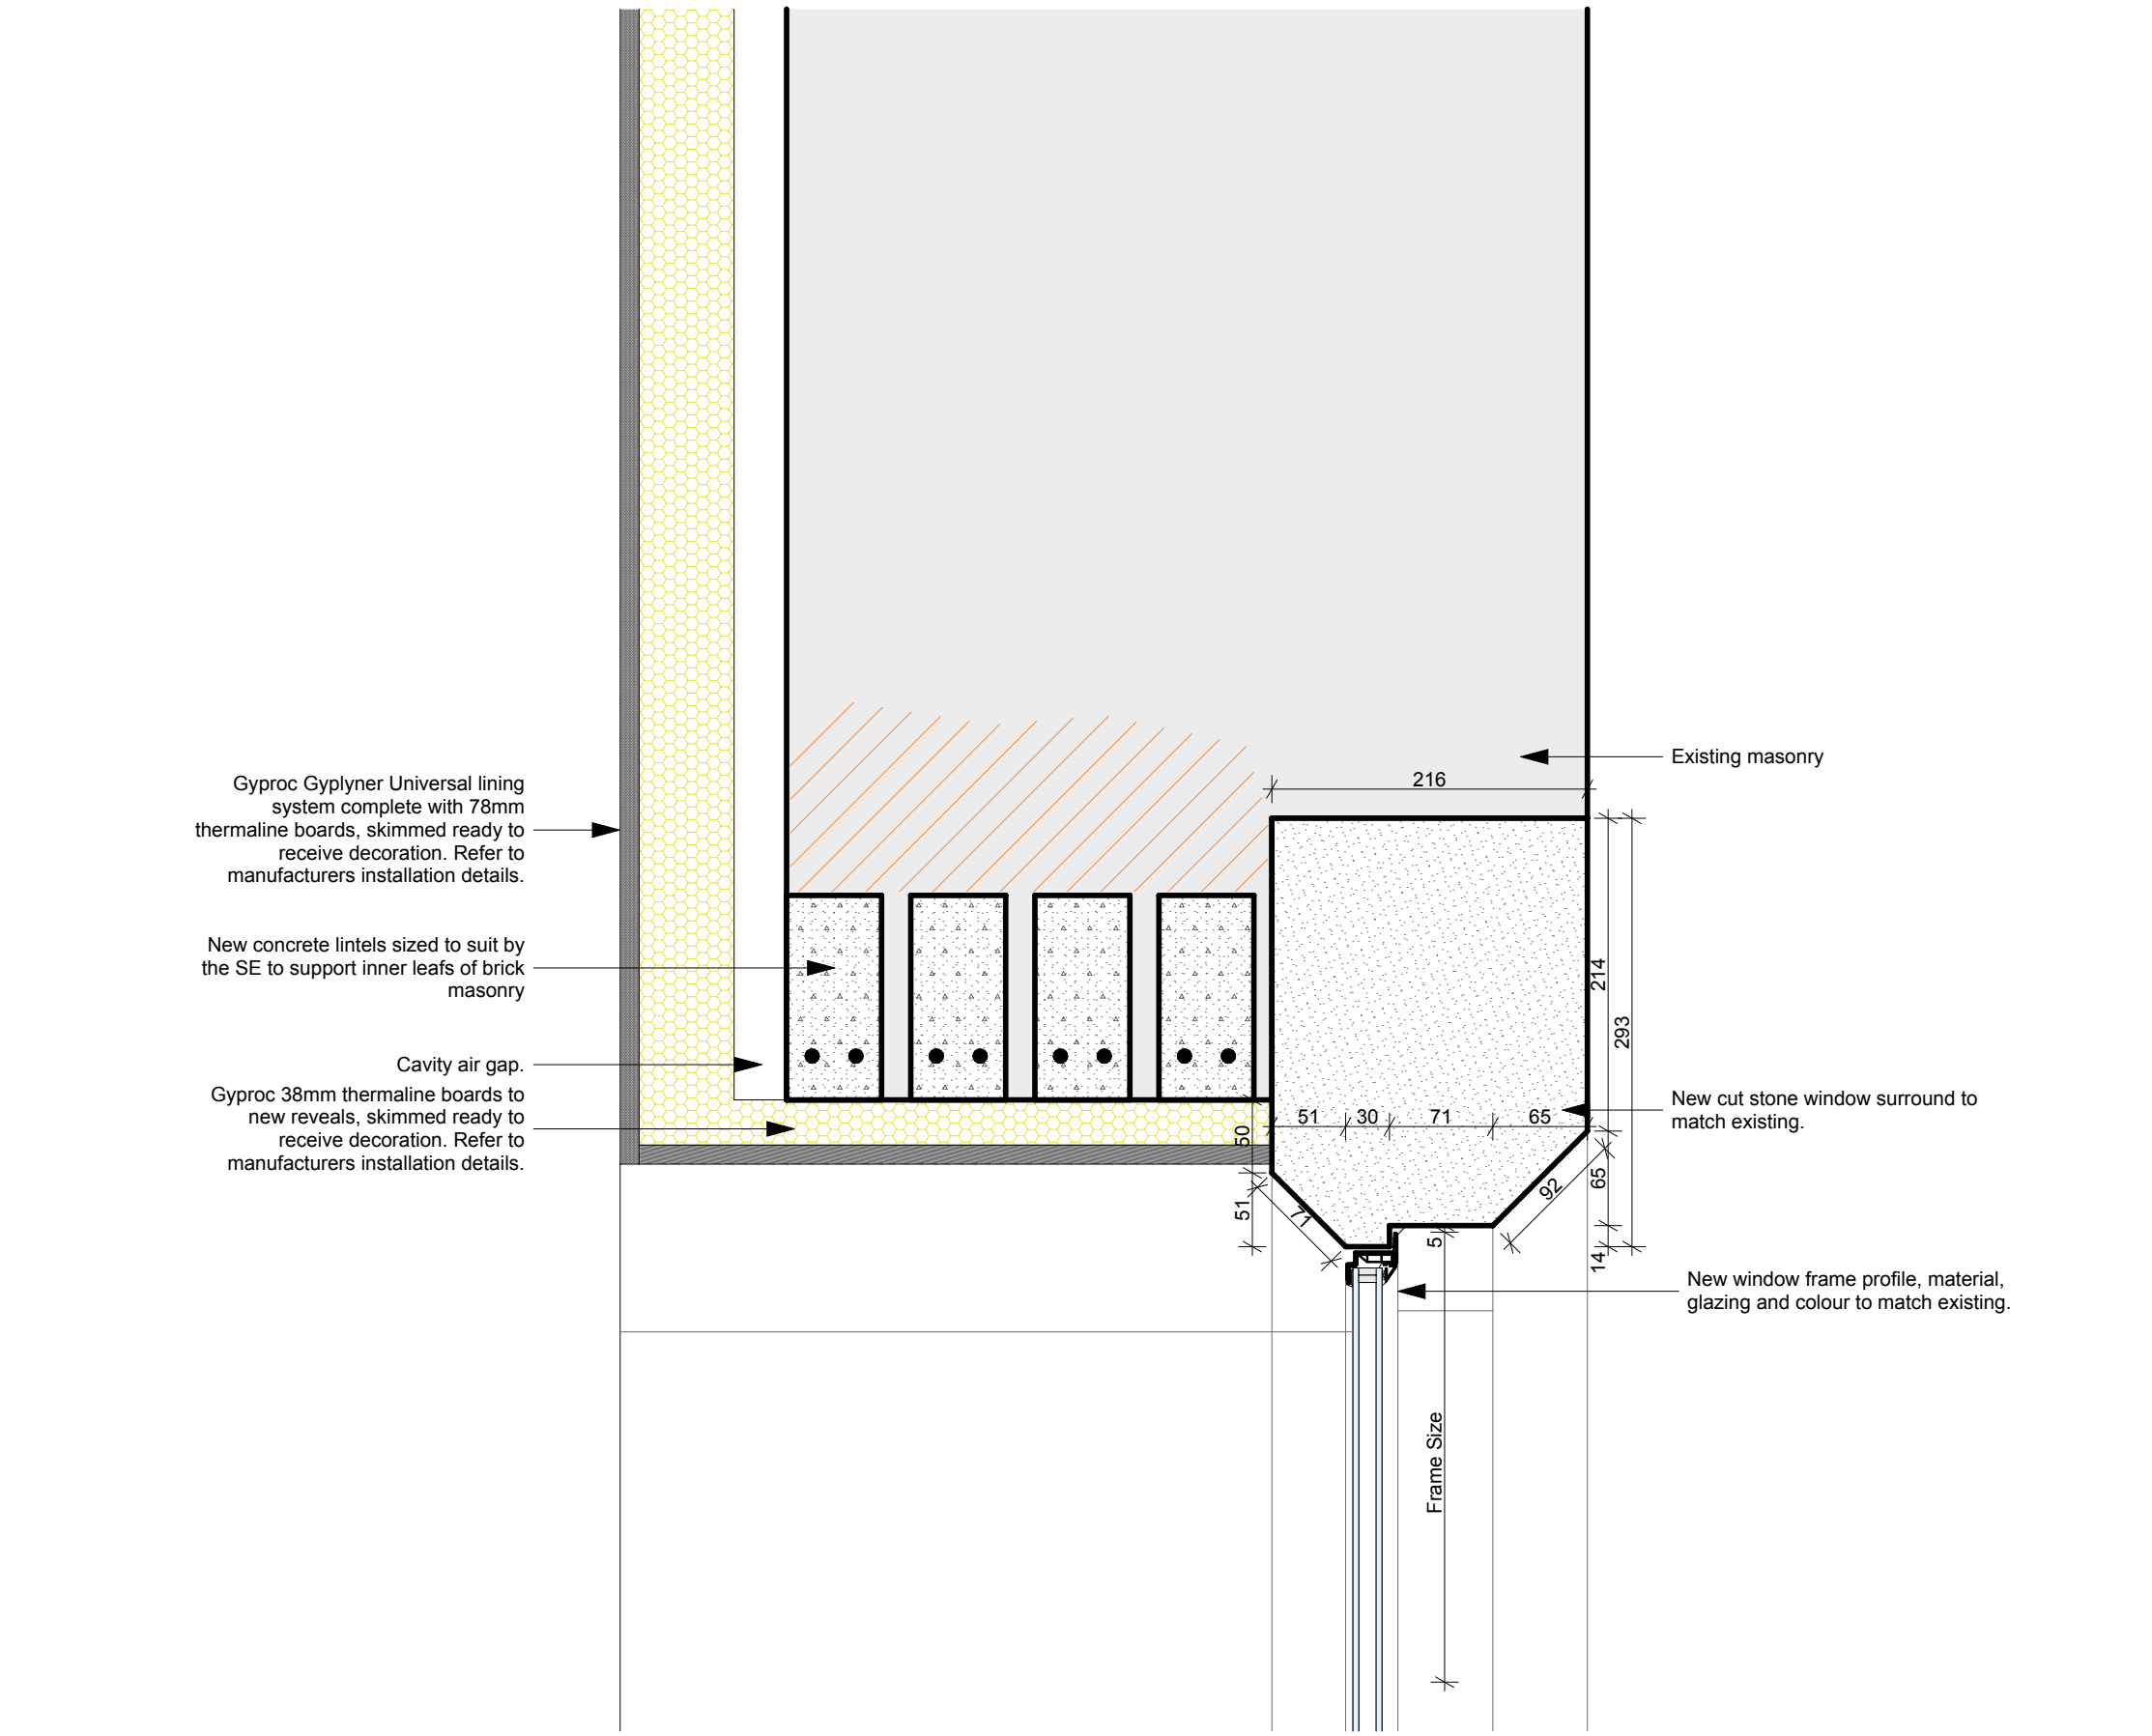


D-01 Proposed Window Head Detail 1:5

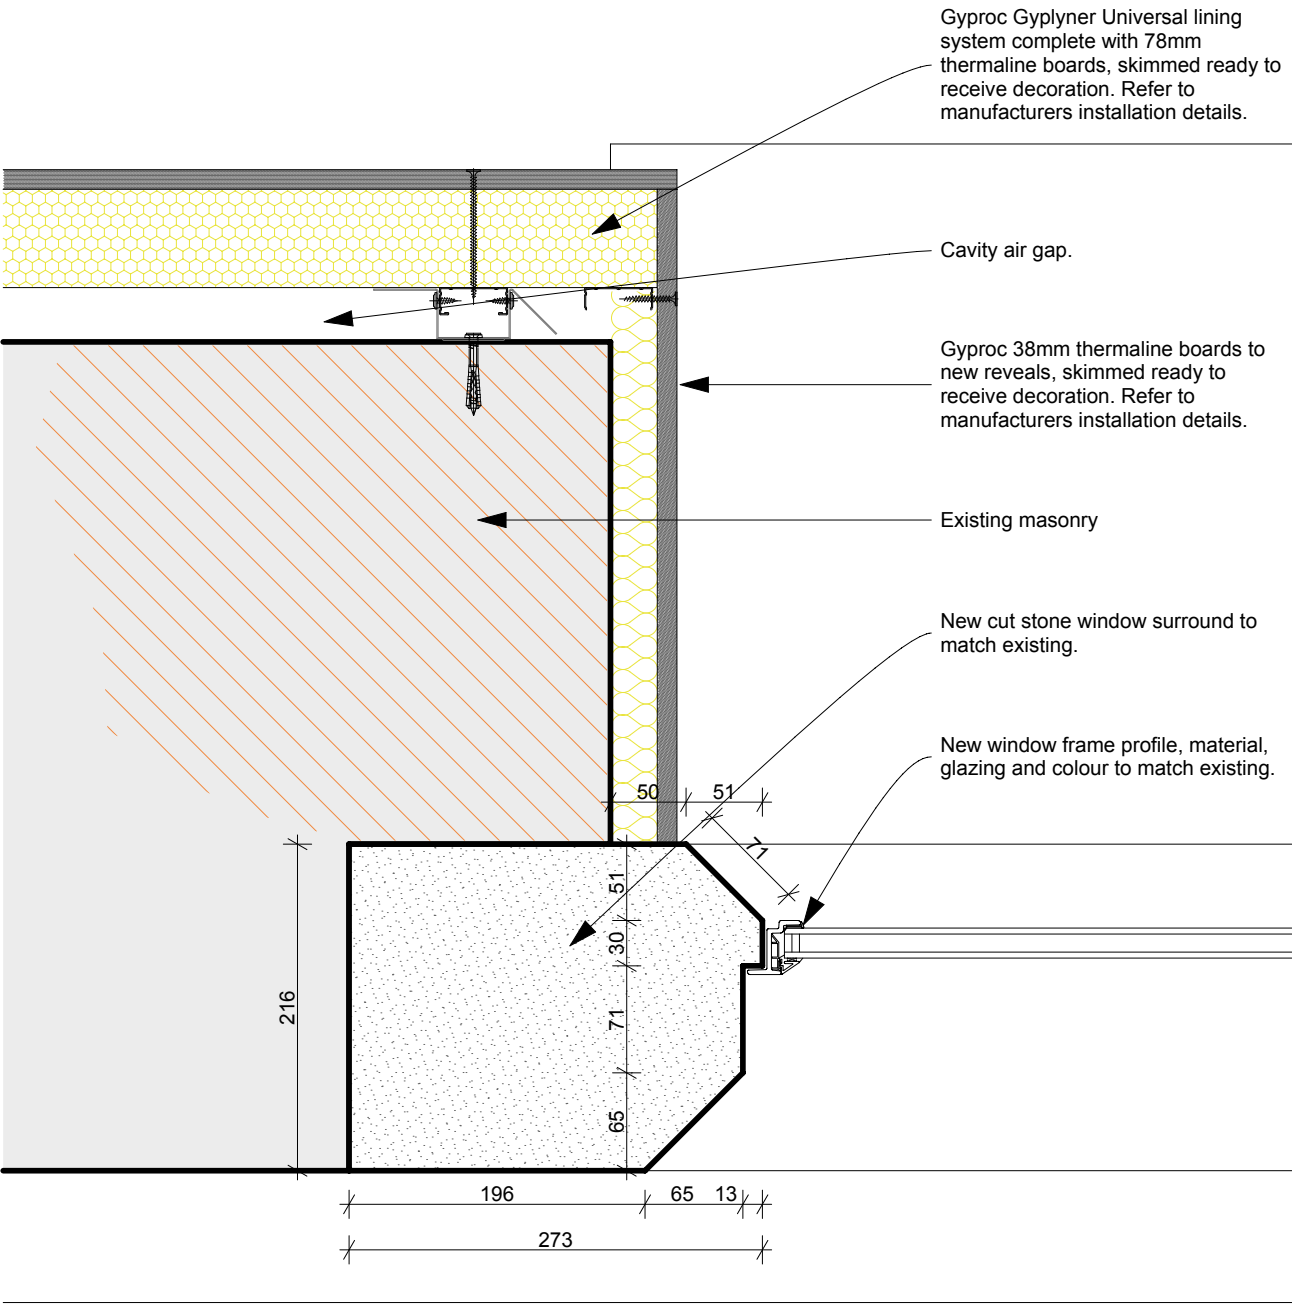


D-03 Proposed Window Jamb Detail 1:5

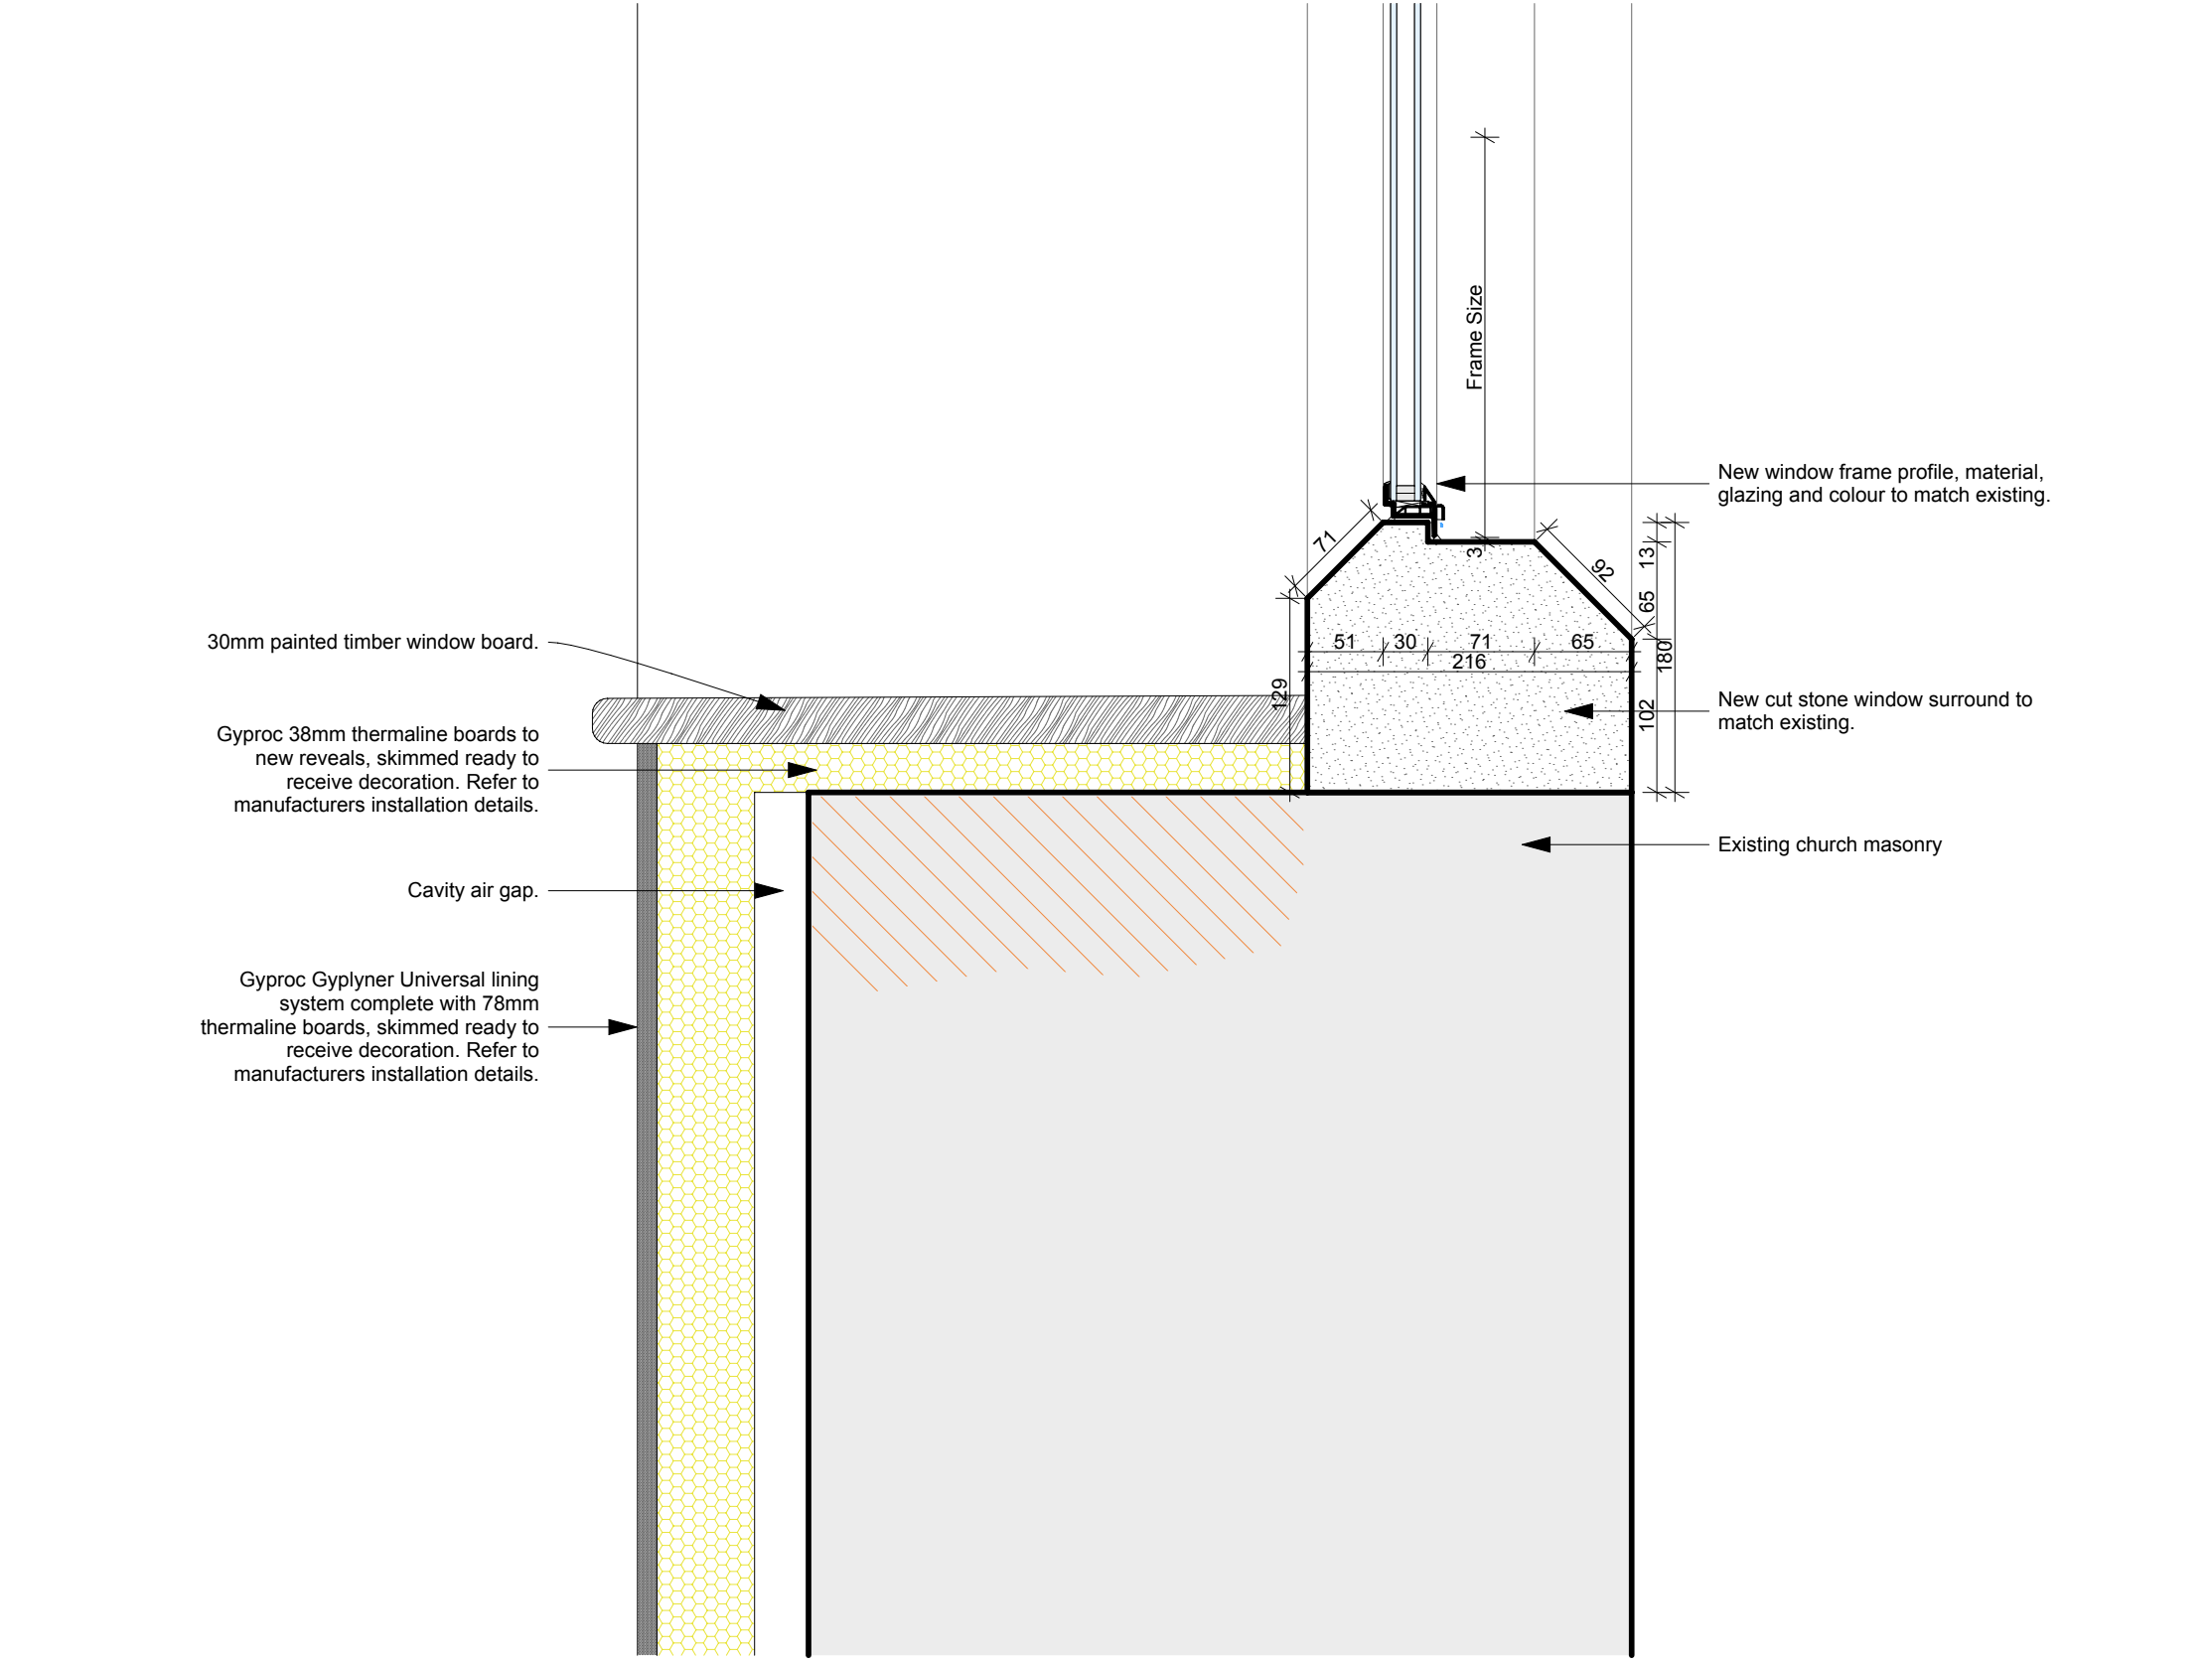

D-02 Proposed Window Cill Detail 1:5

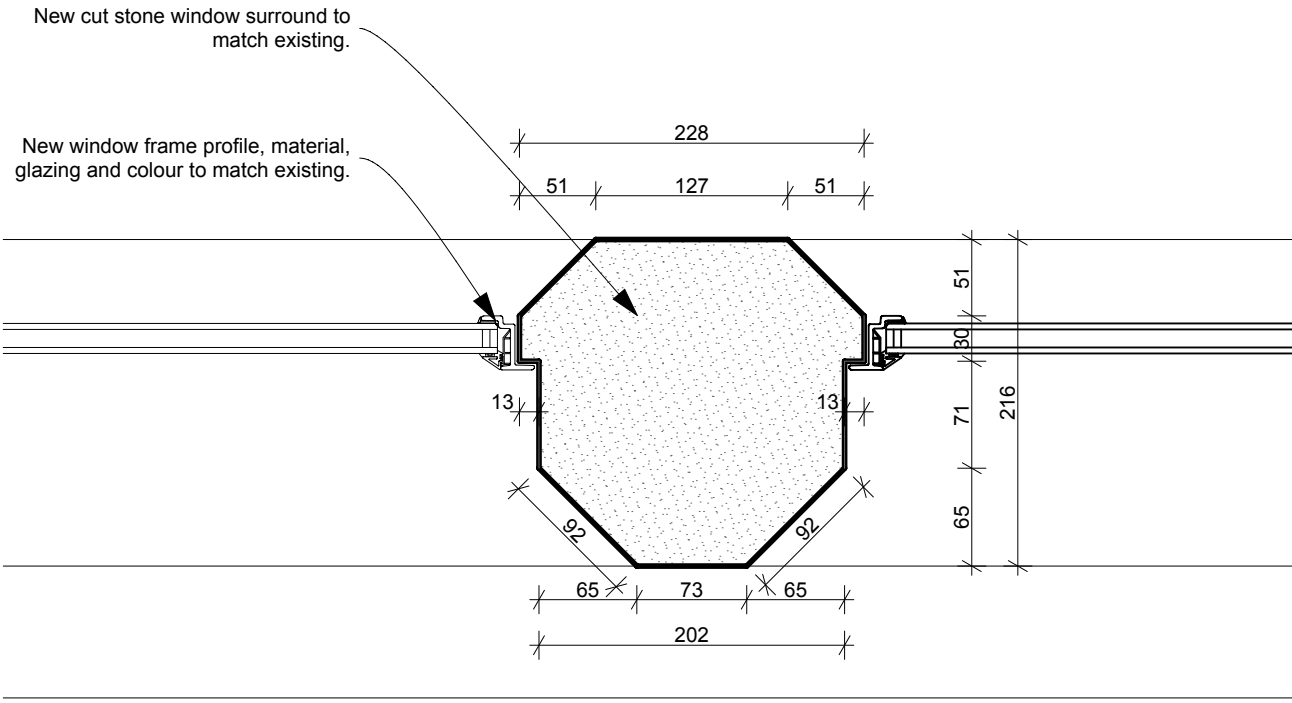

D-04 Proposed W13 Window Mullion Detail 1:5

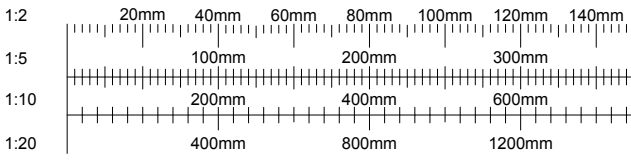

	HC	27.03.21	Planning Issue.	
Rev	Issued By	Date	Description	
			Lime Architecture Ltd Unit 8 Partridgefields Enterprise Park Cotton Road Rugeley Staffordshire WS15 3HB Tel: 01889 519777 www.lime-architecture.co.uk email: info@lime-architecture.co.uk	
Client:				
Amos Group Ltd.				
Project:				
Proposed Conversion of the Grade II listed St Wilfrids Church, Cotton Lane, Cotton, Staffordshire, ST10 3DP				
Drawing Title:				
W13 & W34 Window Head, Cill & Jamb Details				
Date:	27/03/2021		Scale:	
Drawn:	HC		1:5 @ A1	
Status:	[W13 & W14] Window Details		Drawing No.	
2016-44-912				
Revision:				
A				