




This drawing is to be read in conjunction
with Document 2016-44 Schedule of
Repairs, Renovation & Alterations.

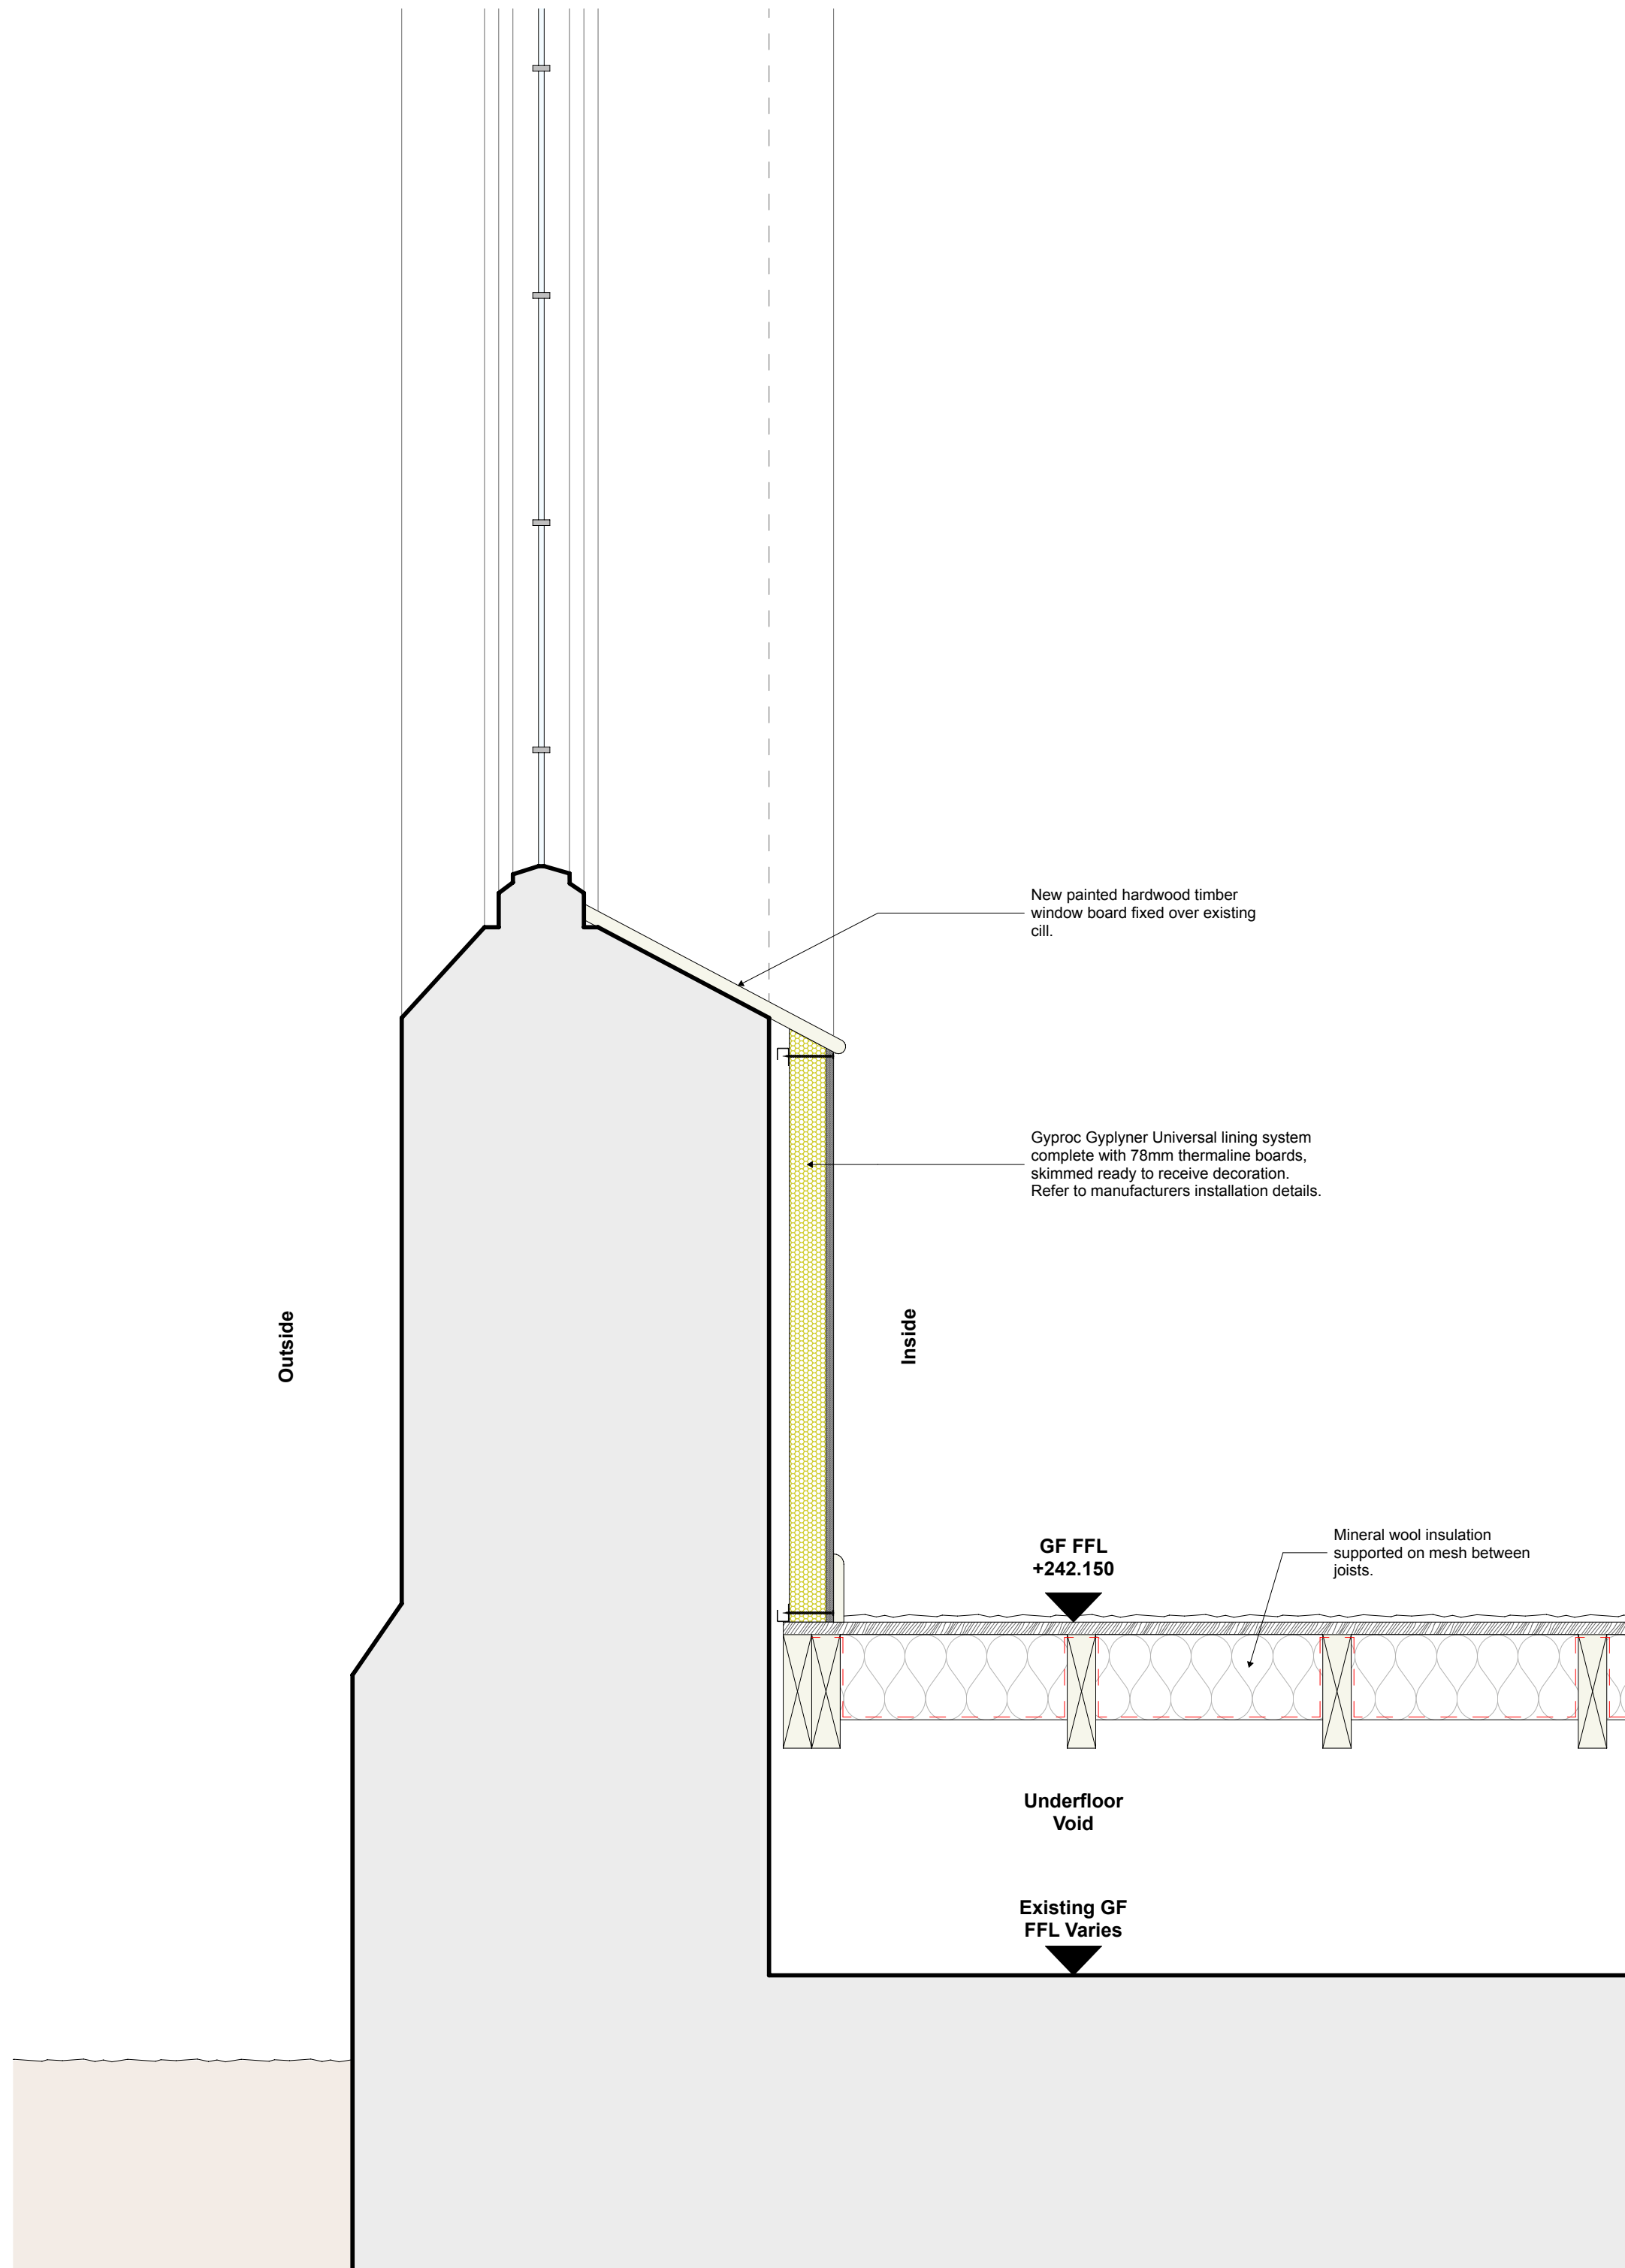


D-05 Proposed Suspended Floor Junction Detail 1:10

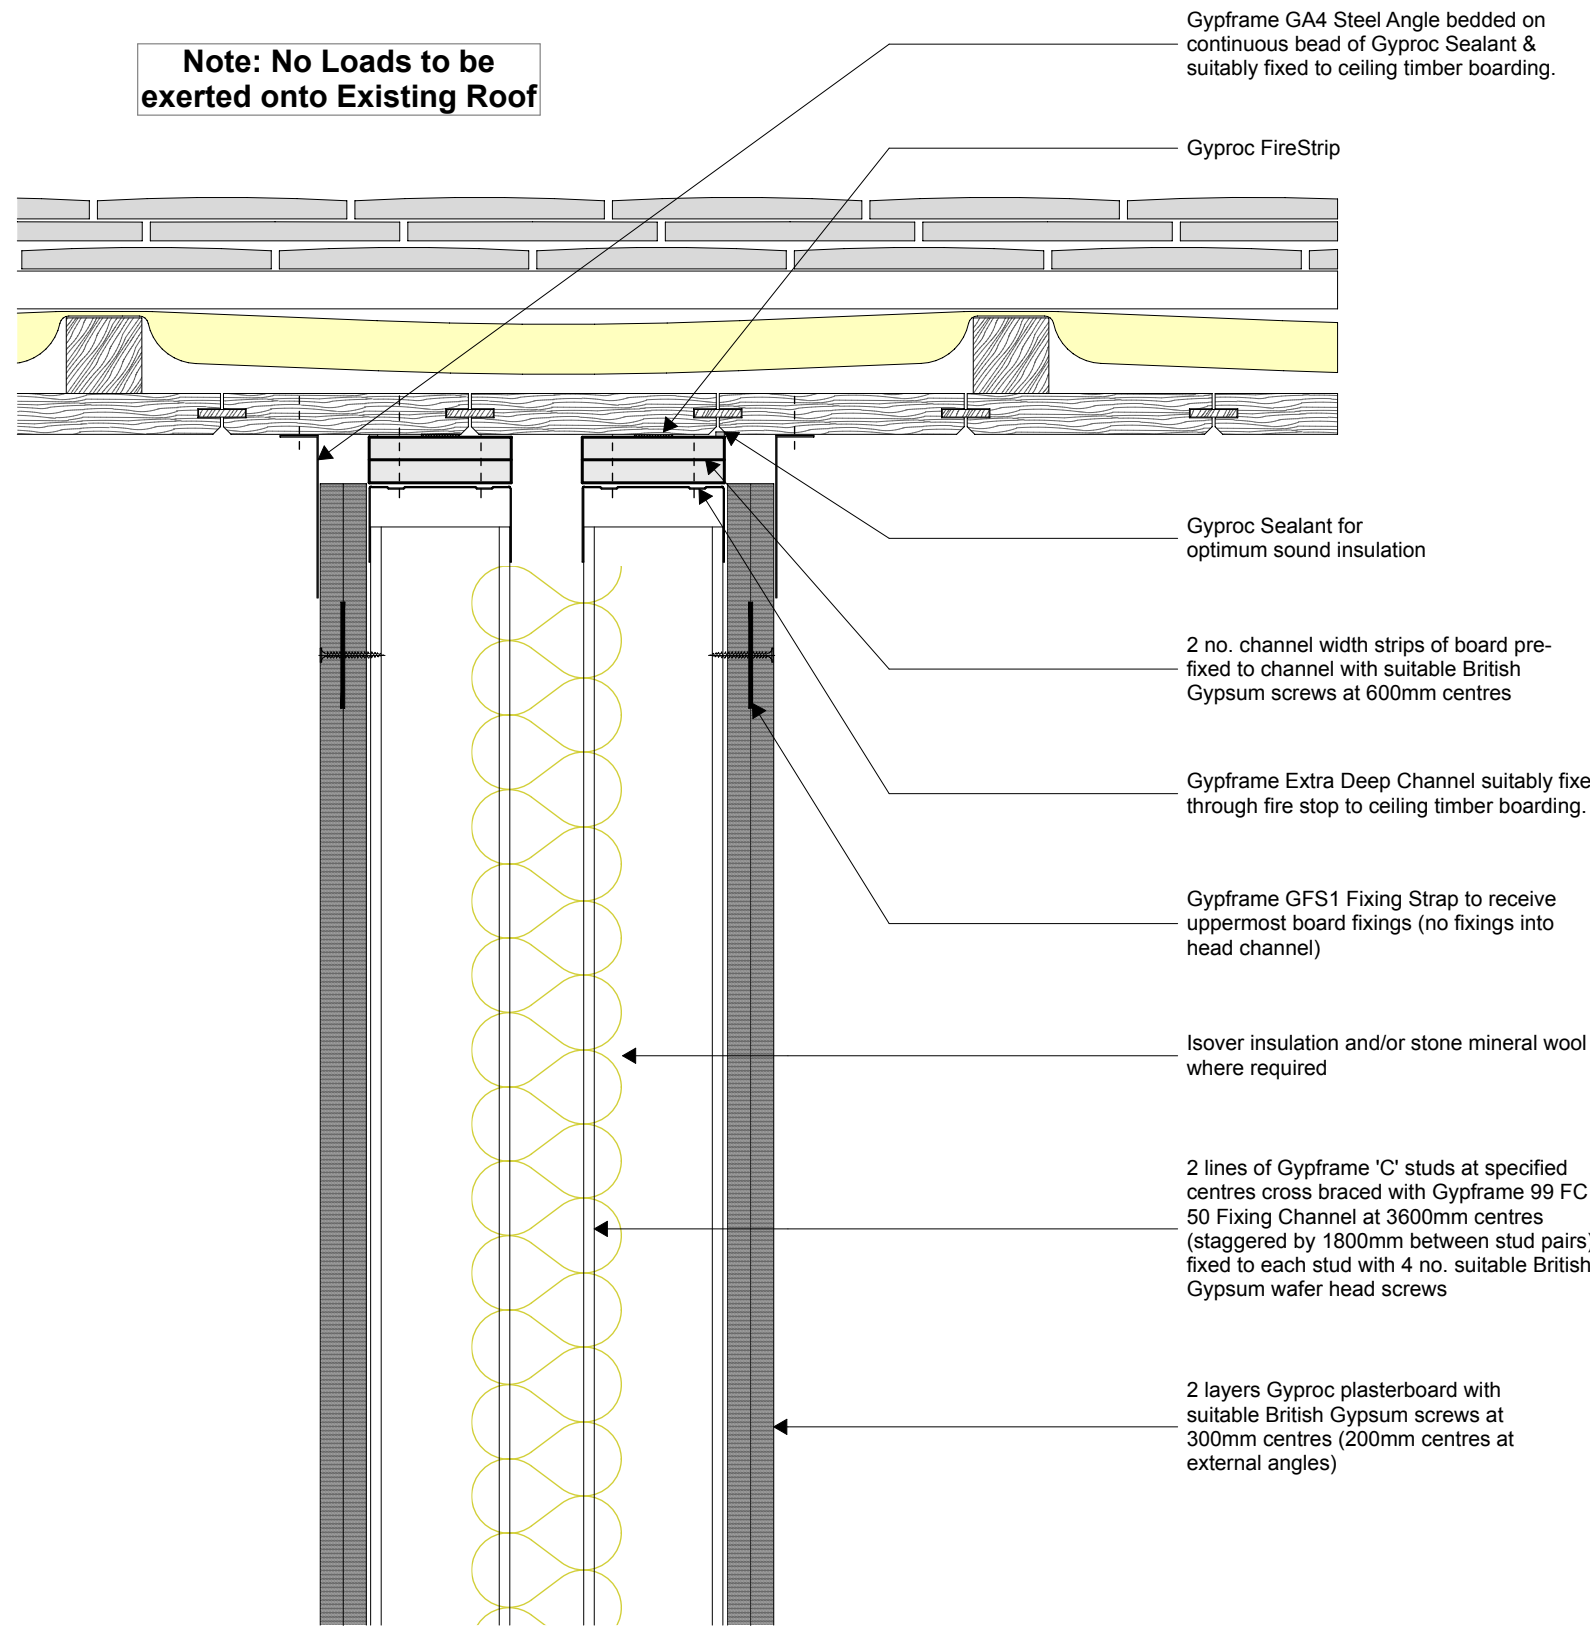


D-06 Proposed Party Wall to Roof Detail 1:5

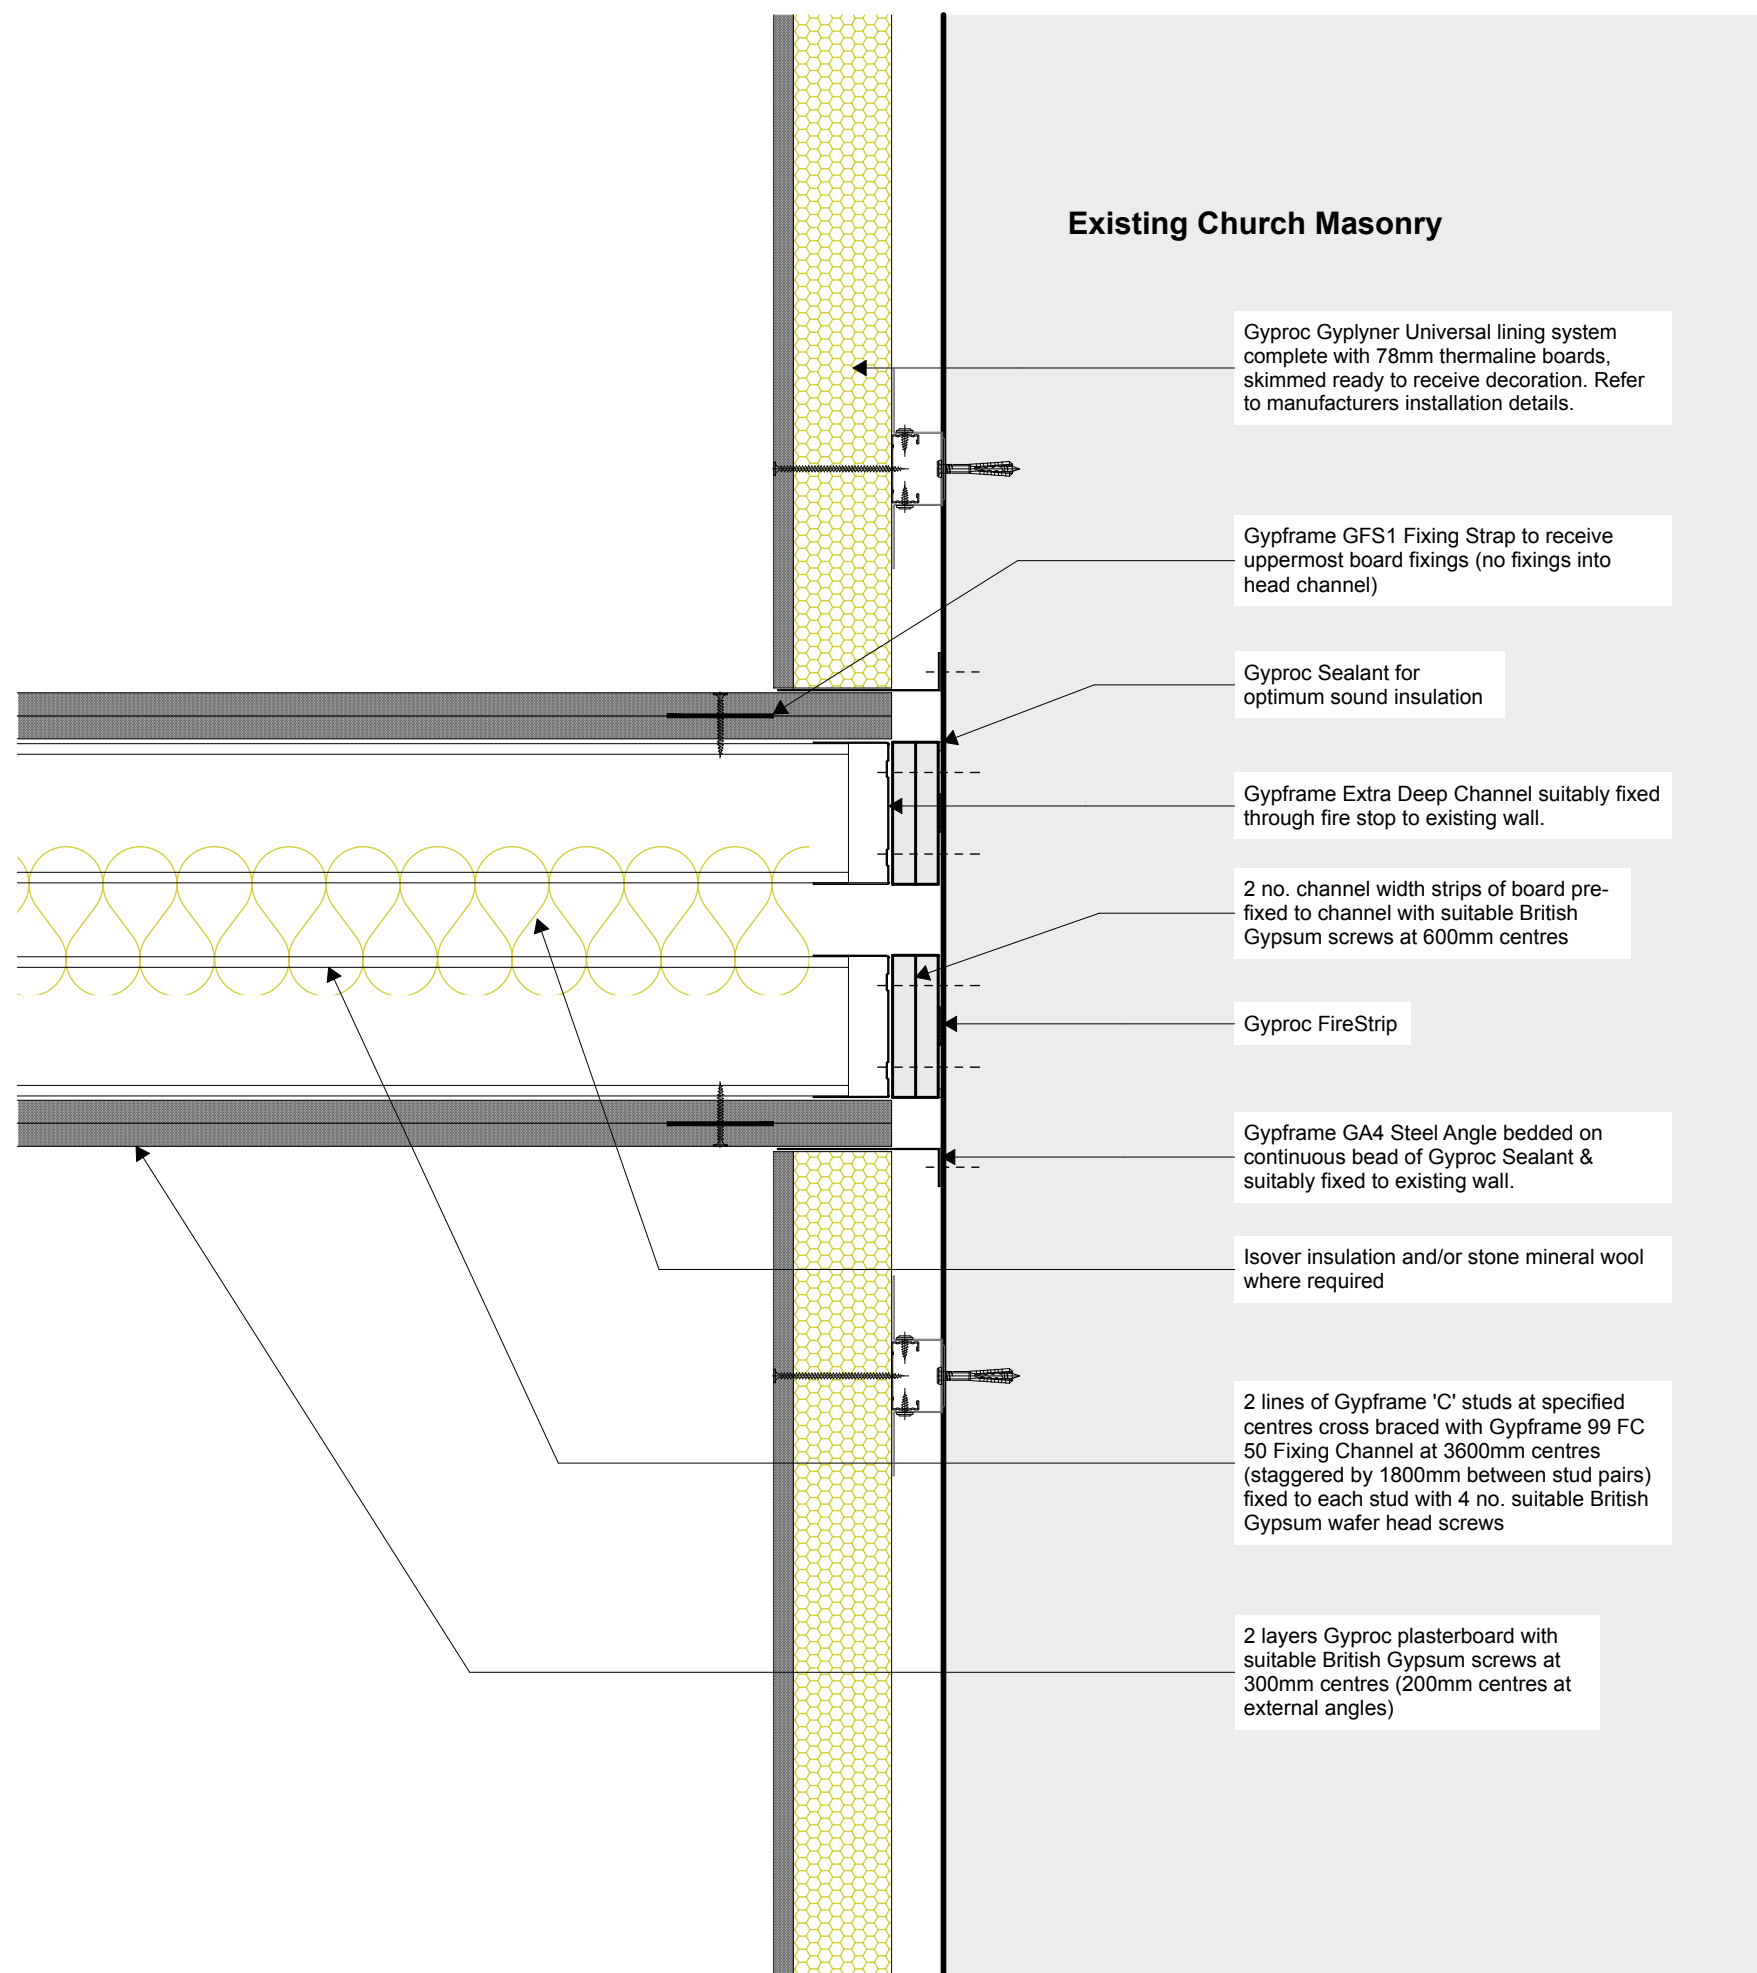

D-07 Proposed Party Wall to Existing Wall Detail 1:5

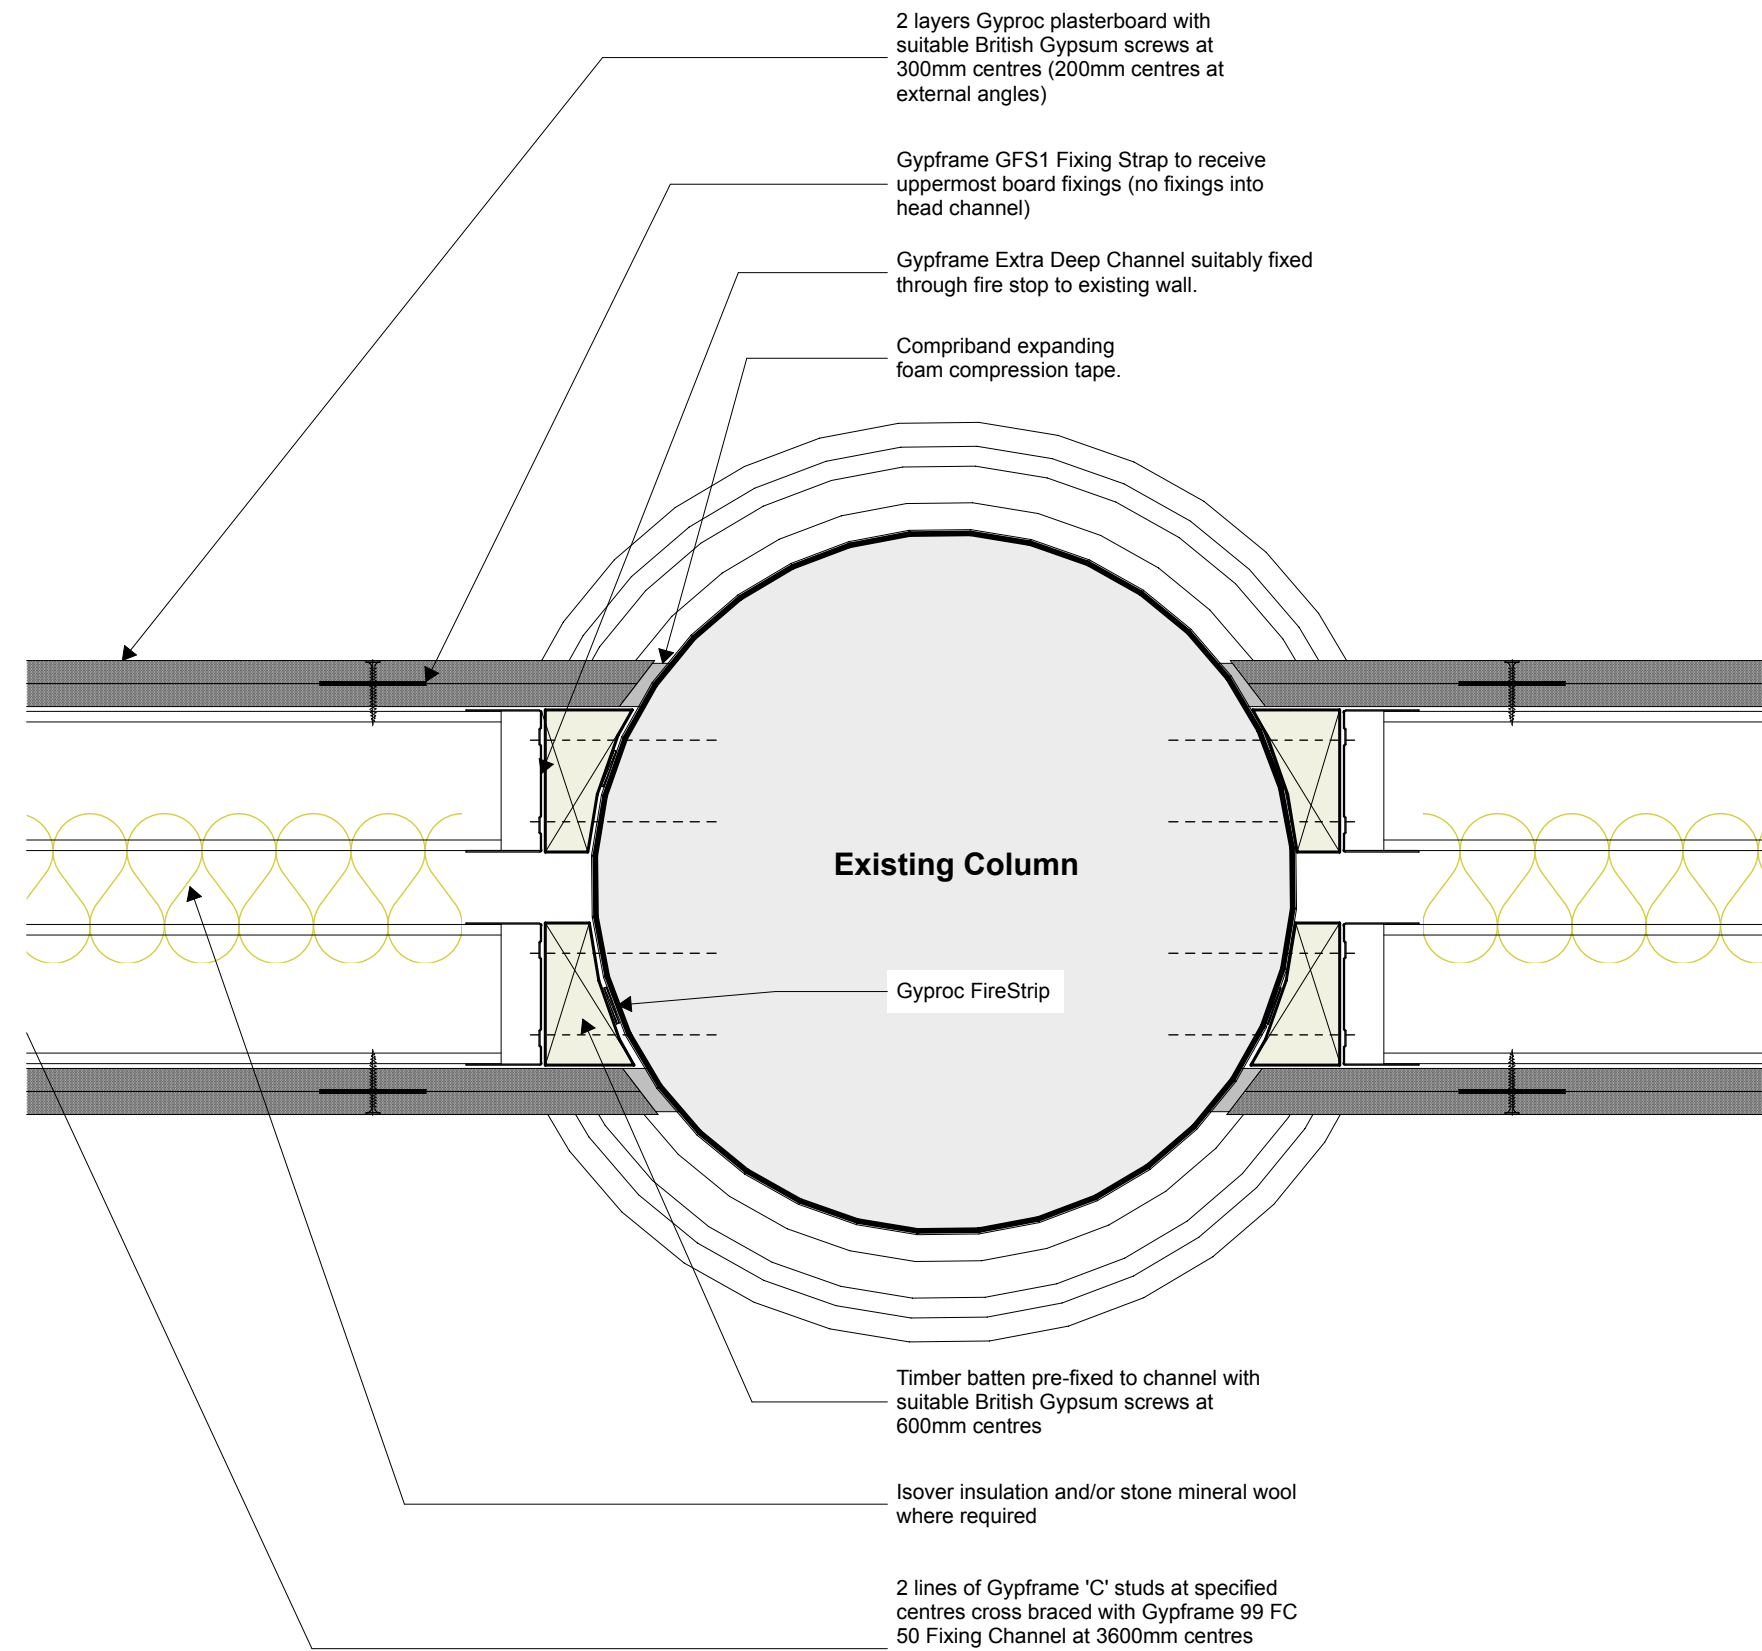

D-08 Proposed Party Wall to Existing Column Detail 1:5

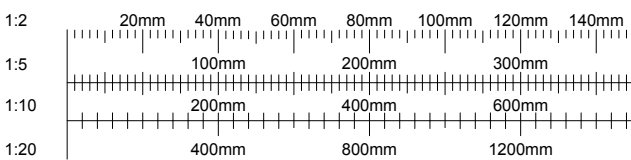

A	HC	27.03.21	Planning Issue.
Rev	Issued By	Date	Description
			Lime Architecture Ltd Unit 8 Parnfields Enterprise Park Cotton Road Rugeley Staffordshire WS15 3HB Tel: 01889 579777 www.lime-architecture.co.uk email: info@lime-architecture.co.uk
Client:			
Amos Group Ltd.			
Project:			
Proposed Conversion of the Grade II listed St Wilfrids Church, Cotton Lane, Cotton, Staffordshire, ST10 3DP			
Drawing Title:			
Junction Details			
Date:	27/03/2021	Scale:	1:5, 1:10 @ A1
Drawn:	HC	Drawing No.	2016-44-913
Status:		Revision:	A