


REINSTATE ORIGINAL ROOFLIGHT OPENINGS IN ROOF
AND REMOVE EXISTING DETERIORATED ROOFLIGHTS.
INSTALL NEW ROOFLIGHTS TO PATTERNS AS EXISTING

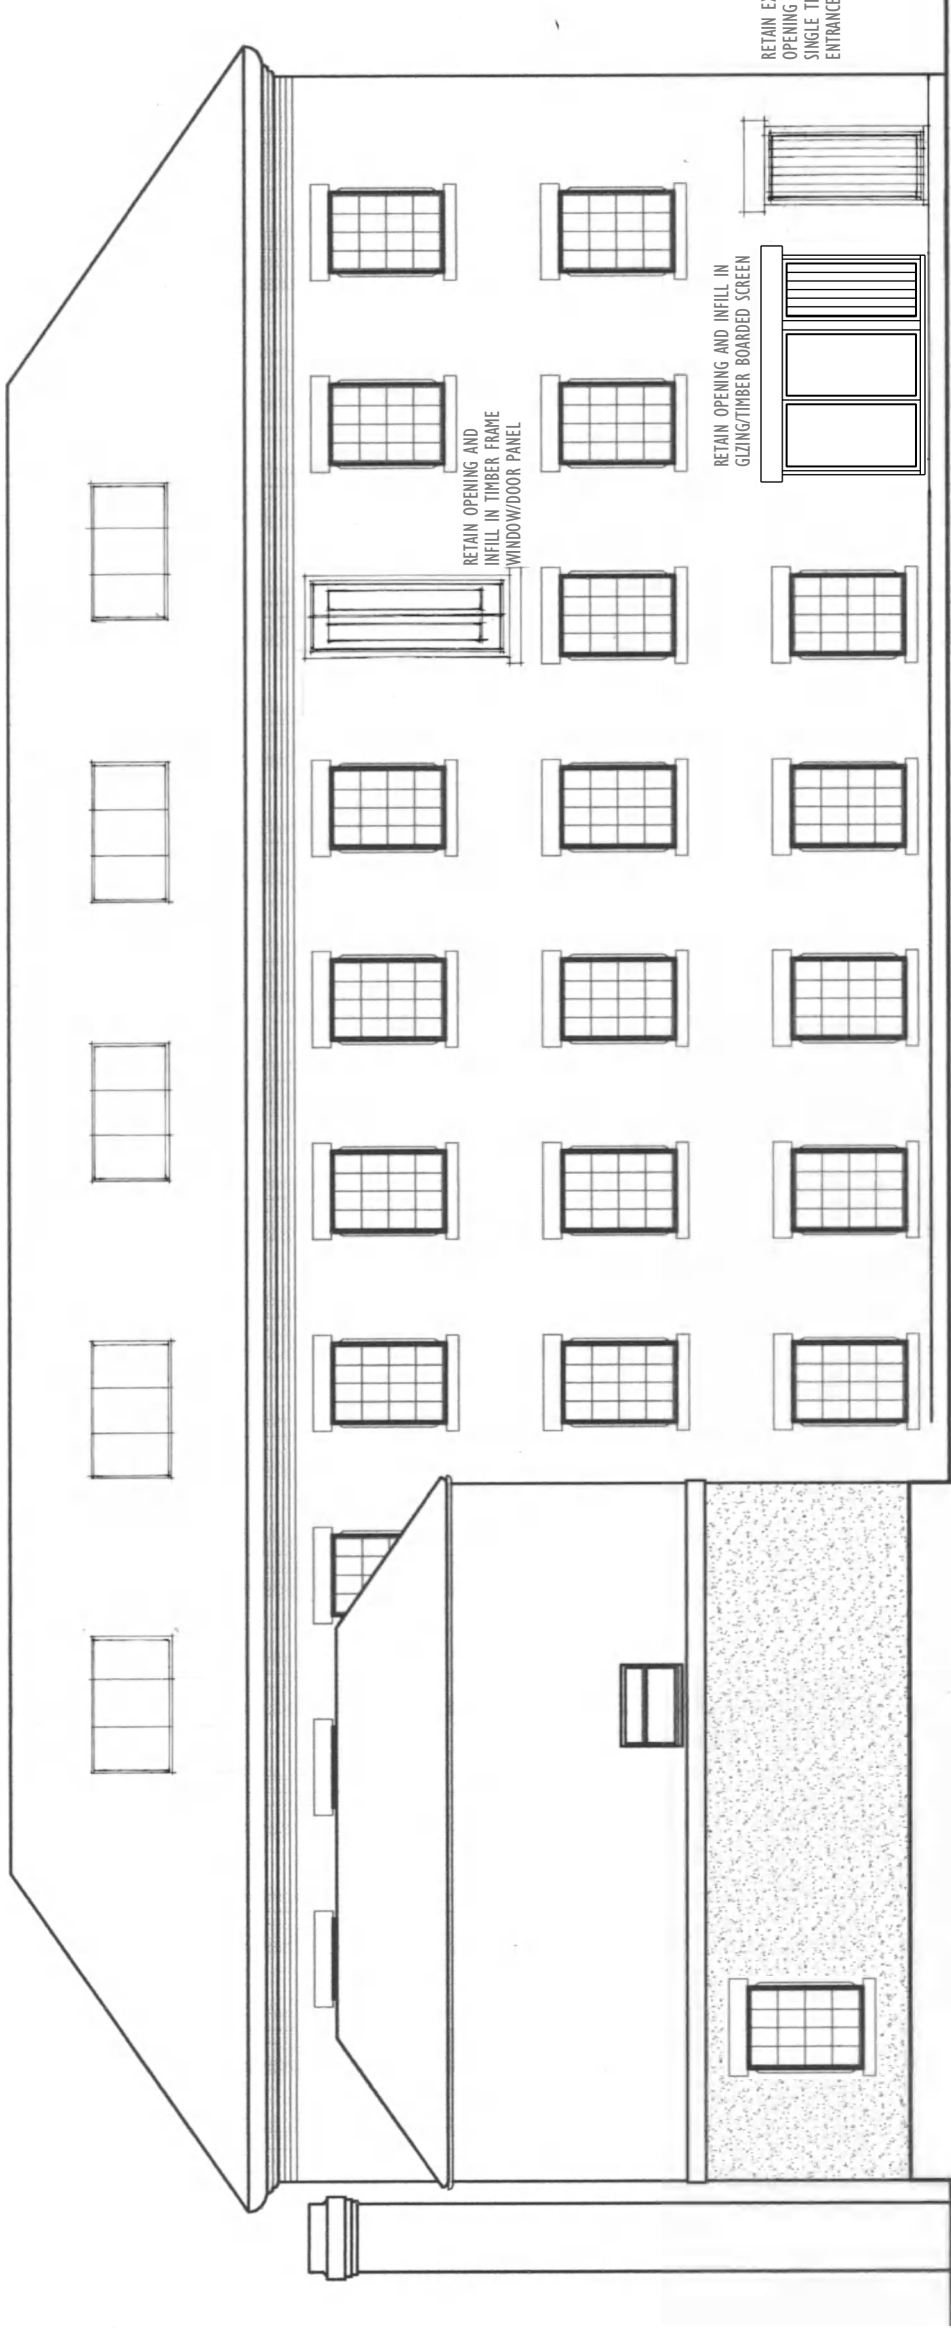

Client
Mr. S. Sukhpal

Project
Change of use from B1 to large scale house in multiple occupation including part demolition to front two storey building, elevational changes to entrance, windows and roof.
Chorley Mill, 1, West Street, Leek, Staffs. ST1 8AF

Drawing
Elevation to West Street (Front) as Proposed

Scale: 1-100

Date: 09 February 2020
Drawn: MGH
Project No: 2319

Drawing Number: 02319/P/04
Rev: A



ARCHITECTURAL DESIGN

Lindisfarne Studios | 31_33 Hartlebury Rd.
Stourport on Severn | Worcs | DY13 9JA
t: 07939673359 e: mickgh@aol.com