



Notes:
This drawing is copyright.
Figured dimensions only to be used.

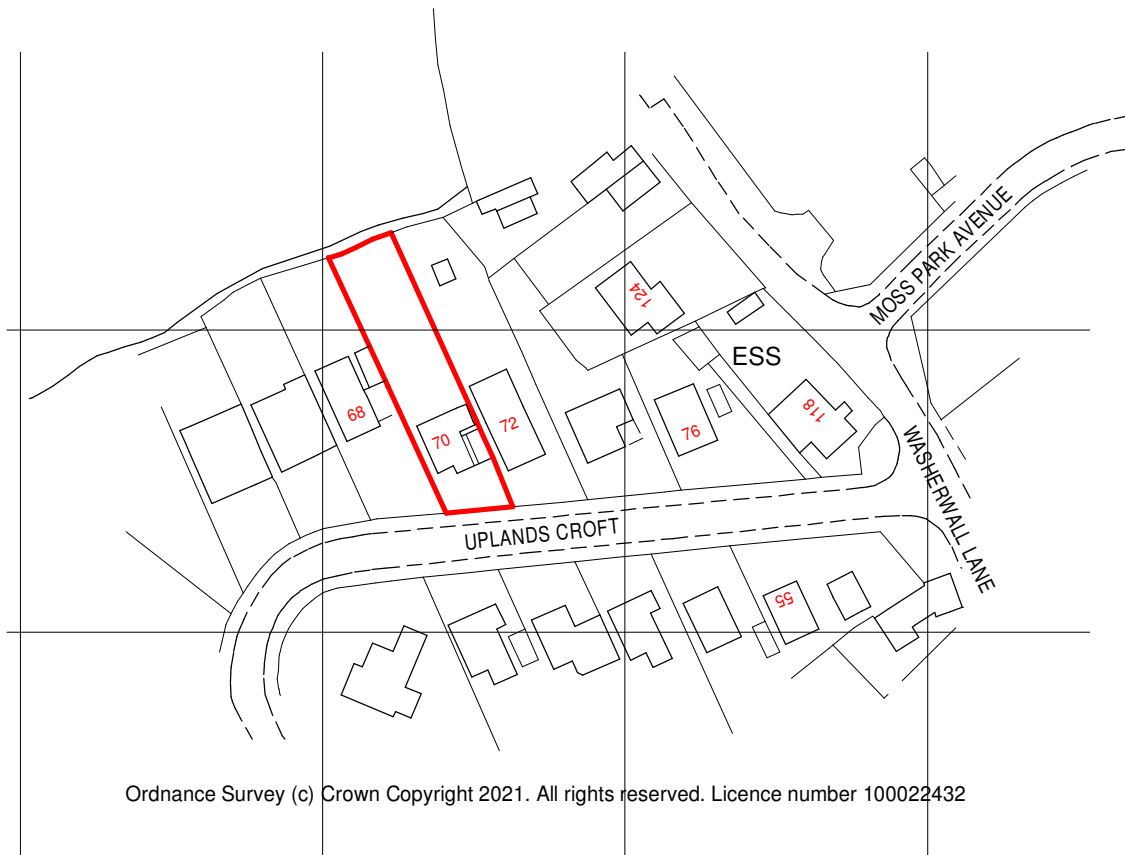

Ordnance Survey (c) Crown Copyright 2021. All rights reserved. Licence number 100022432

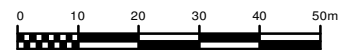

SCALE 1:1250 @ A4

Client

MR. W. ALLBUTT.

Contract

PROPOSED FRONT ALTERATIONS TO 70, UPLANDS CROFT, WERRINGTON STAKE ON TRENT, ST9 0LF.

Drawing Title

LOCATION PLAN

Date

MARCH 2021

Scale

1:1250

Drg. no.

WA-01-003