


Notes:
This drawing is copyright.
Figured dimensions only to be used.

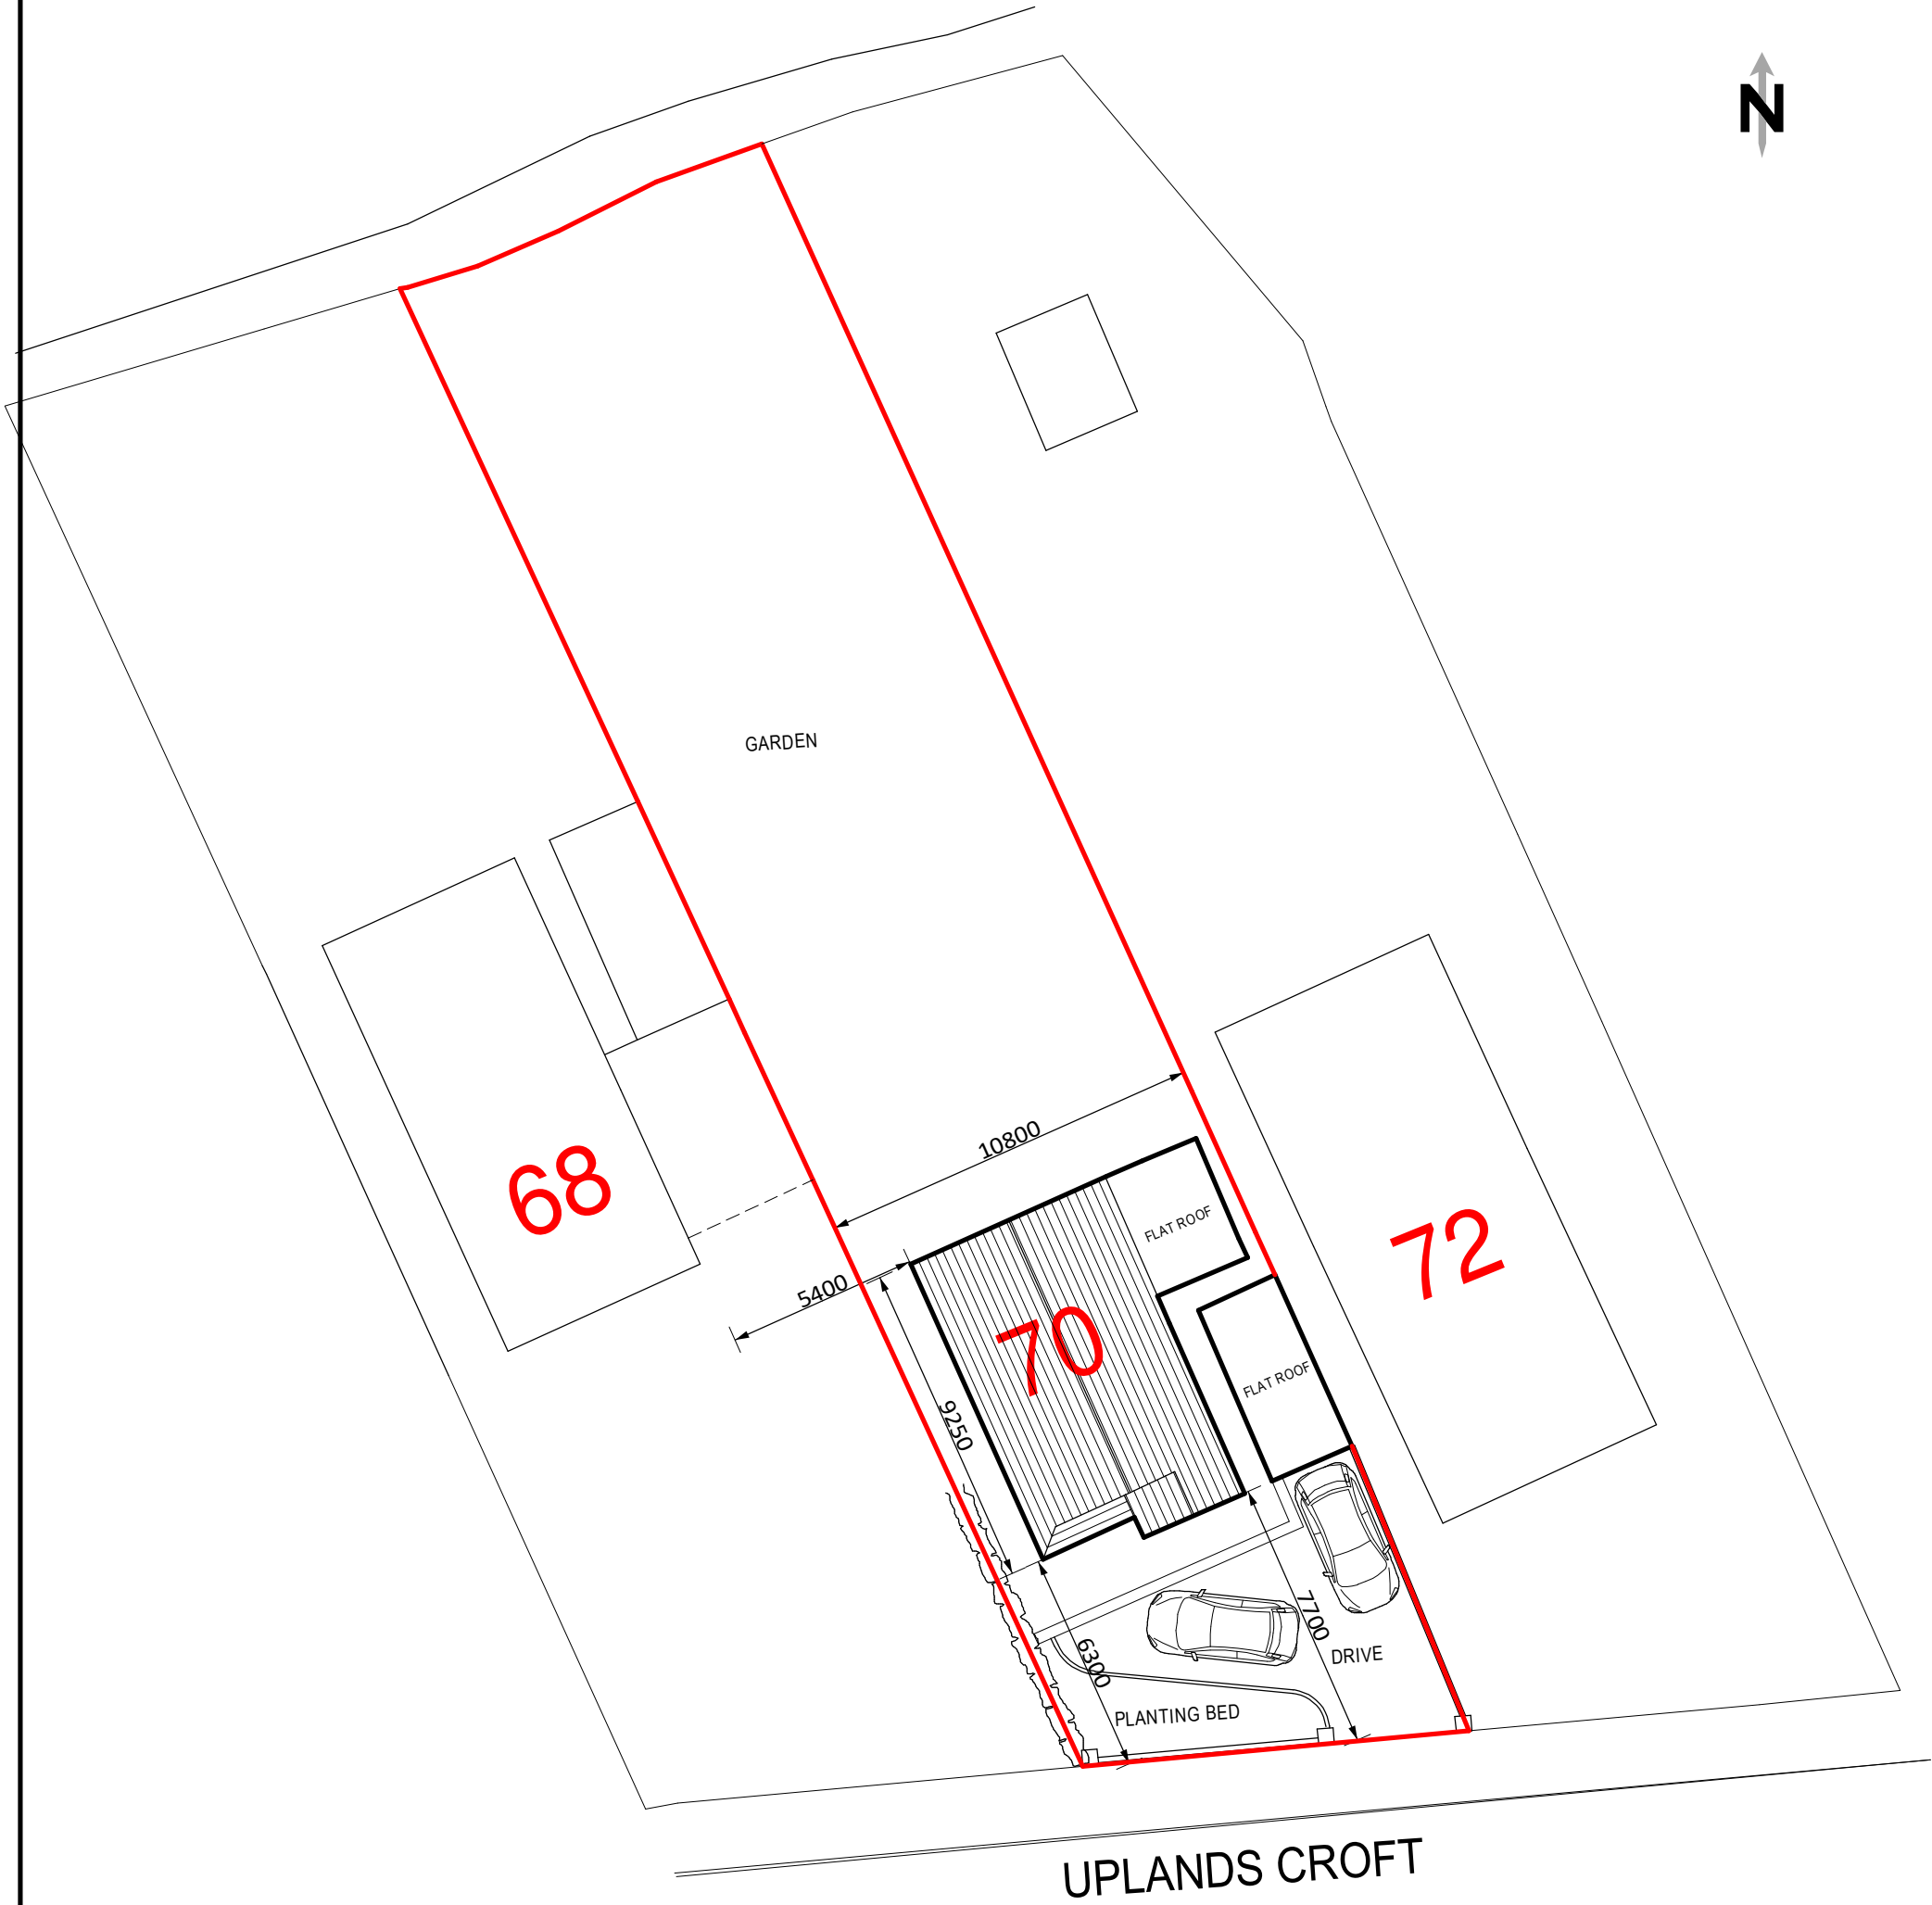

SCALE 1:200 @ A3

Client
MR. W. ALLBUTT.

Contract
PROPOSED FRONT ALTERATIONS TO 70, UPLANDS CROFT, WERRINGTON STOKE ON TRENT, ST9 0LF.

Drawing Title
BLOCK PLAN

Date
MARCH 2021

Scale
1:200 @ A3

Drg. no.
WA-01-004