


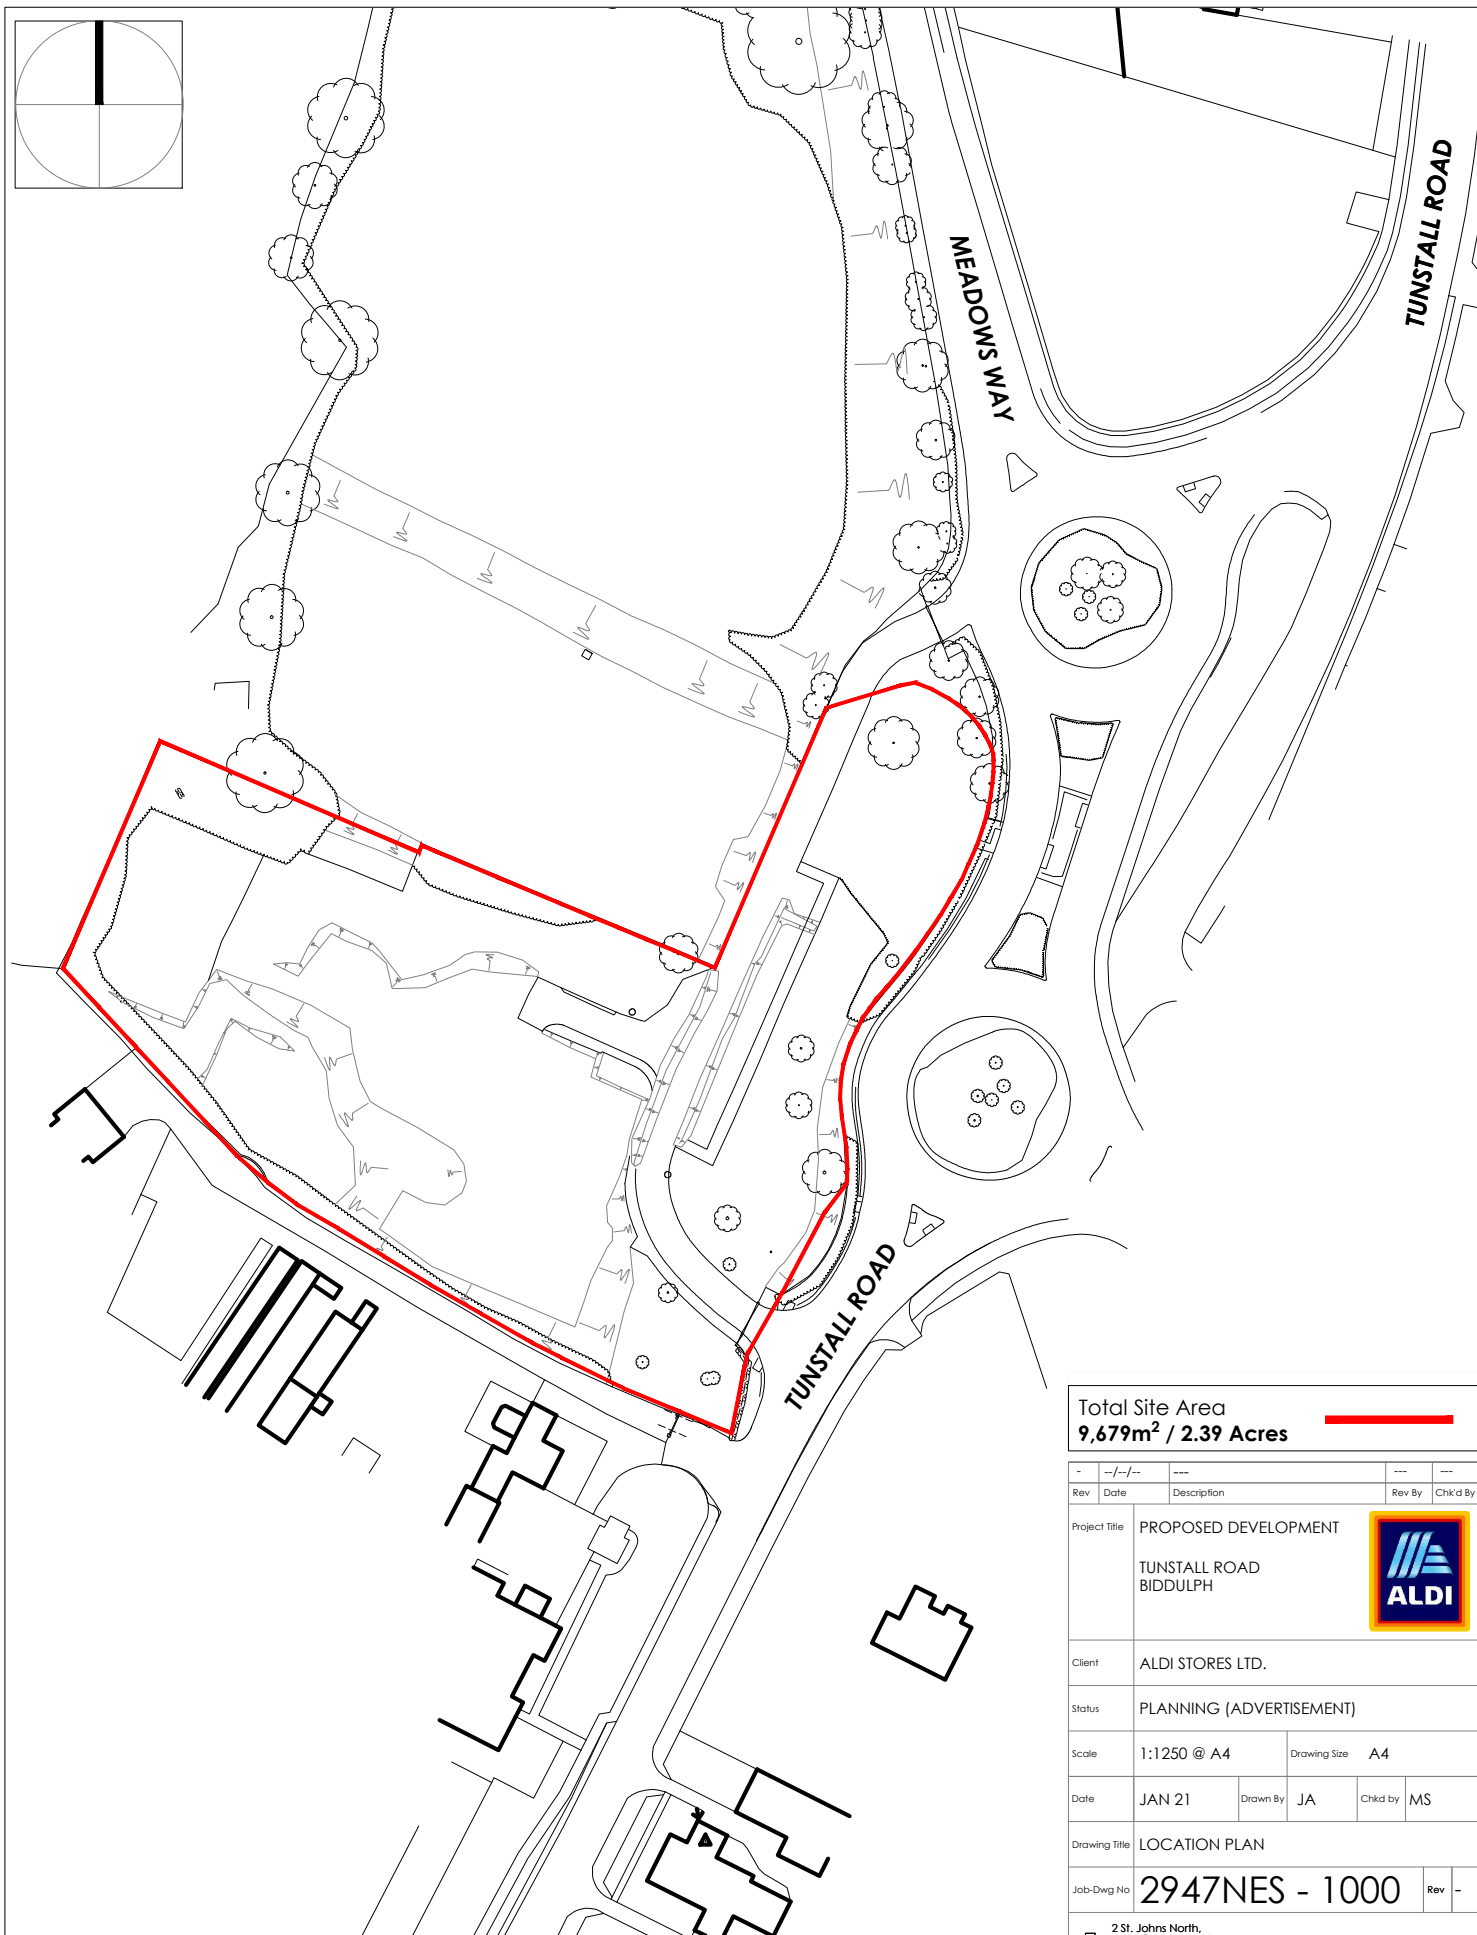

Location Plan
Scale 1:1250 @ A4

0 12.5 25 37.5 50 62.5m
SCALE 1:1250

Total Site Area
9,679m² / 2.39 Acres

-	--/--/--	---	---	---
Rev	Date	Description	Rev By	Chkd By
Project Title		PROPOSED DEVELOPMENT		
		TUNSTALL ROAD BIDDULPH		
Client		ALDI STORES LTD.		
Status		PLANNING (ADVERTISEMENT)		
Scale	1:1250 @ A4		Drawing Size	A4
Date	JAN 21	Drawn By	JA	Chkd by MS
Drawing Title		LOCATION PLAN		
Job-Dwg No	2947NES - 1000			Rev -

- ☐ 2 St. Johns North, Wakefield, WF1 3QA t. 01924 291800
- ☒ Carvers Warehouse, 77 Dale Street, Manchester, M1 2HG t. 0161 2388555
- ☐ The Old Rectory, 79 High Street, Newport Pagnell, MK16 8AB t. 01908 211577
- ☐ 101 London Road, Reading, RG1 5BY t. 0118 9507700
- ☐ 10 Gees Court, St Christophers Place, London, W1U 1JJ t. 0207 4091215

THE
HARRIS
PARTNERSHIP
ARCHITECTS
www.harrispartnership.com