




Elevation - A

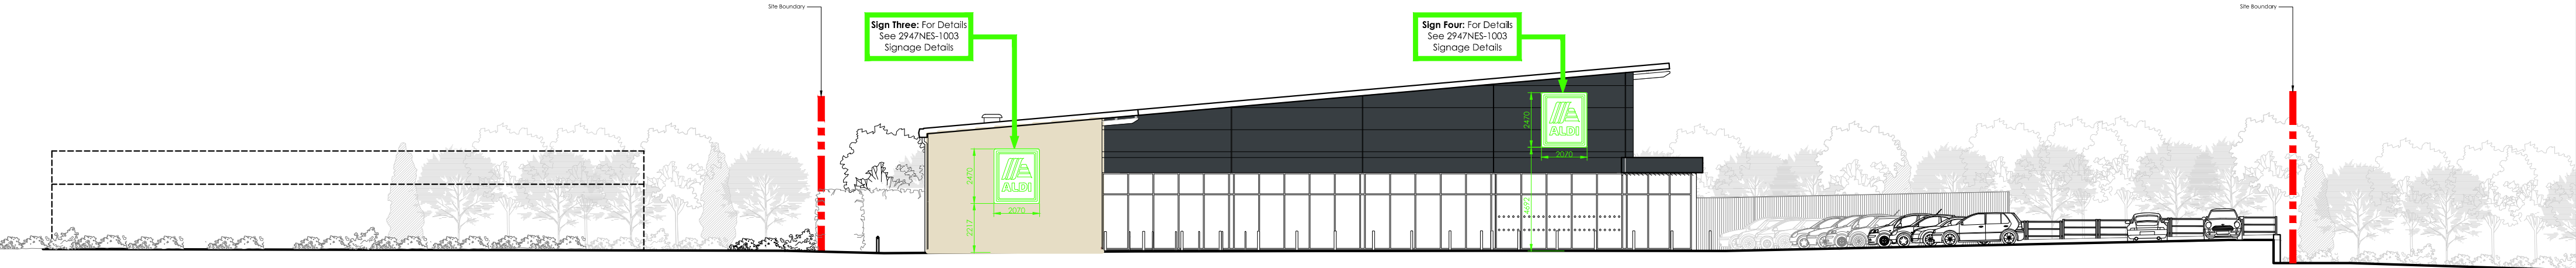

Elevation - B


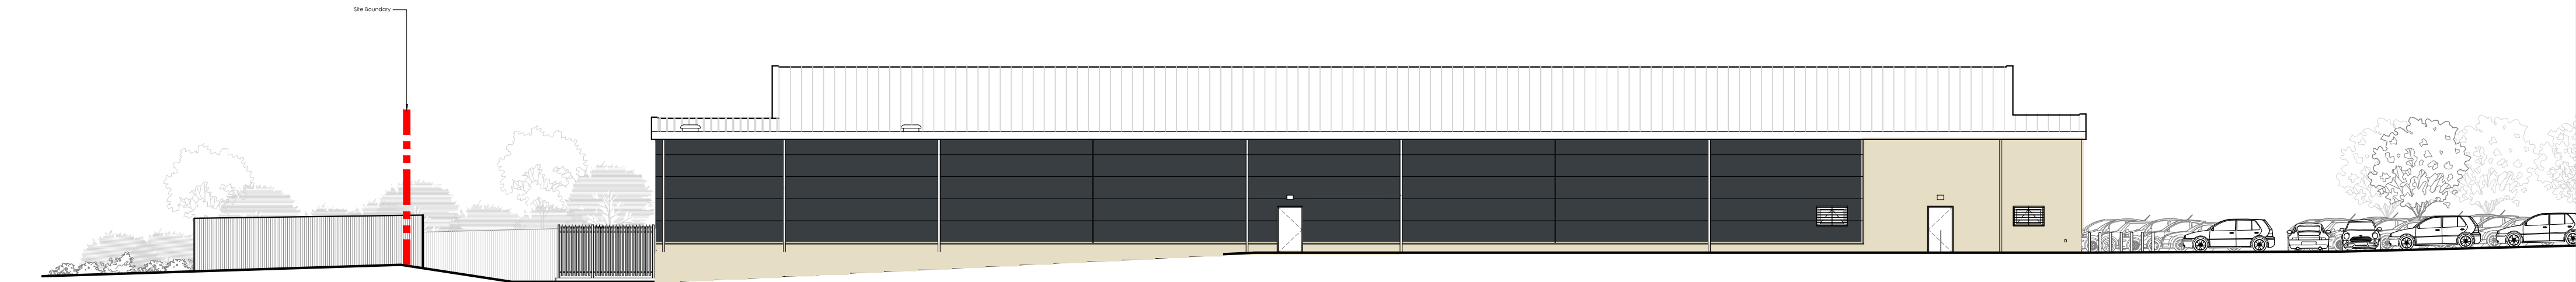


Elevation - C

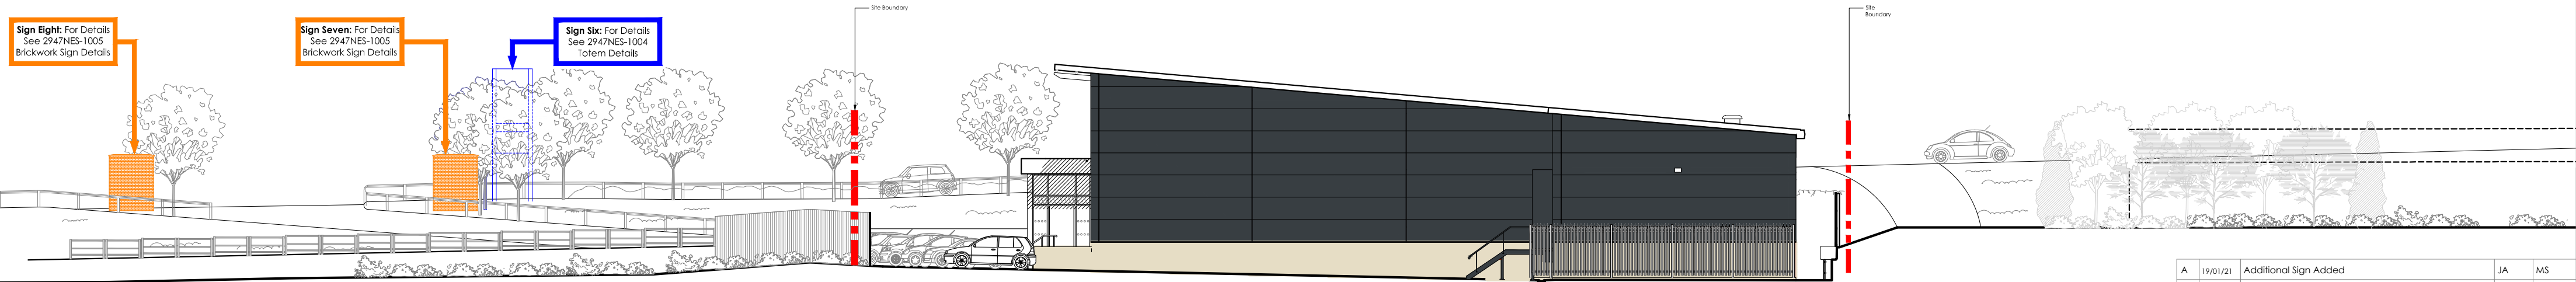

Elevation - D

Proposed Elevations
Scale 1:200 @ A2

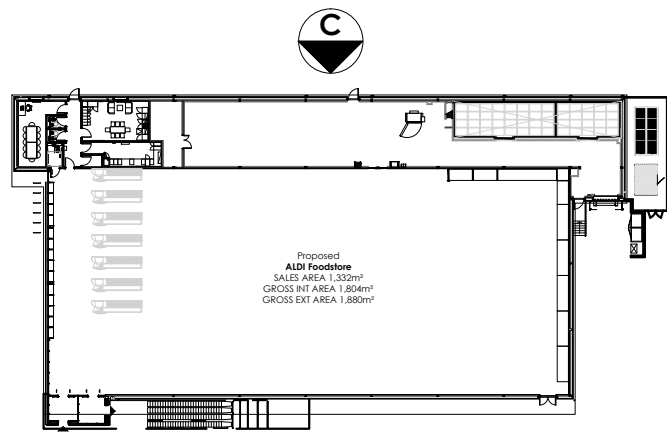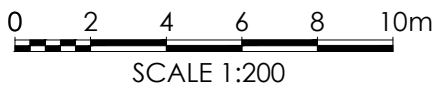

Elevation Key - NTS

Project Title	PROPOSED DEVELOPMENT			
	TUNSTALL ROAD BIDDULPH			
Client	ALDI STORES LTD.			
Status	PLANNING (ADVERTISEMENT)			
Scale	1:200	Drawing Size	A2	
Date	JAN 21	Drawn By	JA	Checked MS

Rev	Date	Description	Rev By	Chk'd By
A	19/01/21	Additional Sign Added	JA	MS

Drawing Title	PROPOSED ELEVATIONS
Job-Dwg No	2947NES - 1002

☐ 2 St. Johns North, Wakefield, WF1 3QA t. 01924 291800
☒ Carvers Warehouse, 77 Dale Street, Manchester, M1 2HG t. 0161 2388555
☐ The Old Rectory, 79 High Street, Newport Pagnell, MK16 8AB t. 01908 211577
☐ 101 London Road, Reading, RG1 5BY t. 0118 9507700
☐ 10 Gees Court, St Christophers Place, London, W1U 1JJ t. 0207 4091215

THE HARRIS PARTNERSHIP ARCHITECTS

www.harrispartnership.com