




Sign Six

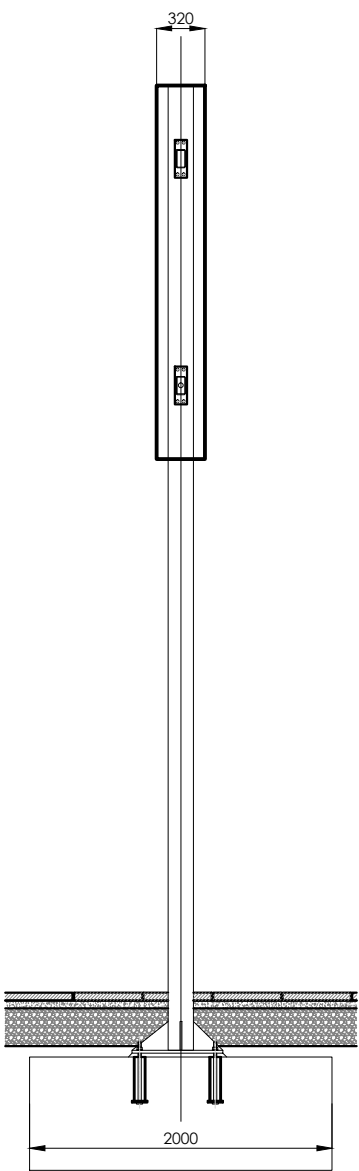

Section 1:50

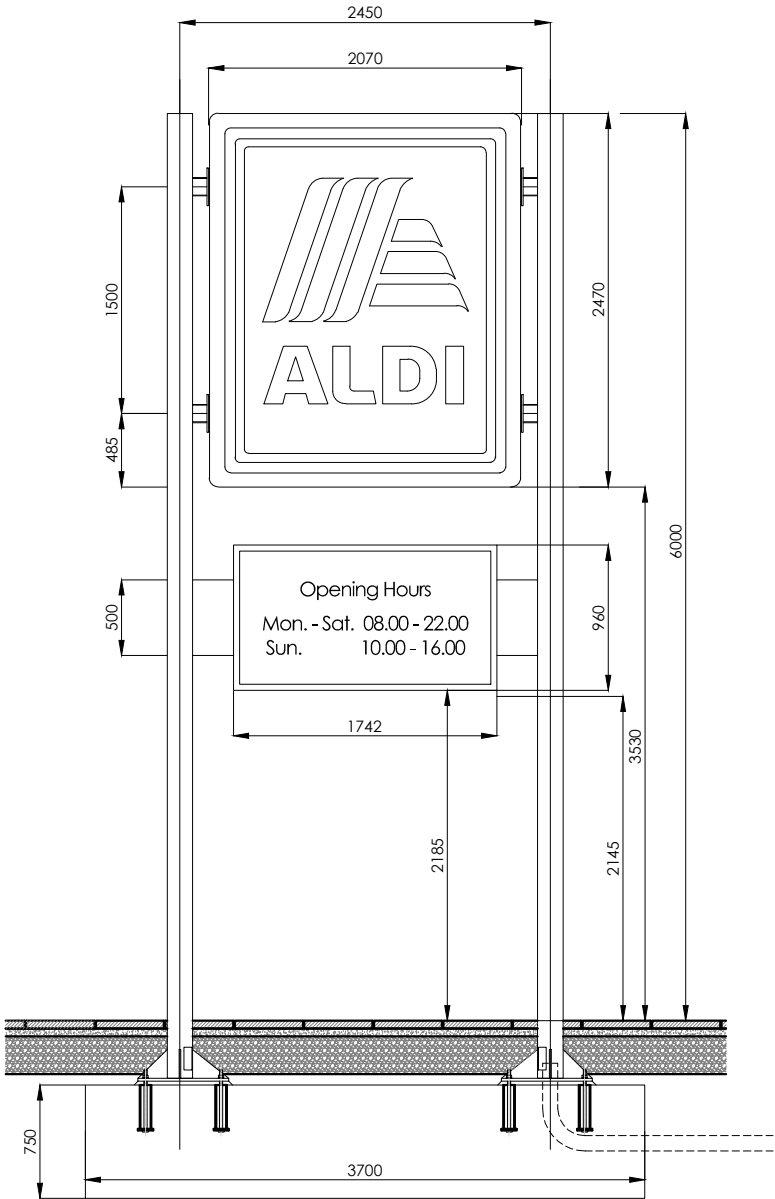


Elevation 1:50

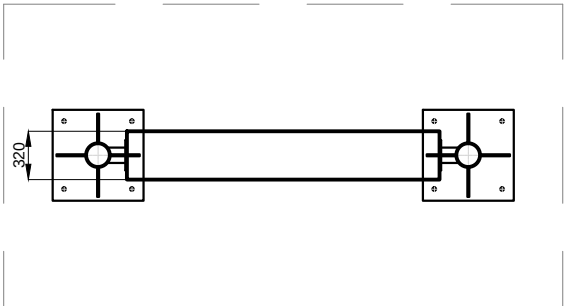

Plan 1:50

Proposed Totem Tower
Scale 1:50 @ A3

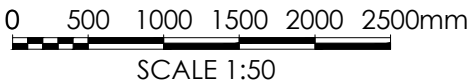

Signage steelwork to be to Structural Engineer's design and details and supplied by Signage Contractor

Exposed steelwork to be supplied pre-finished - Colour RAL 7016 Anthracite Grey.

2No 2470 x 2070mm illuminated signs back to back on central support box

Central support 'box' to be supplied and installed by Signage Contractor to match sign exactly in size and profile and to be aluminium and finished RAL 7016 Anthracite Grey to match sign.


Lower showcase sign, internally illuminated by LEDs. Bespoke to individual store indicating opening hours

Allow for 50x75mm Ø hole adjacent to lower fixing lugs for cables

Ducting for electrical cable

Concrete base to Structural Engineer's details to incorporate cage supplied by Signage Contractor

Colours of Totem Sign

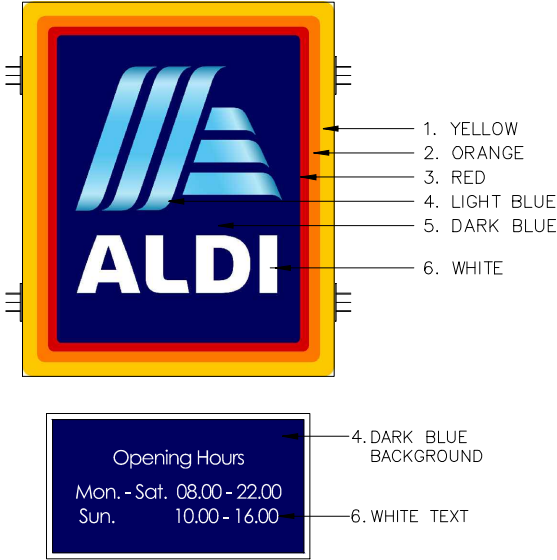

Illuminated by LED's

Double faced totem mounted sign. High quality fabricated Aluminium signcase, finished RAL 7016 Anthracite Grey. Sign Panel is Polycarbonate with screen-printed 5 colour foil logo. Signs are fully internally illuminated by LED's

Illuminated by LED's

Double faced totem mounted sign. High quality fabricated Aluminium signcase, finished RAL 7016 Anthracite Grey. Sign Panel is Polycarbonate with screen-printed 2 colour foil logo. Signs are fully internally illuminated by LED's

Lighting Information

PANTONE	CMYK EQUIVALENT	AV. CANDELAS (PER sq.m.)	Allowance +/-
1. Pantone 7548	0C 12M 98Y 0K	92	10%
2. Pantone 3564	0C 61M 100Y 0K	60	12%
3. Pantone 2035	0C 97M 100Y 3K	28	12%
4. Pantone 281	100C 85M 5Y 36K	2.2	5%
5. Pantone 298	67C 2M 0Y 0K	15	5%
6. White		108	5%
		50.86	

A	16/03/21	Note Removed From Drawing	JA	JA
Rev	Date	Description	Rev By	Chk'd By
Project Title	PROPOSED DEVELOPMENT			
	TUNSTALL ROAD			
	BIDDULPH			
Client	ALDI STORES LTD.			
Status	PLANNING (ADVERTISEMENT)			
Scale	1:50	Drawing Size	A3	
Date	JAN 21	Drawn By	JA	Checked MS
Drawing Title	TOWER TOTEM DETAILS			
Job-Dwg No	2947NES-1004		Rev	A

☐	2 St. Johns North, Wakefield, WF1 3QA t. 01924 291800	
☒	Carvers Warehouse, 77 Dale Street, Manchester, M1 2HG t. 0161 2388555	
☐	The Old Rectory, 79 High Street, Newport Pagnell, MK16 8AB t. 01908 211577	
☐	101 London Road, Reading, RG1 5BY t. 0118 9507700	
☐	10 Gees Court, St Christophers Place, London, W1U 1JJ t. 0207 4091215	
		
		www.harrispartnership.com