





Sign Seven & Eight

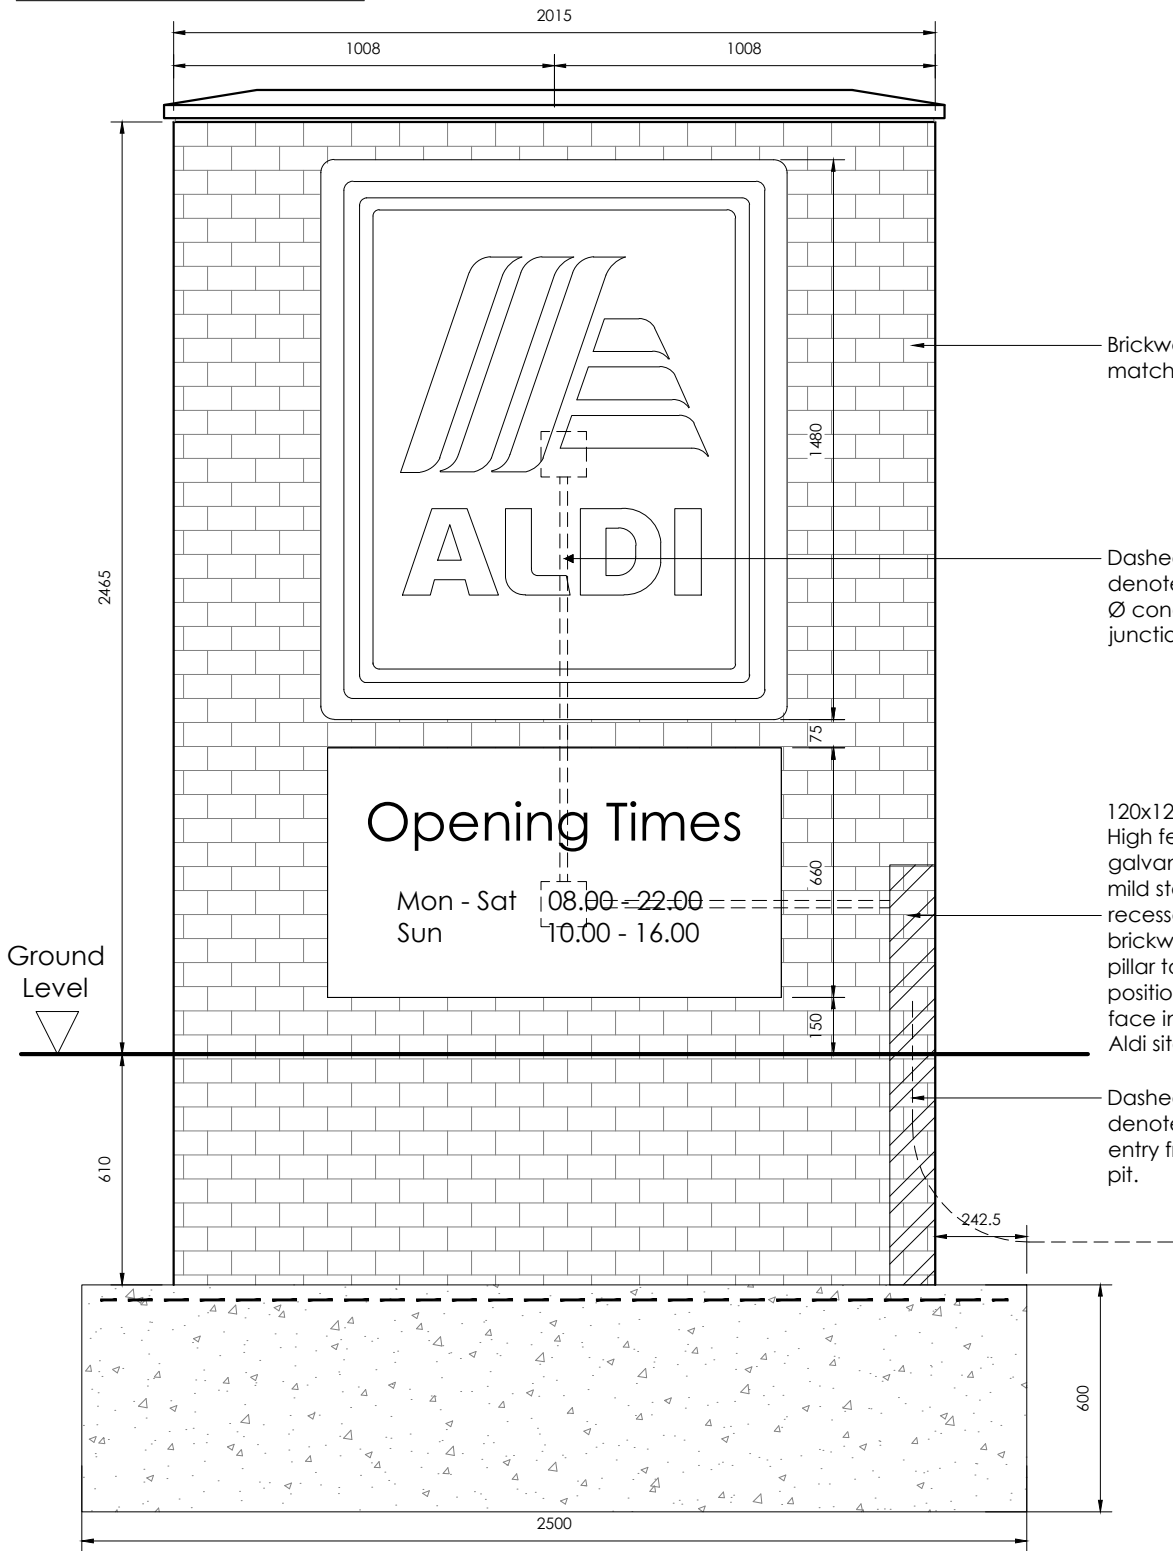


Elevation

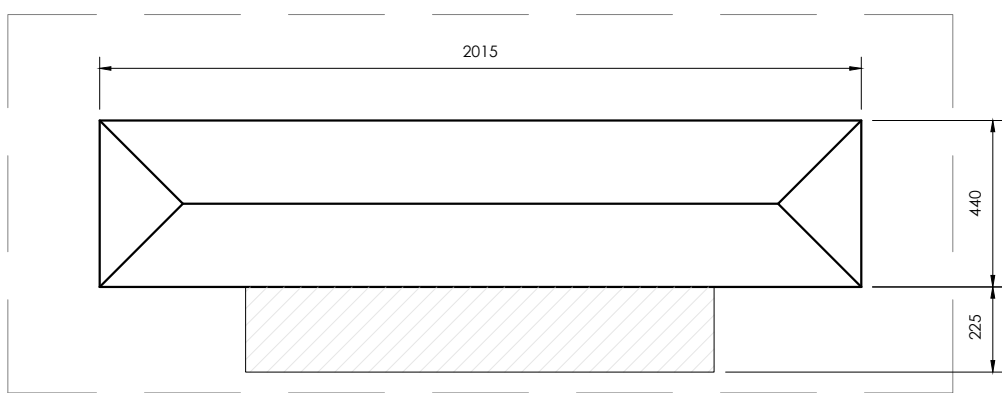

Plan

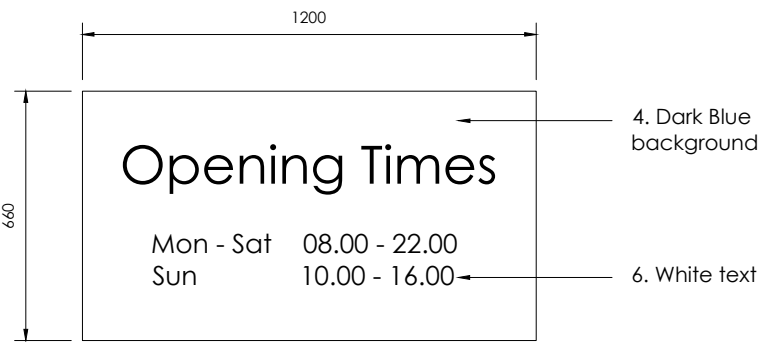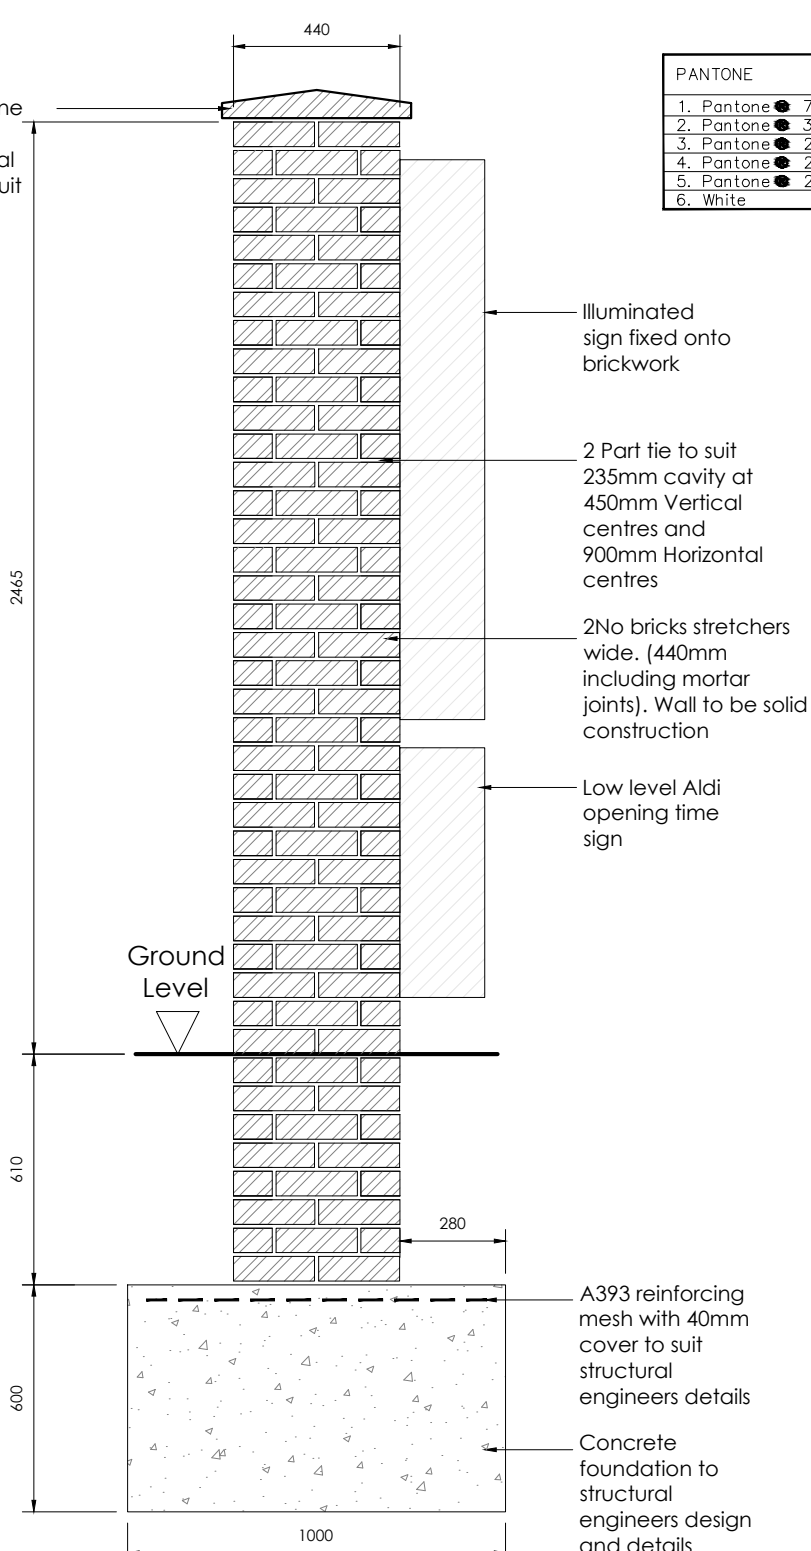

PANTONE	CMYK EQUIVALENT	AV. CANDELAS (PER sq.m.)	Allowance +/-
1. Pantone 7548	0C 12M 98Y 0K	92	10%
2. Pantone 3564	0C 61M 100Y 0K	60	12%
3. Pantone 2035	0C 97M 100Y 3K	28	12%
4. Pantone 281	100C 85M 5Y 36K	2.2	5%
5. Pantone 298	67C 2M 0Y 0K	15	5%
6. White		108	5%
		50.86	

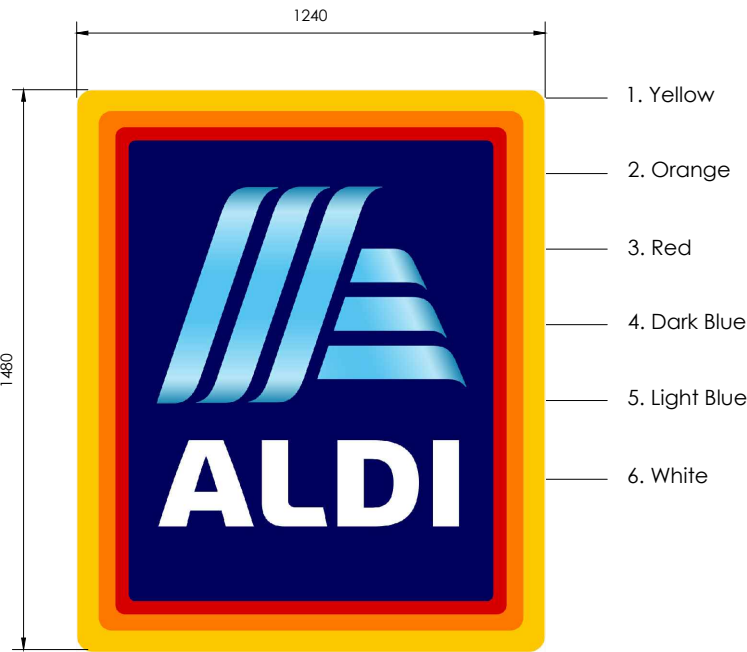

High quality fabricated aluminium signcase, finished RAL 7016 Anthracite. Sign panel is polycarbonate with screen printed 5 colour for logo.

Signs are fully internally illuminated by LEDs.

Lettering for signage to be min. 150mm and 100mm as set out in BS8300.

A	16/03/21	Note Removed From Drawing		JA	JA	
Rev	Date	Description			Rev By	Chk'd By
Project Title		PROPOSED DEVELOPMENT				
		TUNSTALL ROAD BIDDULPH				
Client		ALDI STORES LTD.				
Status		PLANNING (ADVERTISEMENT)				
Scale	1:20		Drawing Size		A3	
Date	JAN 21	Drawn By	JA	Checked	MS	
Drawing Title		PROPOSED BRICKWORK SIGNS				
Job-Dwg No	2947NES-1005			Rev	A	
☐ 2 St. Johns North, Wakefield, WF1 3QA t. 01924 291800 ☒ Carvers Warehouse, 77 Dale Street, Manchester, M1 2HG t. 0161 2388555 ☐ The Old Rectory, 79 High Street, Newport Pagnell, MK16 8AB t. 01908 211577 ☐ 101 London Road, Reading, RG1 5BY t. 0118 9507700 ☐ 10 Gees Court, St Christophers Place, London, W1U 1JJ t. 0207 4091215						
 THE HARRIS PARTNERSHIP ARCHITECTS www.harrispartnership.com						