

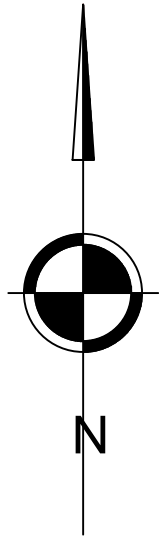



Eastern Elevation

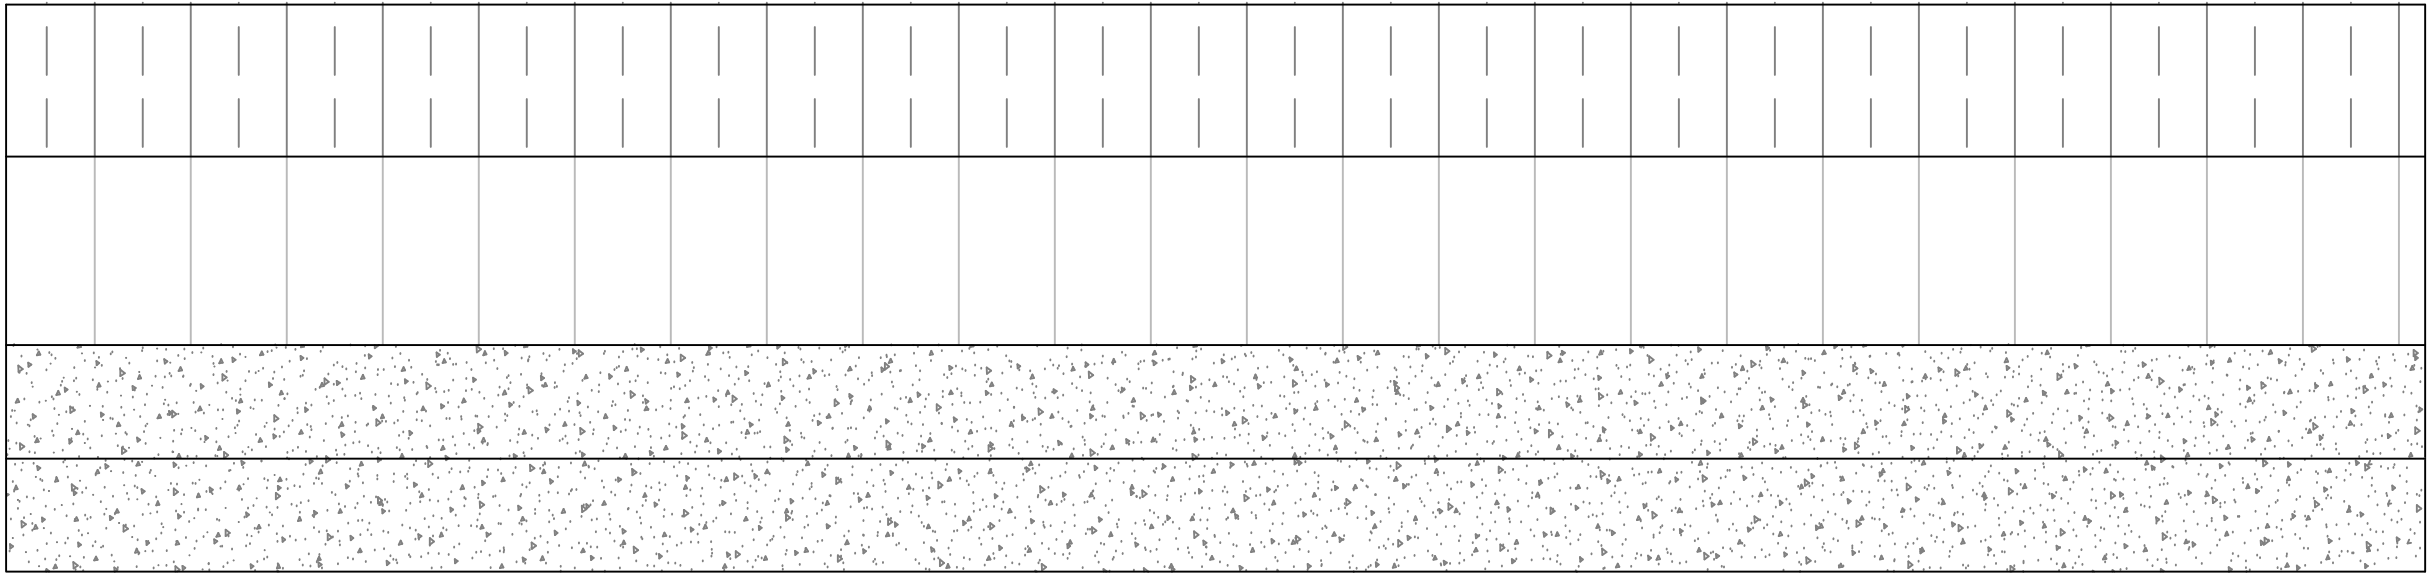


Western Elevation

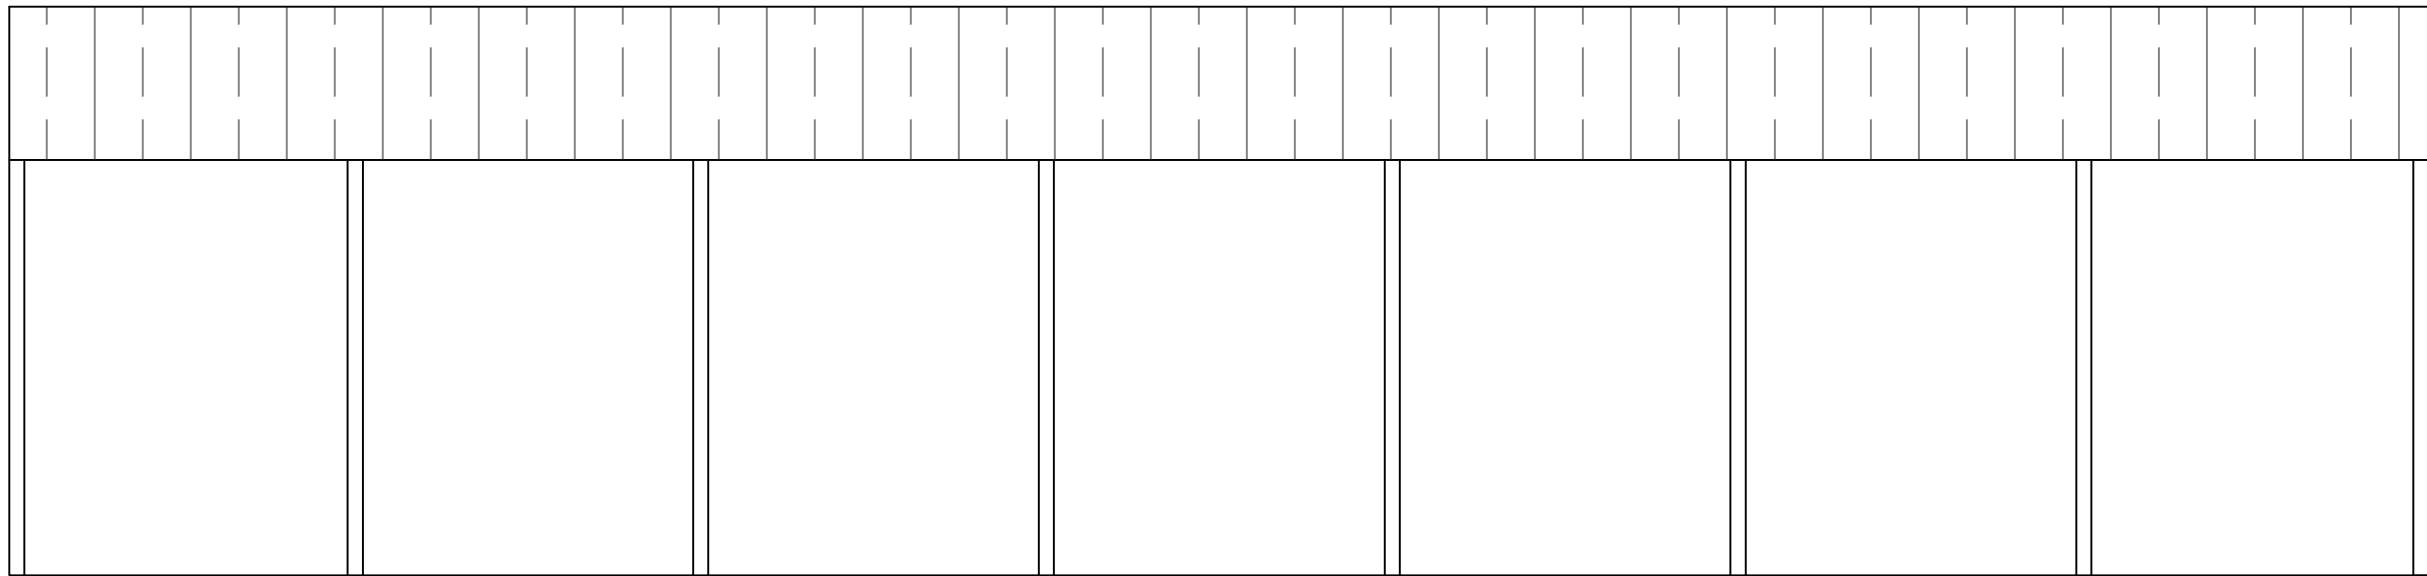

Northern Elevation

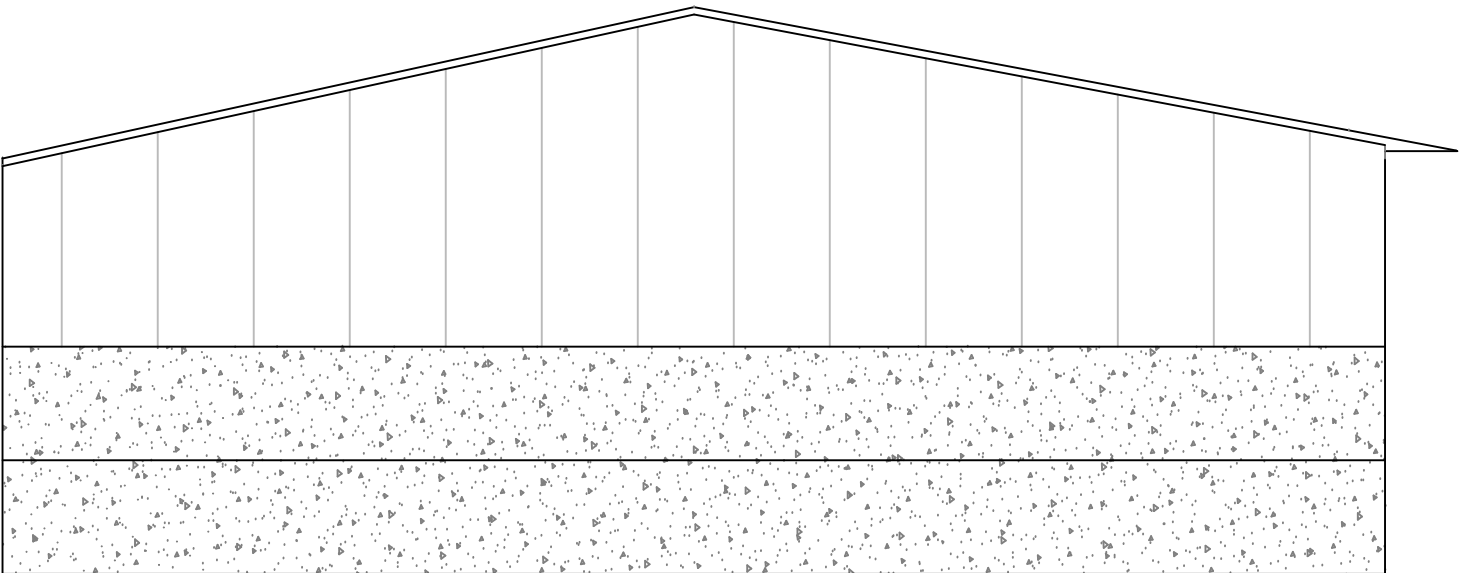

Southern Elevation

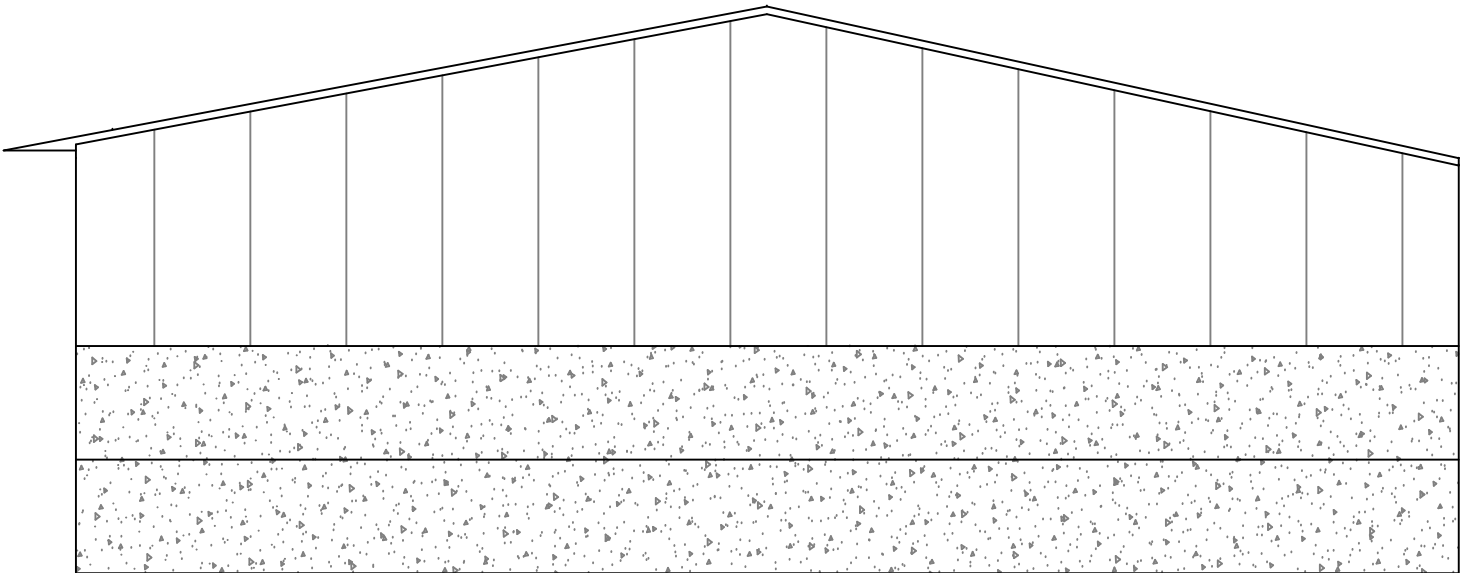


**Graham Watkins &
Co**

Scale 1:100 at A2

Stuart Potts

**Hayhill Farm
Akesmoor Lane
Gillow Heath
Stoke-on-Trent
ST8 6RT**

EJG

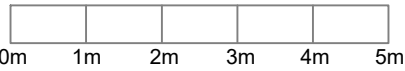

Scale 1:100 at A2