



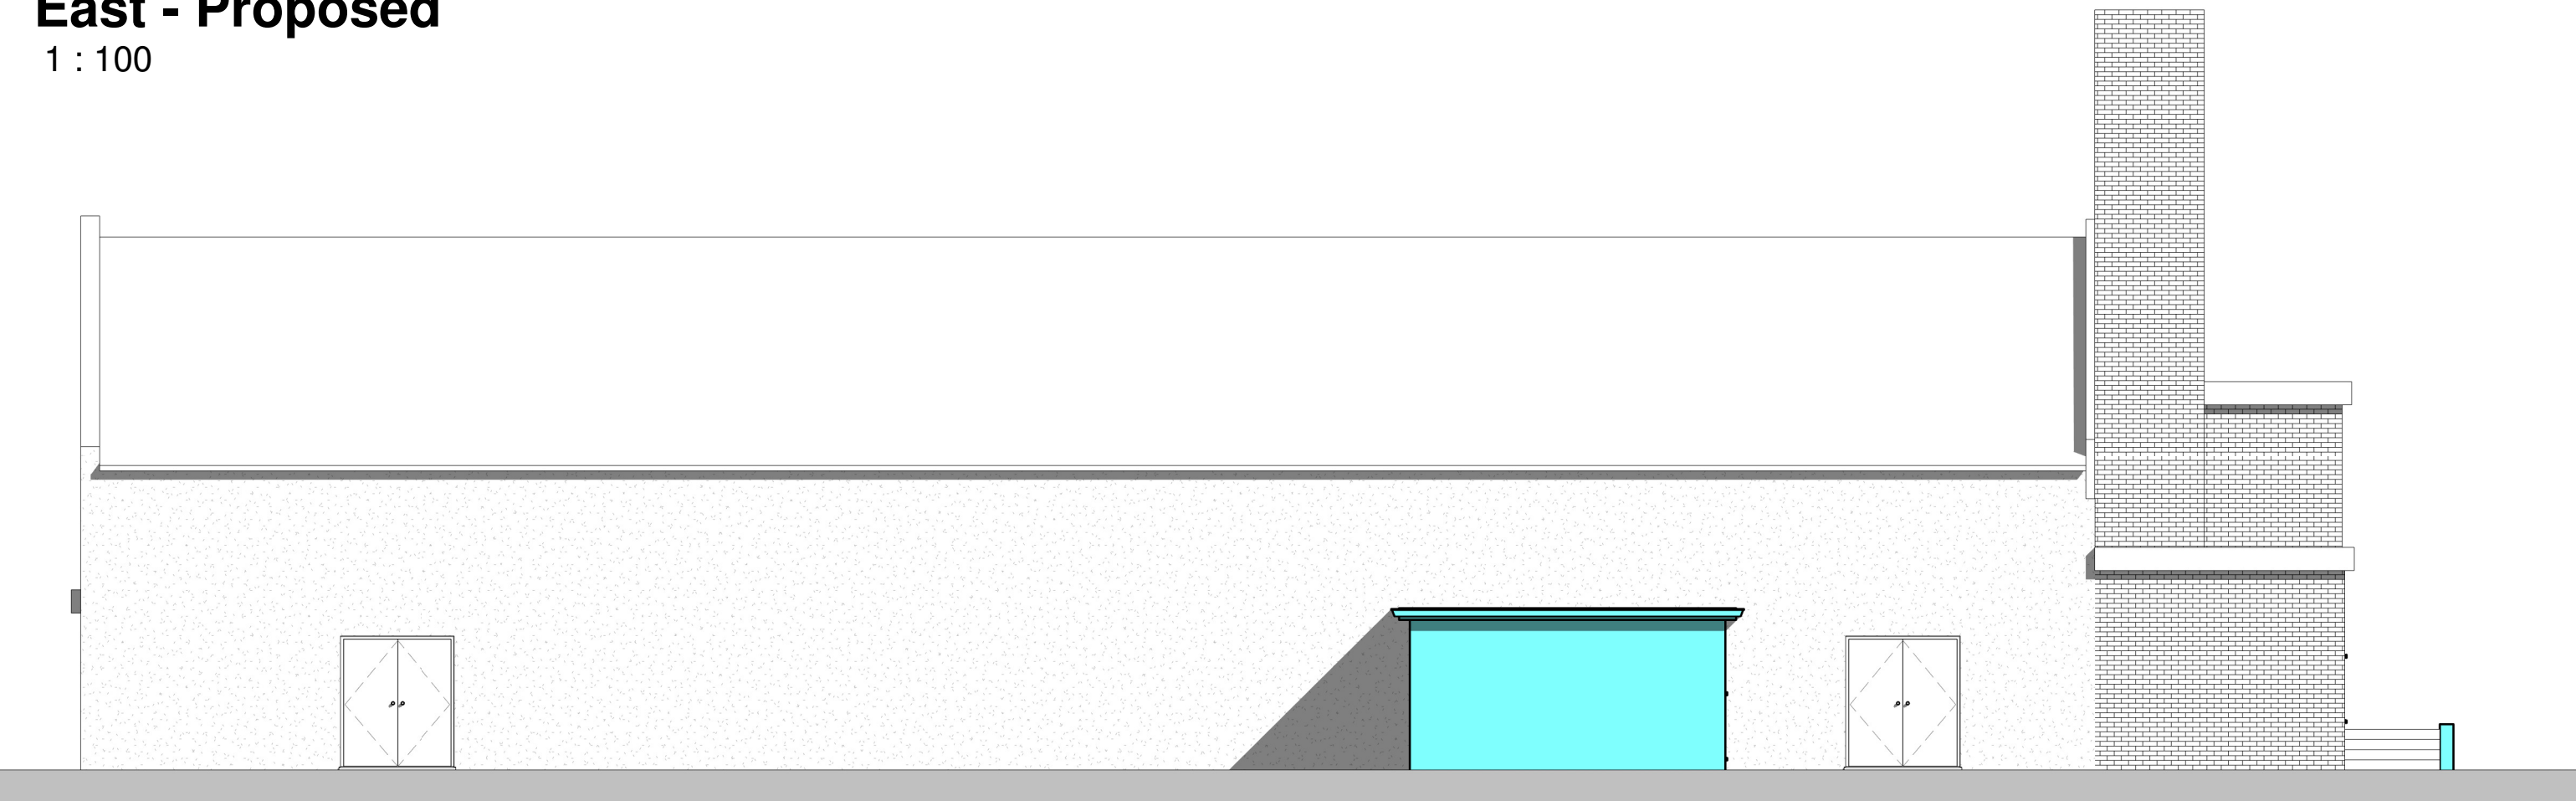


East - Proposed
1 : 100

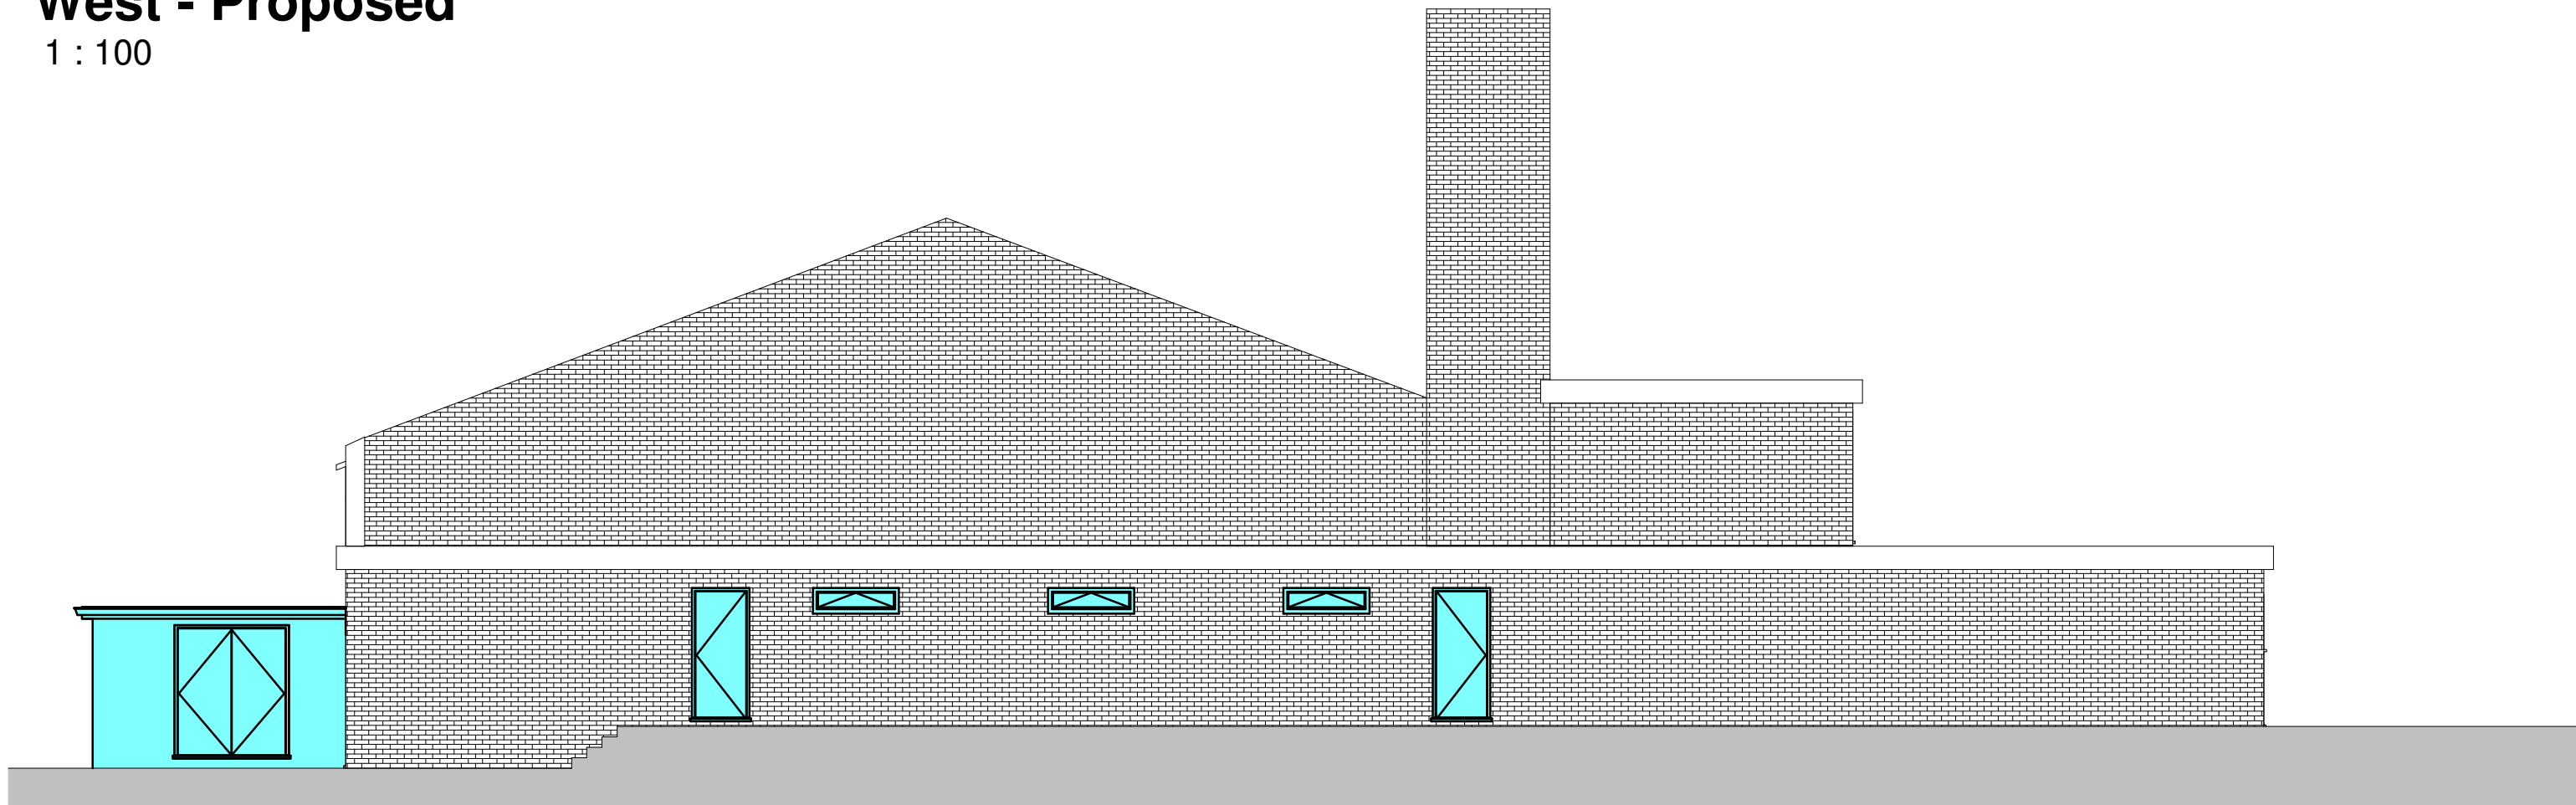

West - Proposed
1 : 100



South - Proposed
1 : 100

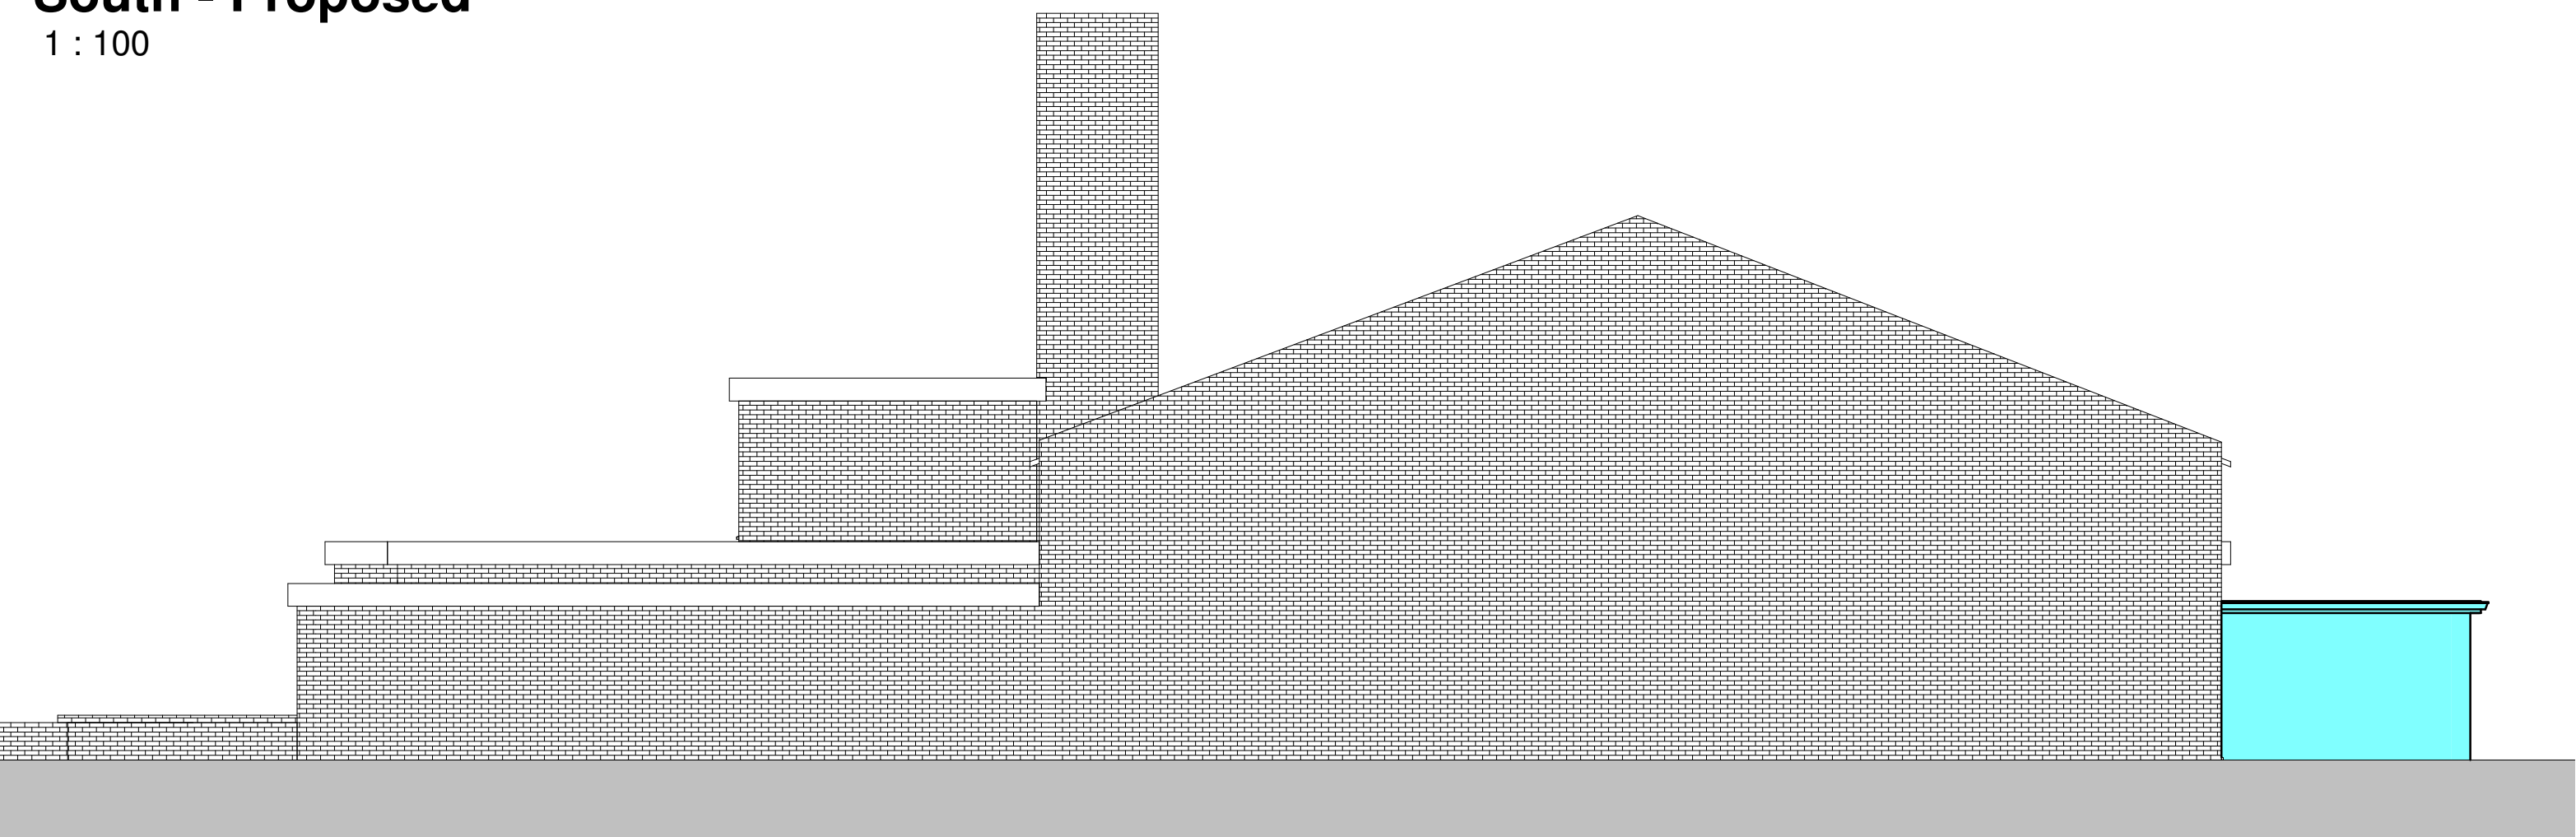

North - Proposed
1 : 100

Copyright: of this drawing is vested in the Architect and it must not be copied or reproduced without consent. **Approval:** This drawing is issued for Planning purposes only. Please note that paper prints of this drawing may not be an accurate reproduction of the given scale. Key dimensions are noted for reference. Unless marked as such drawing should not be used for Construction purposes. Detailed setting out drawings will need to be supplied for Tender and Construction purposes. Figured dimensions only are to be taken from this drawing. A scale bar is shown for the purposes of scaling. All Dimensions and Levels are to be checked on site, prior to commencement. All contractors are to be responsible for taking and checking all dimensions relative to their work. Dimensions are in millimetres unless otherwise stated. bpArchitecture are to be advised of any variation between drawings and site conditions. This drawings is to be read in conjunction with all other consultant's drawings, specifications and schedules.....IF IN DOUBT ASK


Rev.	Drawn	Comments	Date
------	-------	----------	------

MATERIALS:

Proposed Walls: Proposed extension walls to be applied with thrghou hcolour render to match existing rendered appearance of rear wall.

Doors: South Proposed Doors to be FD30S fire rated doors to match existing in style and colour

Windows: 3 proposed single pain windows to be UPVC to match existing

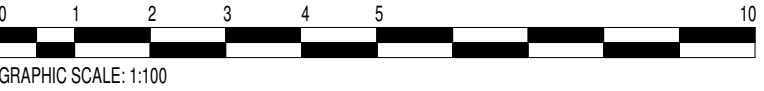

RIBA Stage 3: Planning

bpArchitecture
01782 515 555
Enquiries@bpArchitecture.co.uk
www.bparchitecture.co.uk
93 High Street, Biddulph, Staffs ST8 6AB
Architects : Interior Architecture : Conservation : Landscape

Client	Biddulph Youth & Community Zone		
Project	Biddulph Youth & Community Zone Church Road Biddulph, ST8 6NE		
Title	Proposed Elevations		
Status	RIBA Stage 3: Planning		
Date	Drawn	MQ	
Scale @A1	1 : 100	Checked	Checker
Project No	Drawing No.	Dwg Status	Rev
21-011	AS(0)07		