

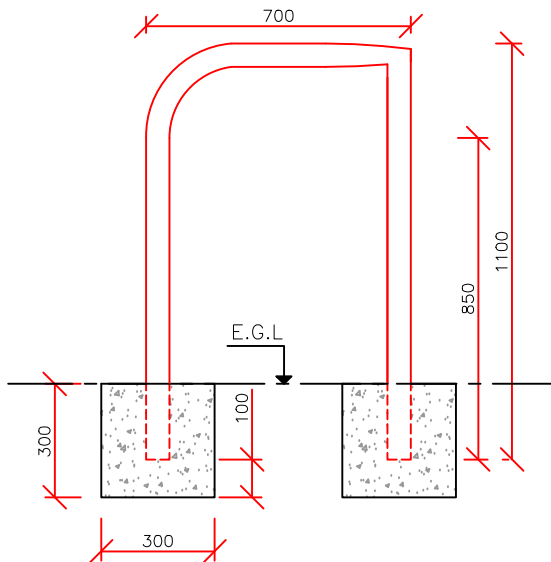


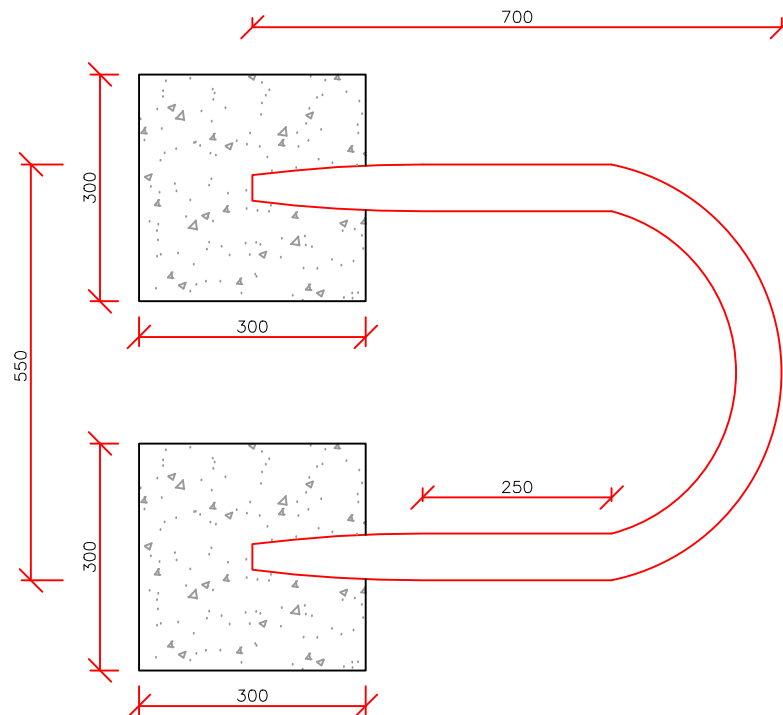

Side Elevation
Scale 1:20

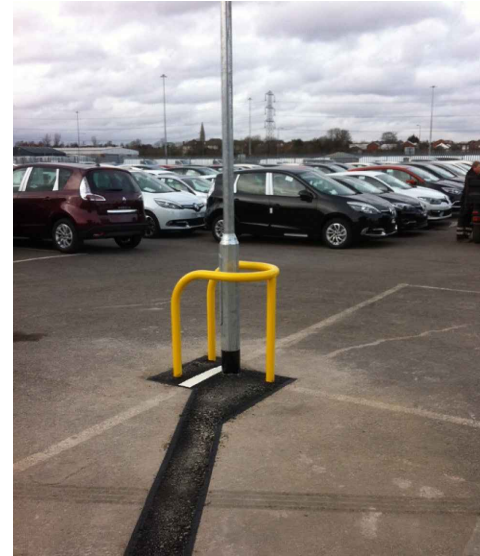

Plan
Scale 1:10

Notes:

1. Contractors to check dimensions and notify any discrepancies or errors to the company immediately.
2. Work to figured dimensions only and to be checked before commencement of work on site.
3. This drawing is for planning information purposes only.
4. All dimensions in millimetres unless otherwise stated.

A	For Information	DAO	DAO	CL	01/06/2014
Rev	Purpose Of Issue	Dm	Ckd	App	Date



Office Contact:
40 Eaton Avenue, Matrix Park
Buckshaw Village, Chorley,
Lancashire, PR7 7NA

Tel: 01772 450 970
Fax: 01772 450 979
Email: ops.civils@parkingeye.co.uk

Client: ParkingEye

Project: Standard Details

Title: Column Protector

Purpose: Information	Drawn: D. O'Riordan	Date: 01/06/2014
Status: Information	Checked: D. O'Riordan	Date: 01/06/2014
Scale @ A4: As Shown	Approved: E. Lee	Date: 01/06/2014
Drg. No: D-0000-006	Rev: A	