



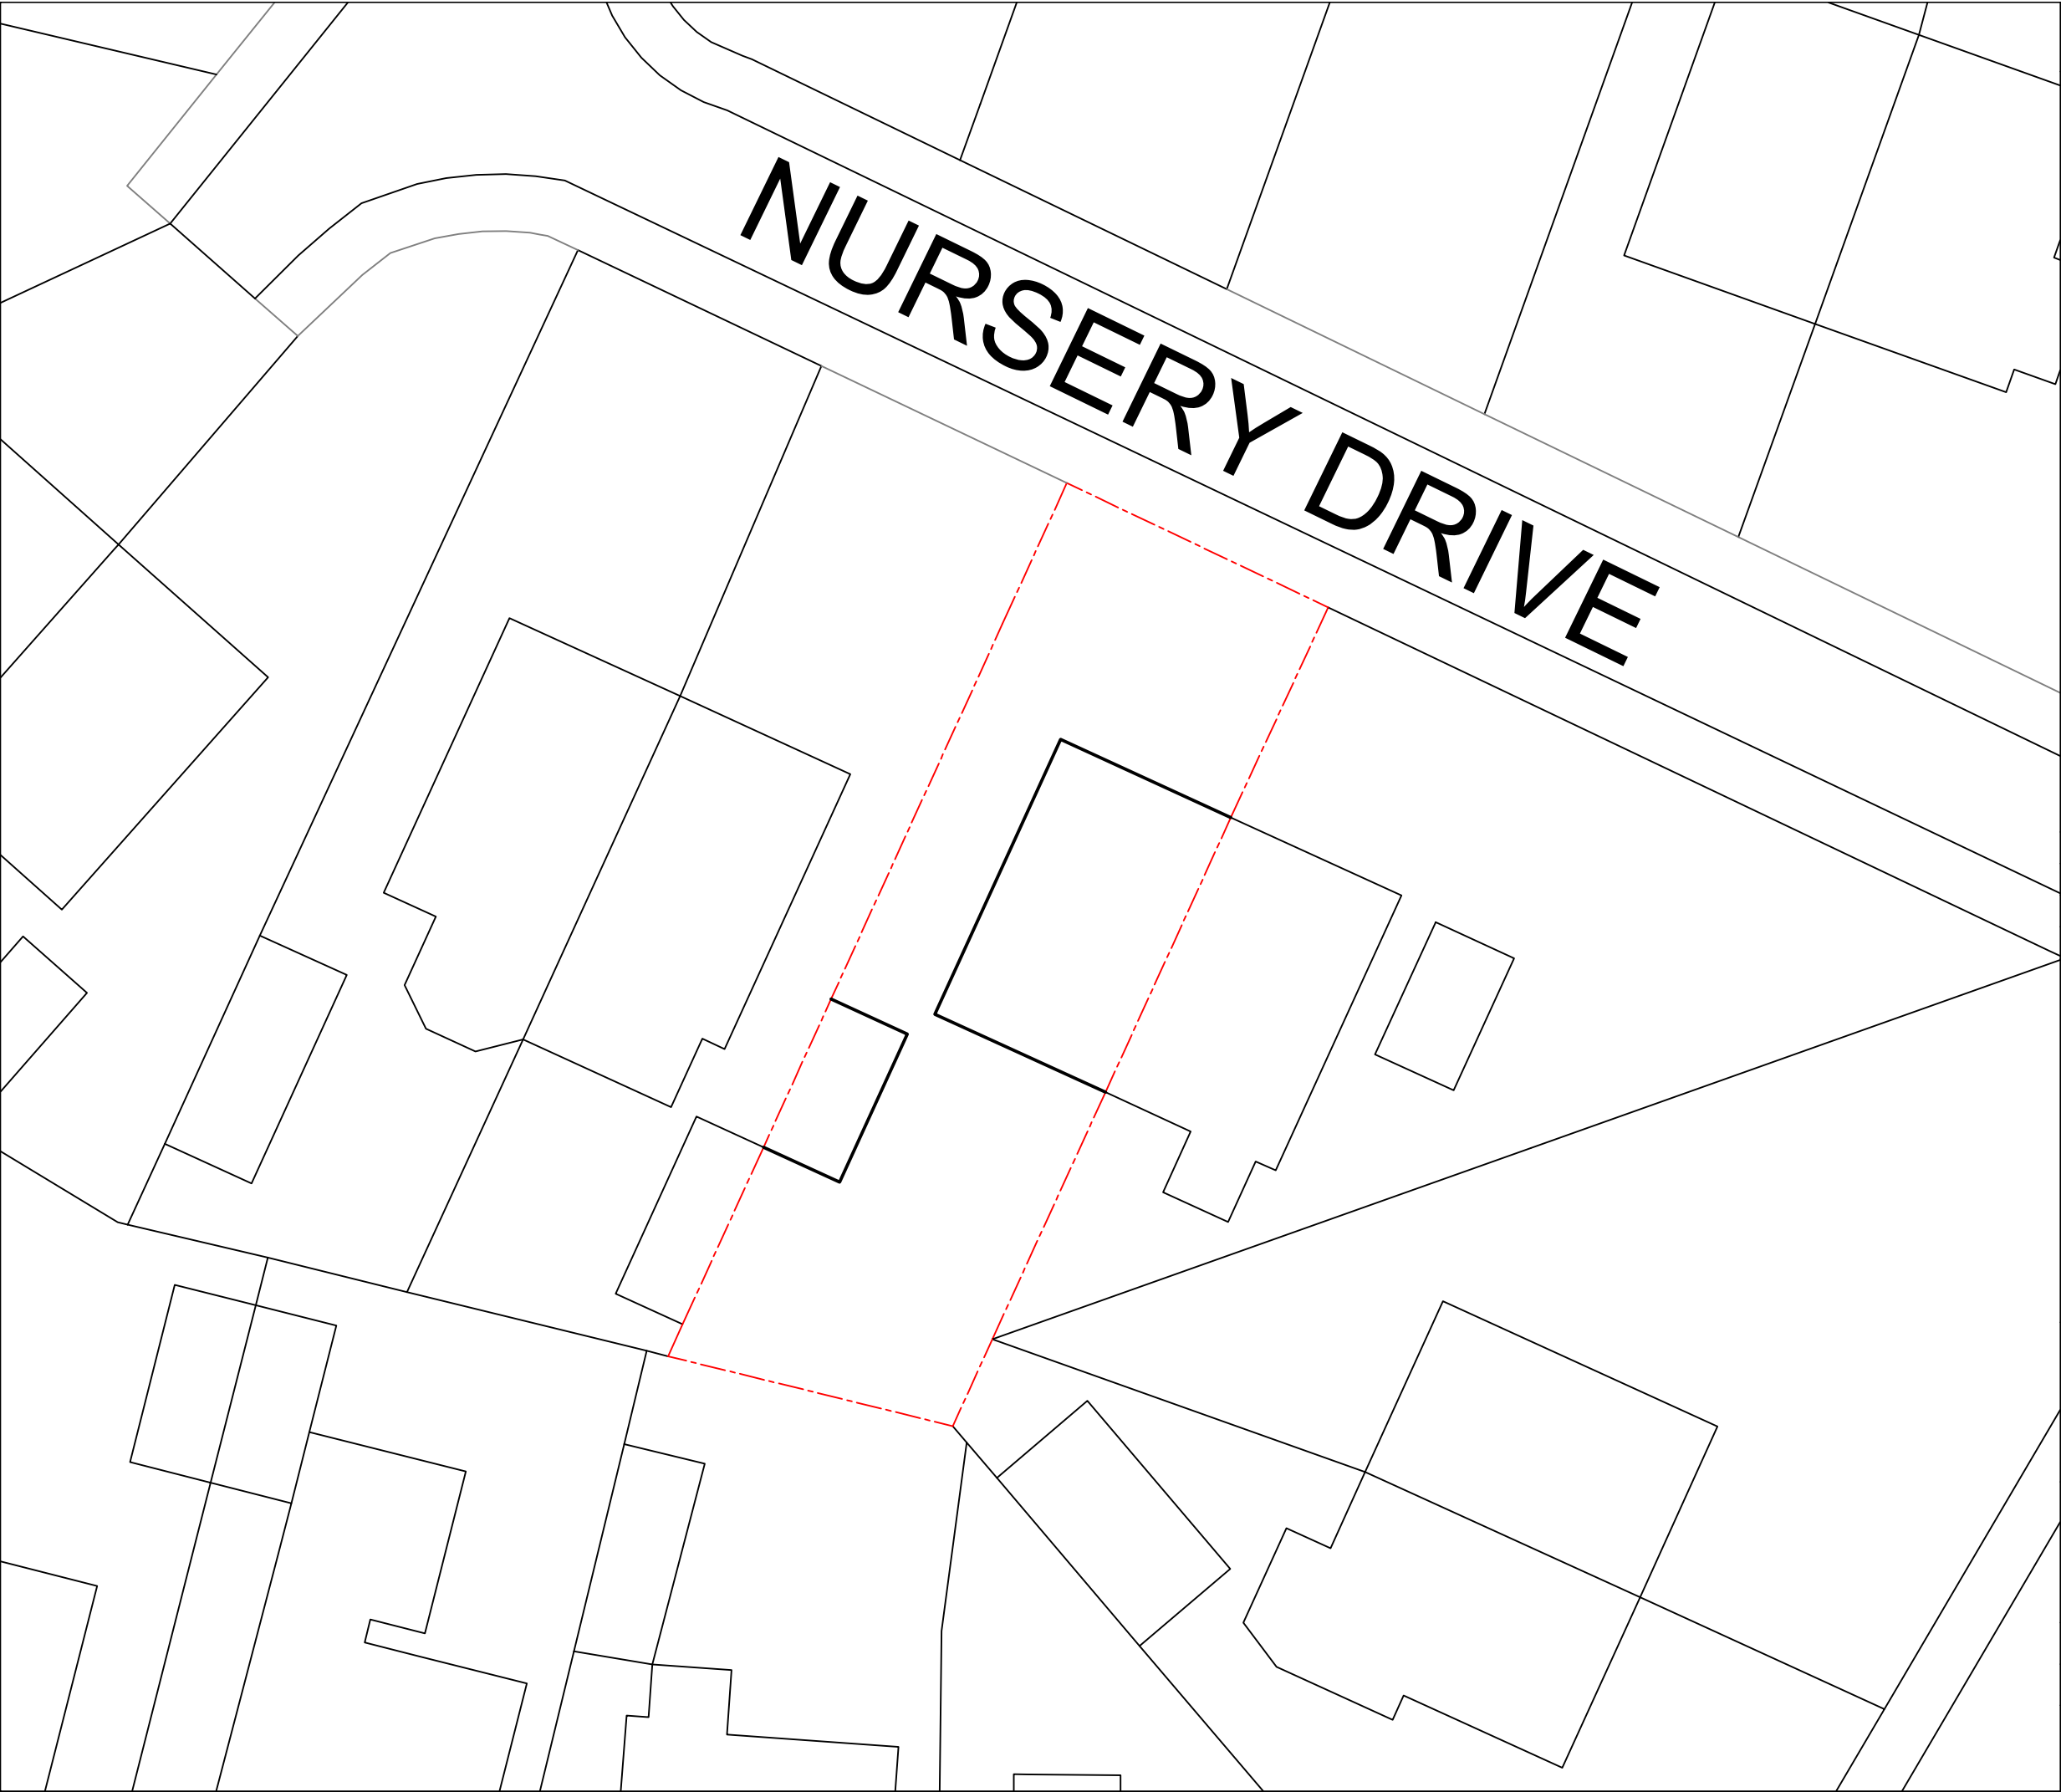

NOTES



|  |  |  |
|--|--|--|
|  |  |  |
|  |  |  |
|  |  |  |
|  |  |  |

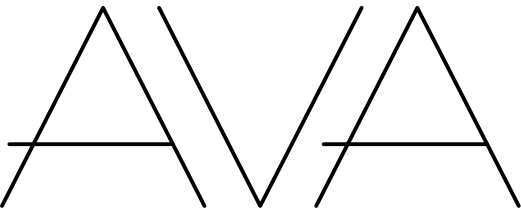

ADDED VALUE ARCHITECTURE

Registered Office:  
Added Value Architecture Ltd.  
25 Lawton Street, Congleton,  
Cheshire, CW12 4AB

Company No: 11124740  
e. architect@ava-ltd.com  
t. 01260 400 150  
www.ava-ltd.com

3 Nursery Drive,  
Biddulph, ST8 6RE  
For H. Wilshaw

Site/Block as Existing

|        |               |               |
|--------|---------------|---------------|
| Scale: | 1:200 @A3     |               |
| Date:  | November 2020 |               |
| Ref:   | 201115(EX)001 | revision<br>- |