


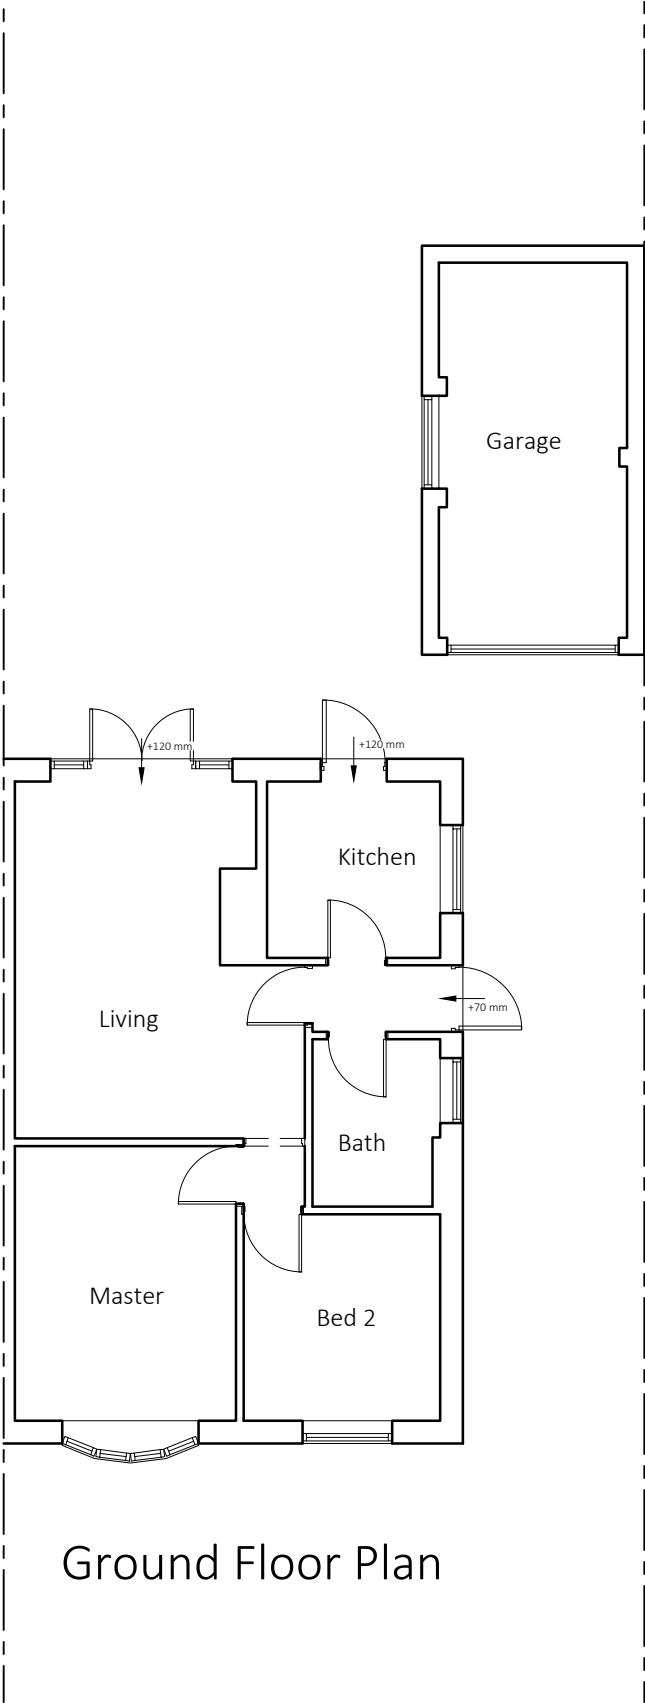


Ground Floor Plan

NOTES



.	.	.

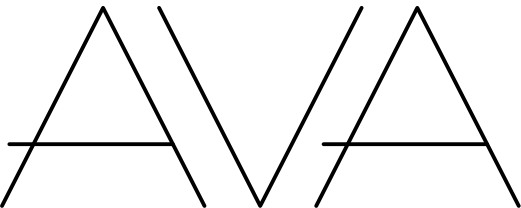

ADDED VALUE ARCHITECTURE

Registered Office:
Added Value Architecture Ltd.
Grosvenor House, 3 Chapel St.
Congleton, CW12 4AB

Company No: 11124740
e. architect@ava-ltd.com
t. 01782 248 524 / 07801 44 03 11
www.ava-ltd.com

3 Nursery Drive,
Biddulph, ST8 6RE
For H. Wilshaw

Plan as Existing

Scale:	1:100 @A3	
Date:	November 2020	
Ref:	201115(EX)002	revision -