


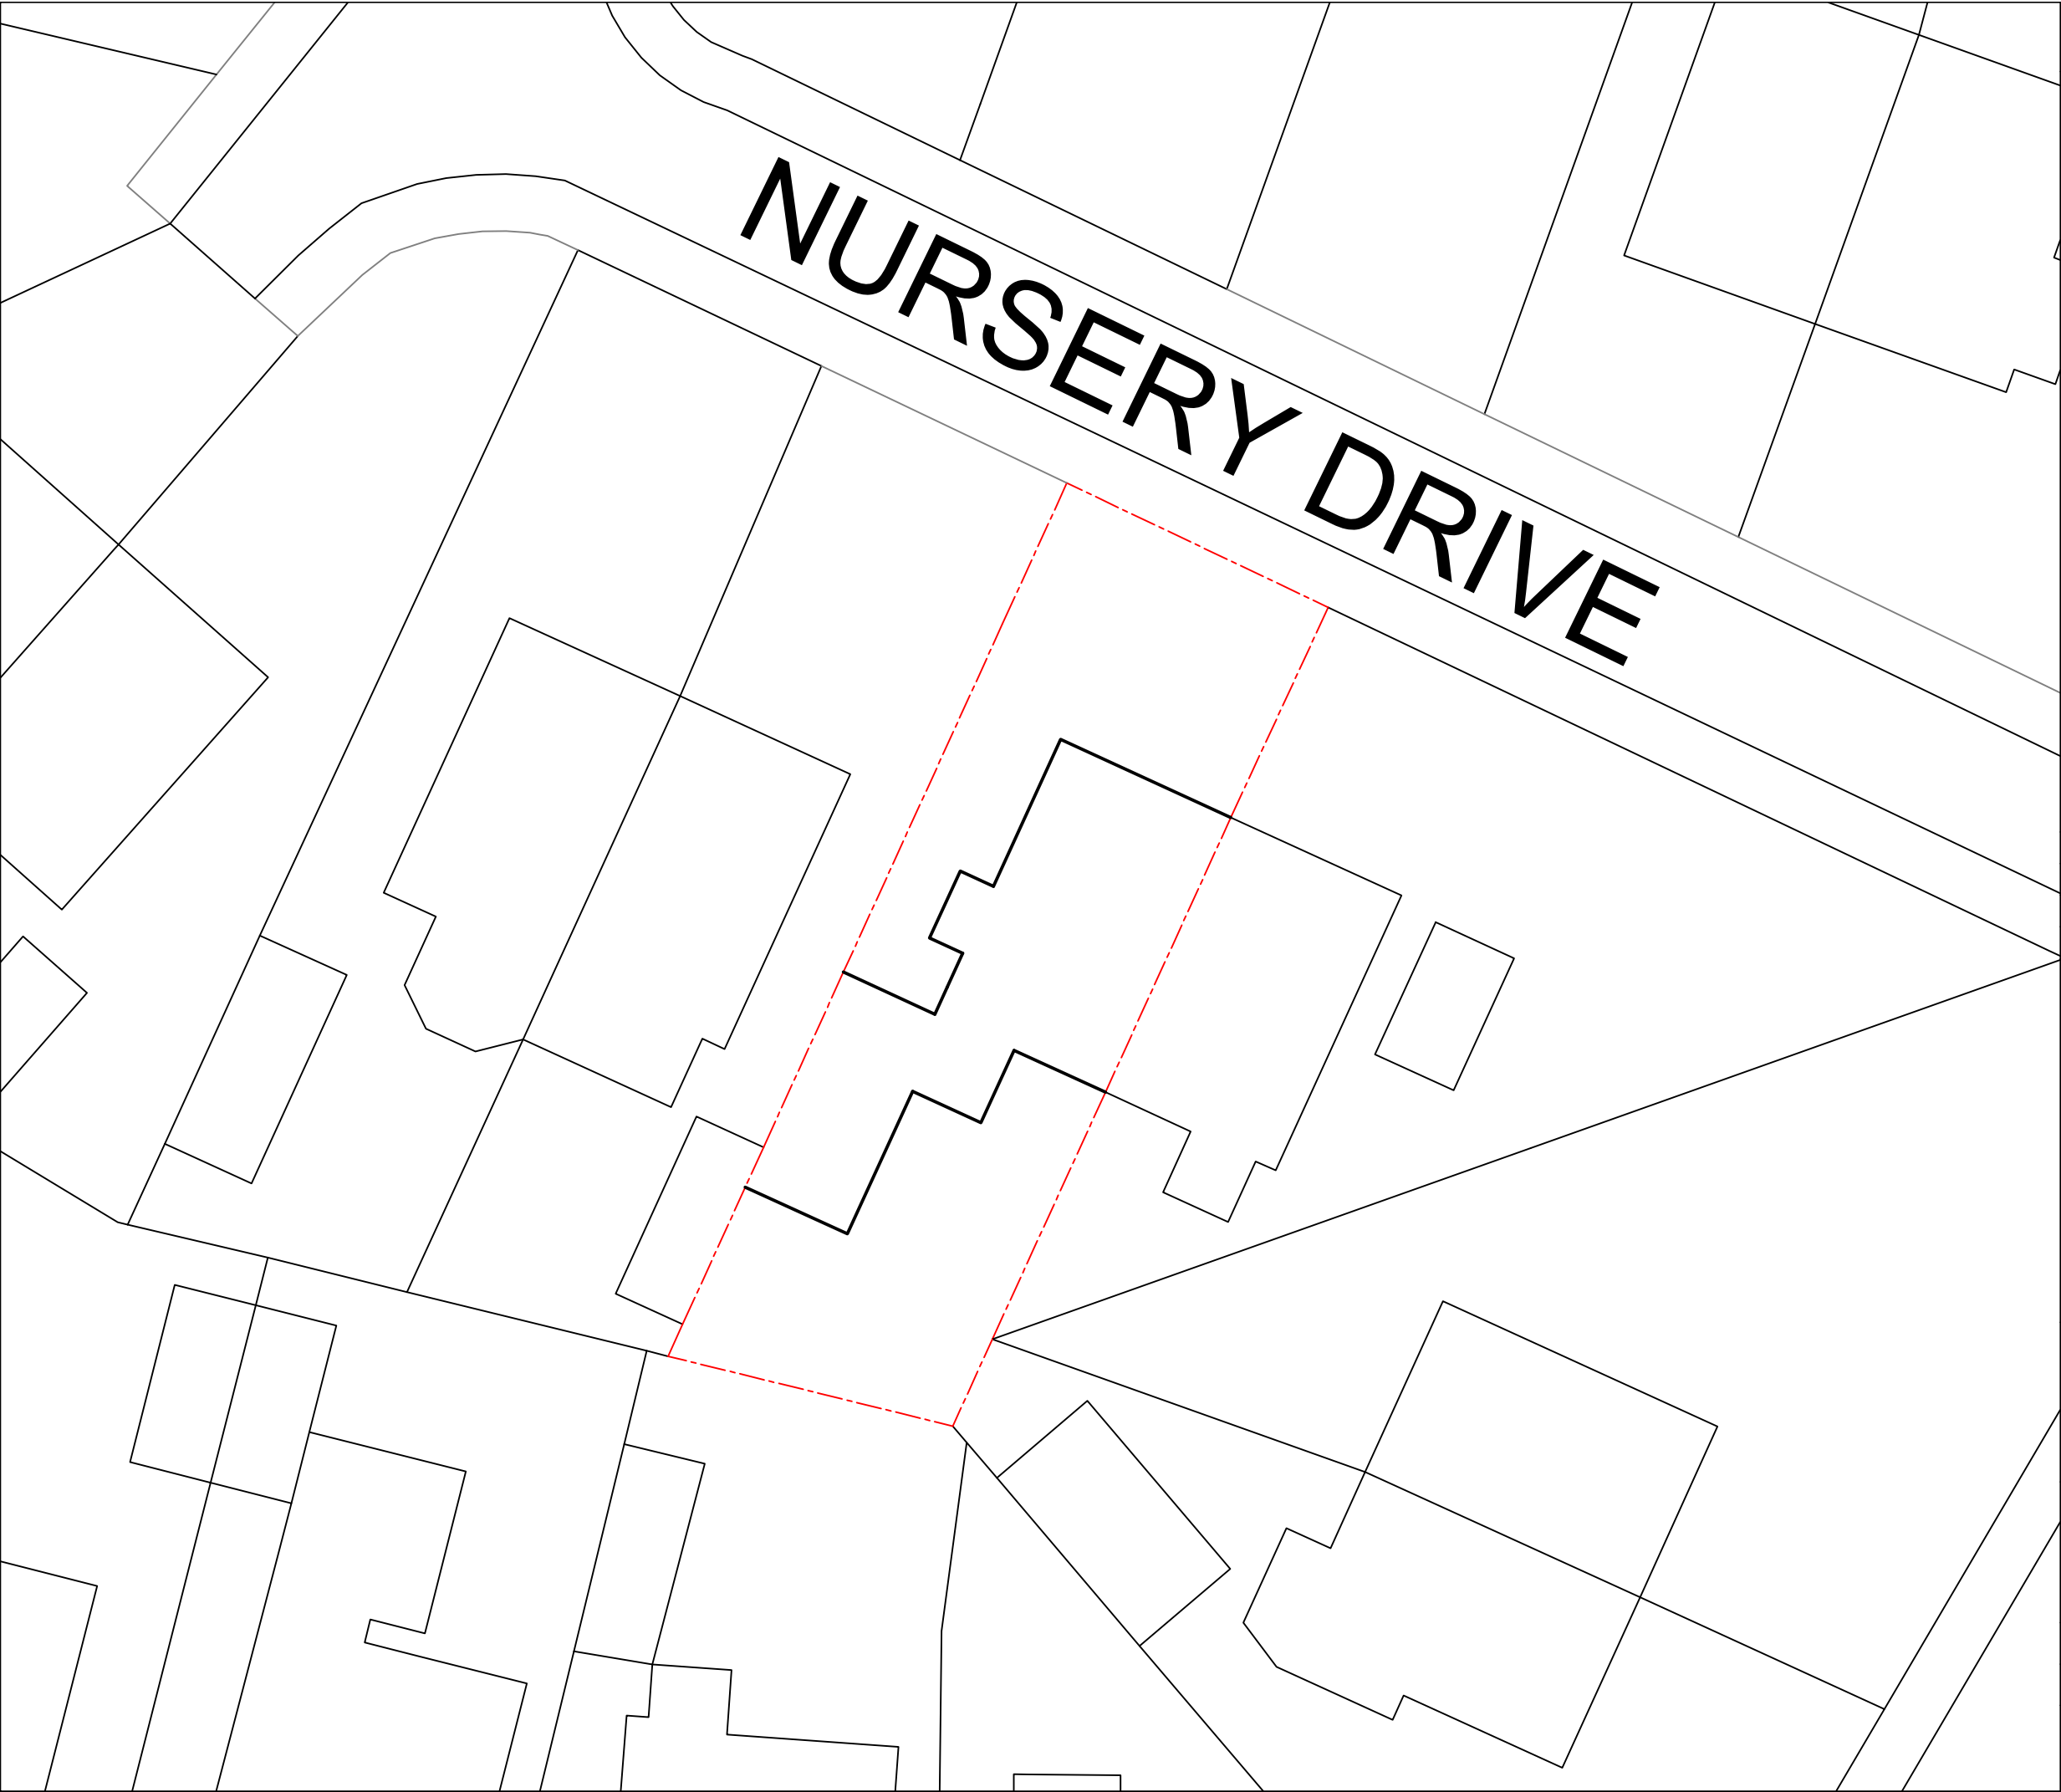

NOTES

Metres

01 02 03 04 0510

SCALE 1:200

N

AVA

ADDED VALUE ARCHITECTURE

Registered Office:
Added Value Architecture Ltd.
25 Lawton Street, Congleton,
Cheshire, CW12 4AB

Company No: 11124740
e. architect@ava-ltd.com
t. 01260 400 150
www.ava-ltd.com

3 Nursery Drive,
Biddulph, ST8 6RE
For H. Wilshaw

Site/Block as Proposed

Scale:	1:200 @A3	
Date:	December 2020	
Ref:	201115(PR)001	revision -