



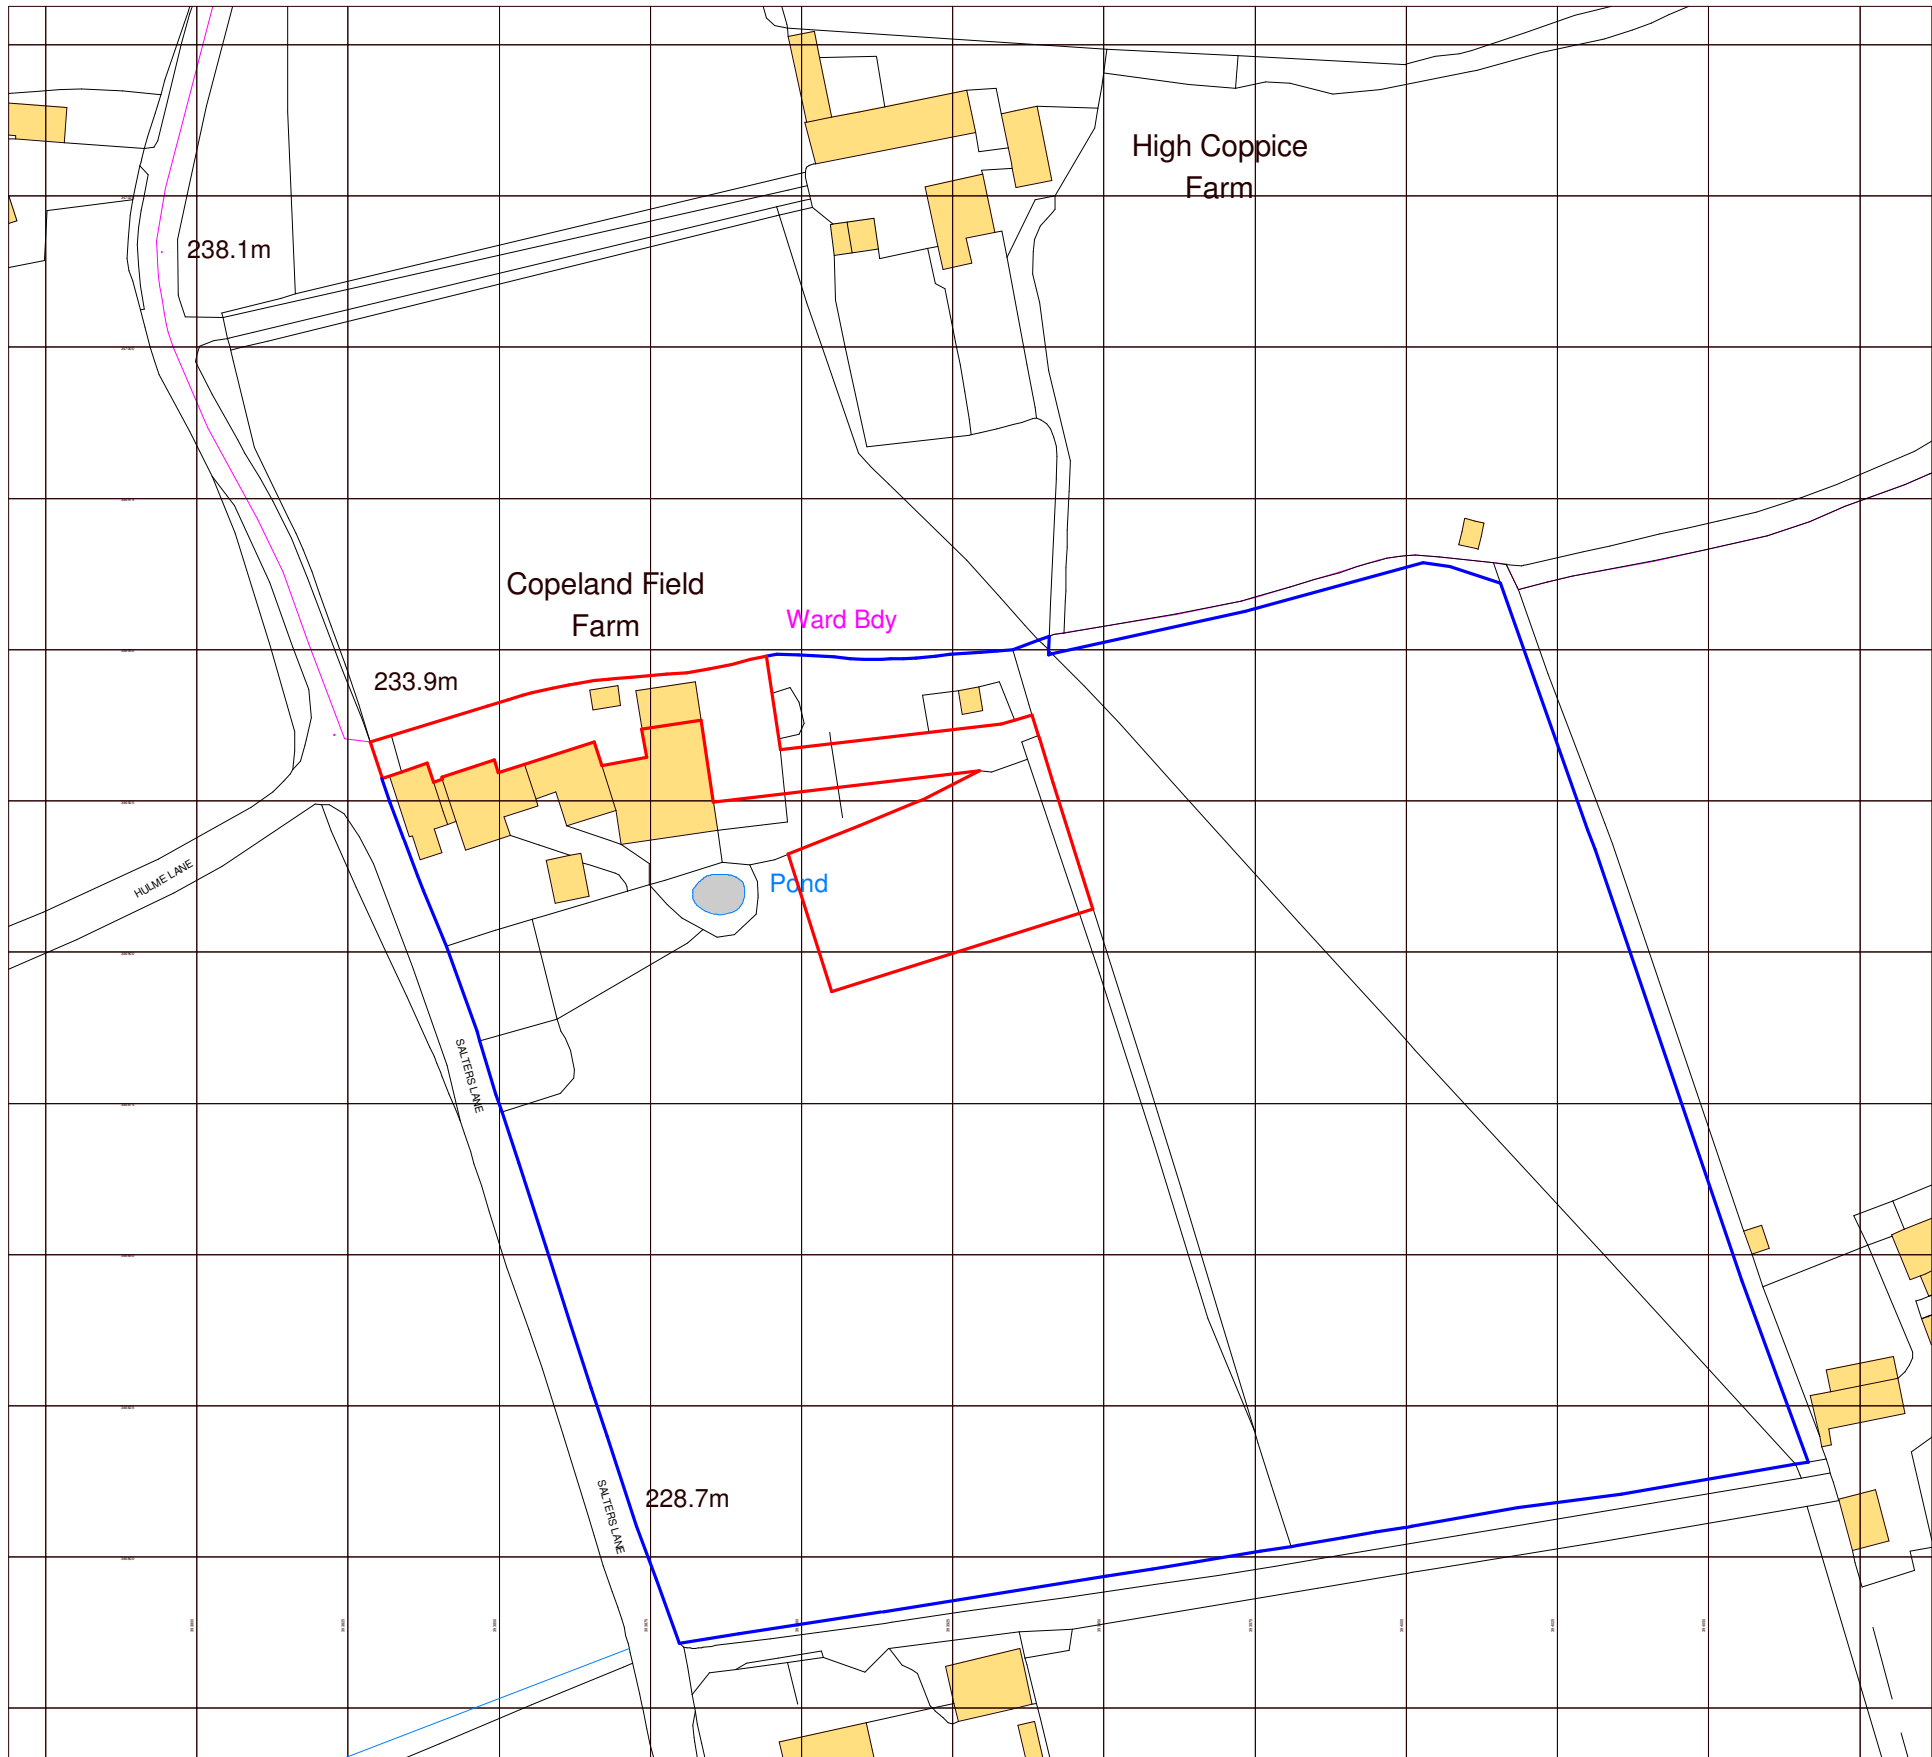

Ordnance Survey, (c) Crown Copyright 2021. All rights reserved. Licence number 100022432

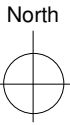

ctd architects

Clerk Bank House
Clerk Bank
LEEK
Staffordshire
ST13 5HE

t : 01538 373477
f : 01538 386503

e : info@ctdarchitects.co.uk
w : www.ctdarchitects.co.uk

ctd architects © 2020

- This drawing is copyright.
- All dimensions to be checked on site before proceeding.
- Contractor must notify the architect of any discrepancies before proceeding.
- Contractor to check/adjust dimensions of new work to suit existing conditions. Do not assume existing structure or details are plumb, square or level.
- All drawings to be read in conjunction with all other consultants drawings and specs.

Rev	Date	Drawn	Description
-----	------	-------	-------------

Client

Andrew Bowyer

Project
New Menage
Salters Lane, Werrington

Title
Site Location Plan

Scale	Size	Drawn	Chk'd	PR	Date
1 : 1250	A3	AM	PR		08/04/21

Status
PLANNING

Job No.
21XX

Drawing No
AL01

Rev.