

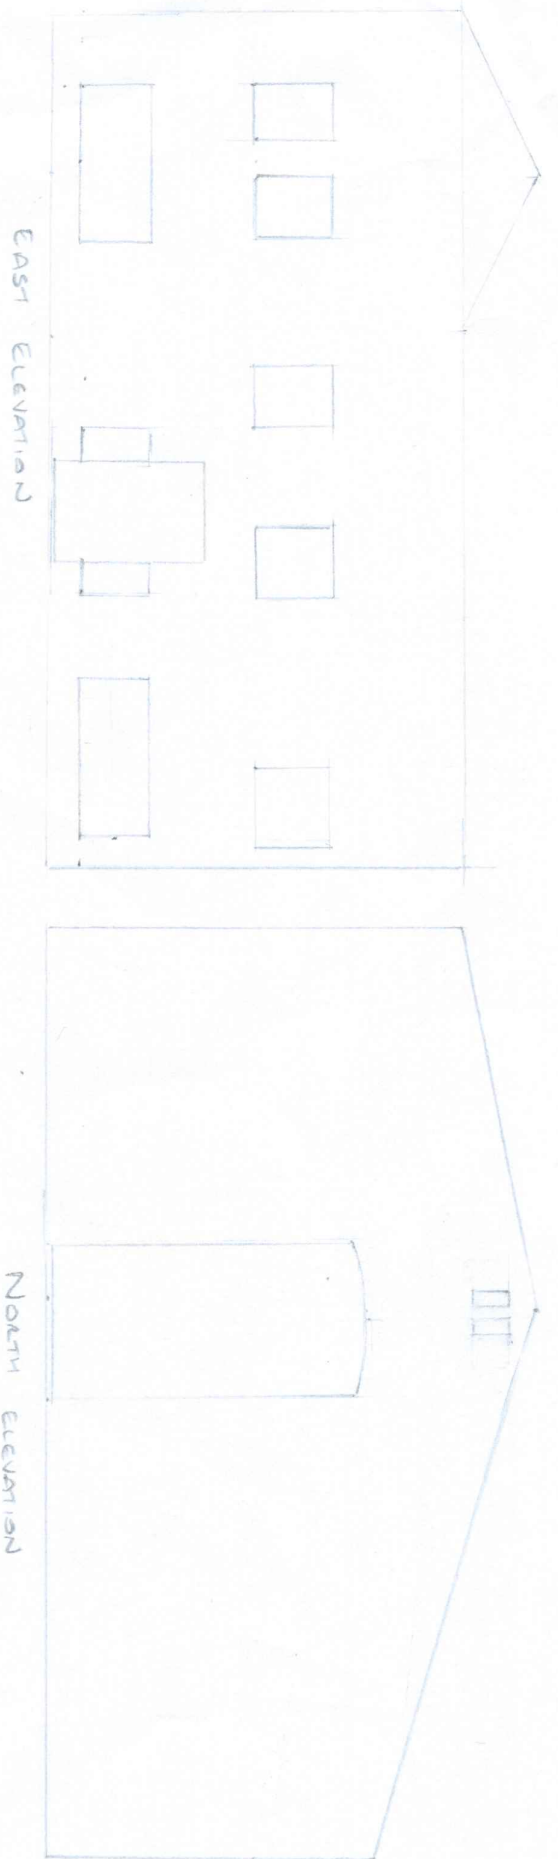


EXISTING - PROPOSED ELEVATIONS - NO MATERIAL CHANGES

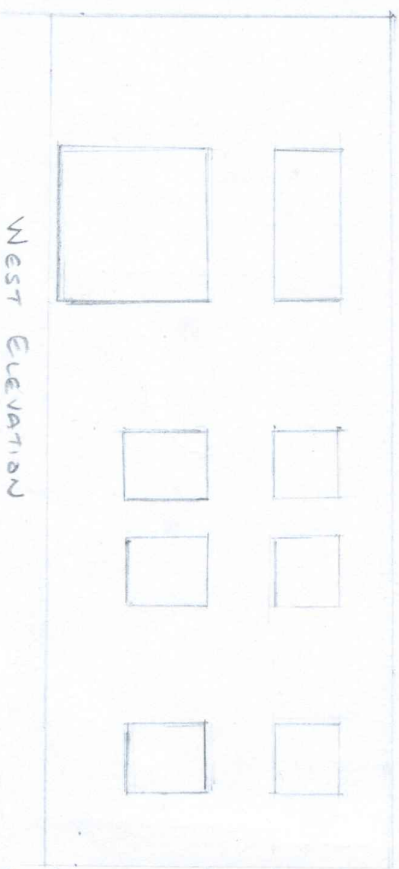

Drawing 01

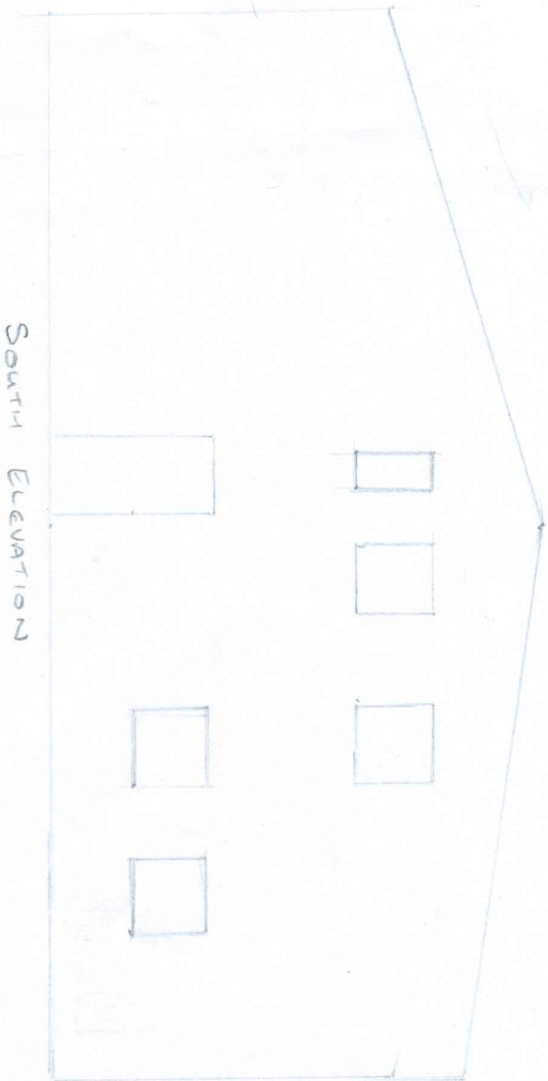

Scale 1:100