





1:50 Scale to be measured

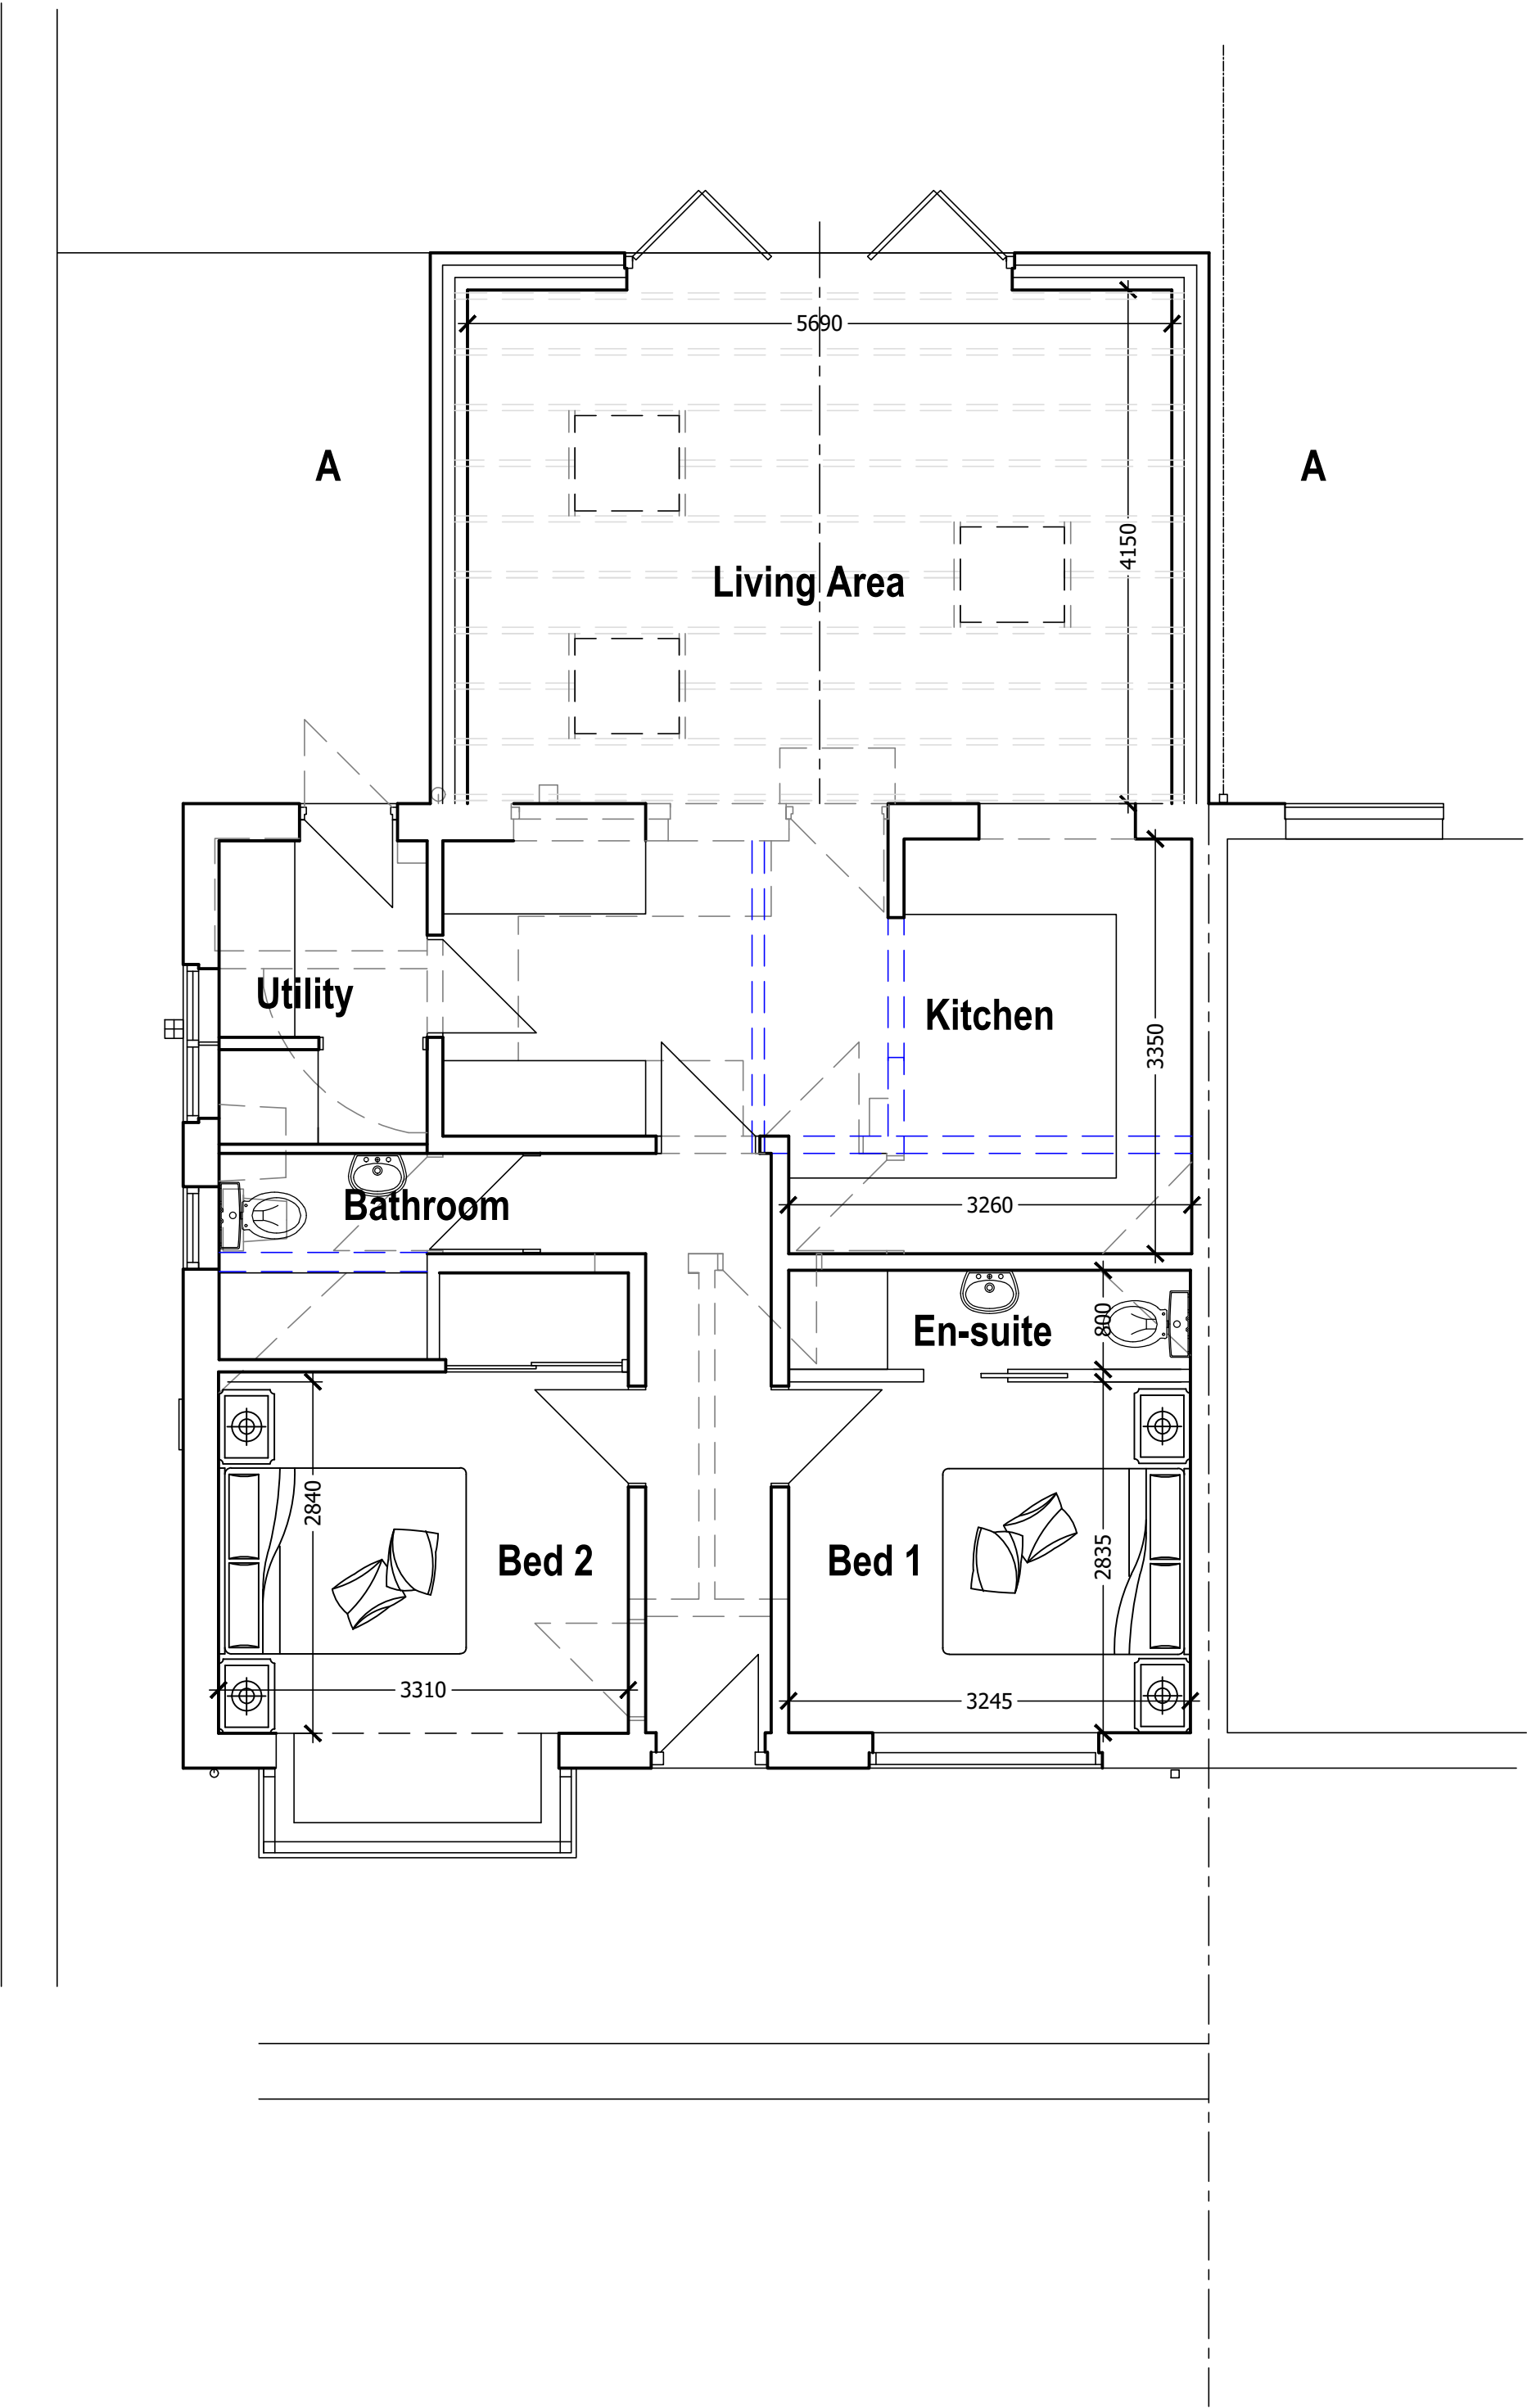

Proposed Ground Floor Layout

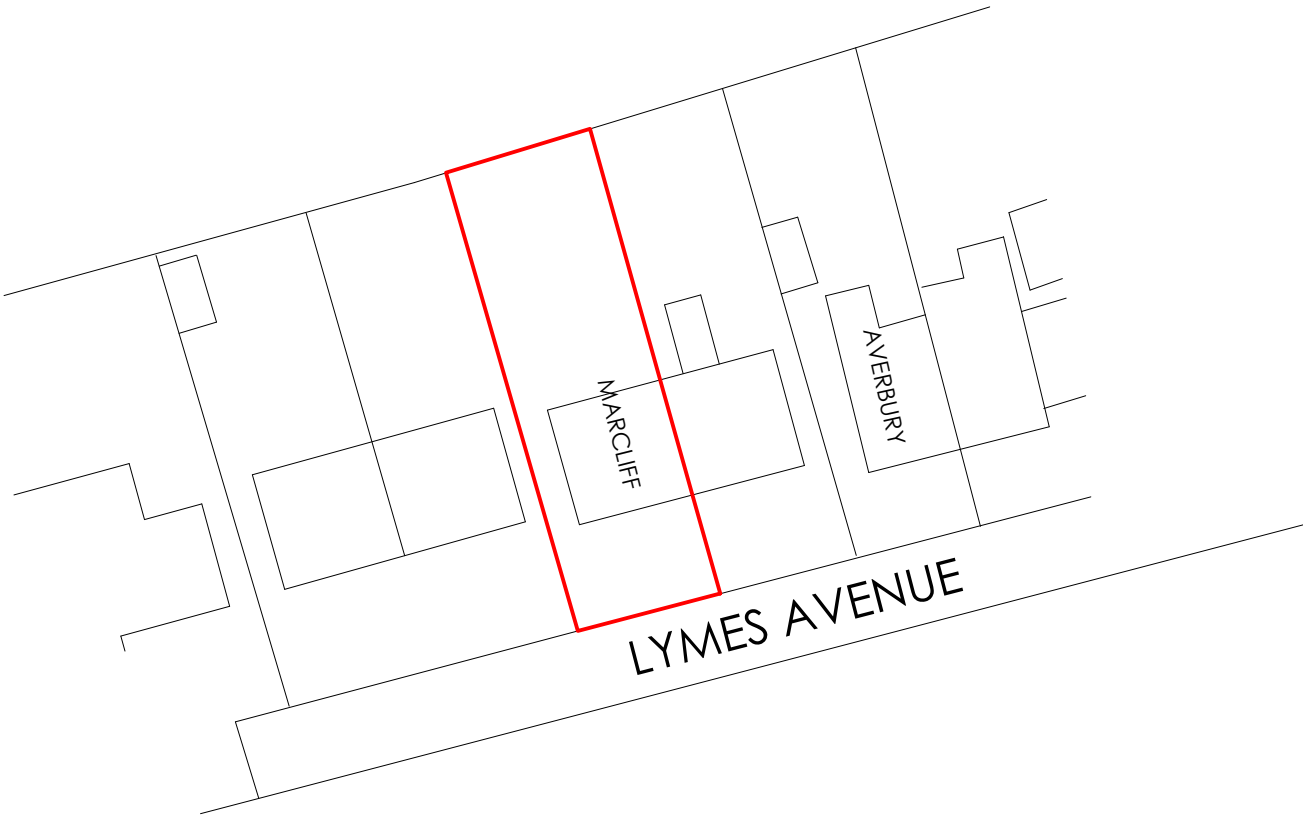

Block Plan 1:500

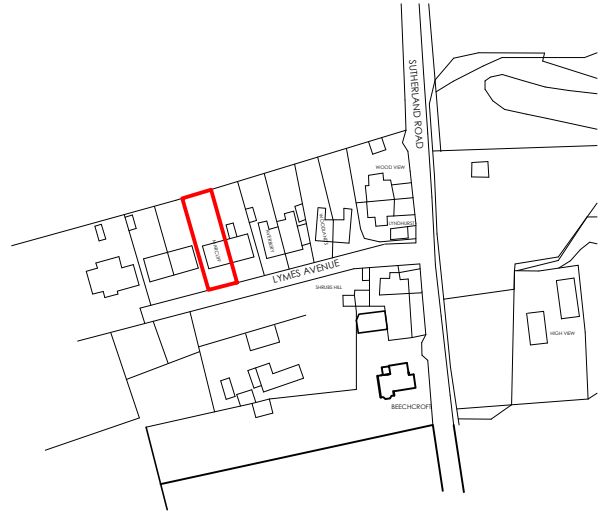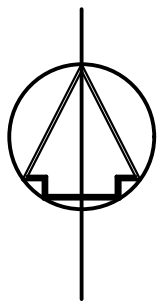


Location Plan 1:2500

REV	DATE	DESCRIPTION
DRAWING STATUS		
PLANNING		

THIS DRAWING IS COPYRIGHT AND MUST NOT BE REPRODUCED IN WHOLE OR IN PART WITHOUT THE PRIOR PERMISSION OF [P4 Architecture](#).

DIMENSIONS TO BE VERIFIED ON SITE. ONLY FIGURED DIMENSIONS TO BE USED AND ANY DISCREPANCY BETWEEN THIS DRAWING AND SITE CONDITIONS TO BE REFERRED TO [P4 Architecture](#) IMMEDIATELY. NO DIMENSIONS ARE TO BE SCALED OFF PRINTED DRAWINGS UNLESS STATED DIMENSIONS ALIGN WITH THE CORRESPONDING SCALE BAR AND SCALE RULE. ANY AREAS THAT ARE INDICATED ON THIS DRAWING ARE FOR GUIDANCE ONLY. NO RESPONSIBILITY IS TAKEN FOR THEIR ACCURACY.

THERE IS A RISK OF DEATH OR INJURY IN CONSTRUCTION IF THE WORKS ARE NOT PROPERLY PLANNED AND SUPERVISED. THE CONTRACTOR MUST NOT UNDERTAKE ANY ELEMENT OF WORK WITHOUT HAVING FIRST CARRIED OUT THE NECESSARY RISK ASSESSMENT AND PREPARED DETAILED METHOD STATEMENT.

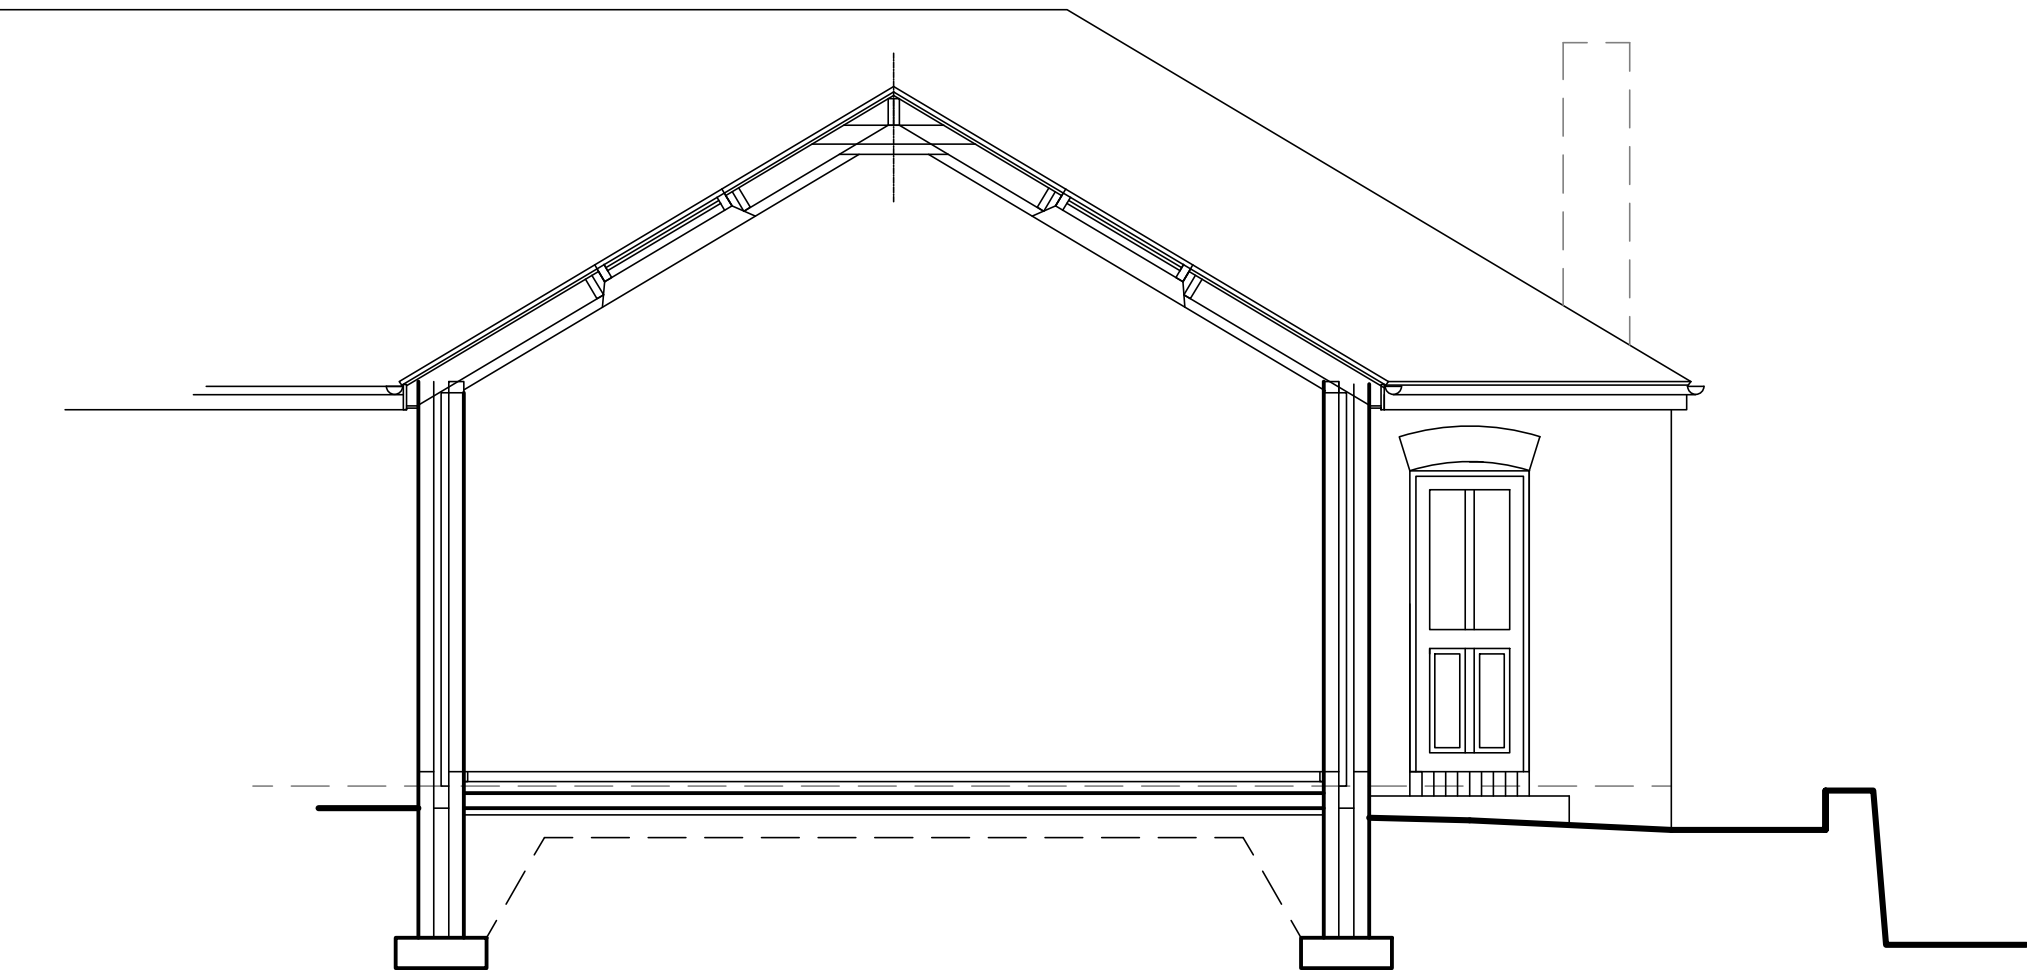

Proposed Section AA

CLIENT		
Mr P. Clarke		
PROJECT		
Proposed Extension and Internal Alterations works at Marcliff Limes Avenue Longsdon, Leek. Staffs.		
DRAWING TITLE		
Proposed Layout Plans		
SCALE	DATE	
1:50 @ A1	March 2021	
DRAWING No.	REV	
PACL /PP/01/005		
 P4 Architecture A Member of the Chartered Institute of Architectural Technologists  Chartered Institute of Architectural Technologists Architectural & Construction Project Management Services Lodge Hill, Wallbridge Drive, Leek, Staffordshire, ST13 8NE. Tel. 07962 062 618 Email: P4architecture@hotmail.co.uk		