


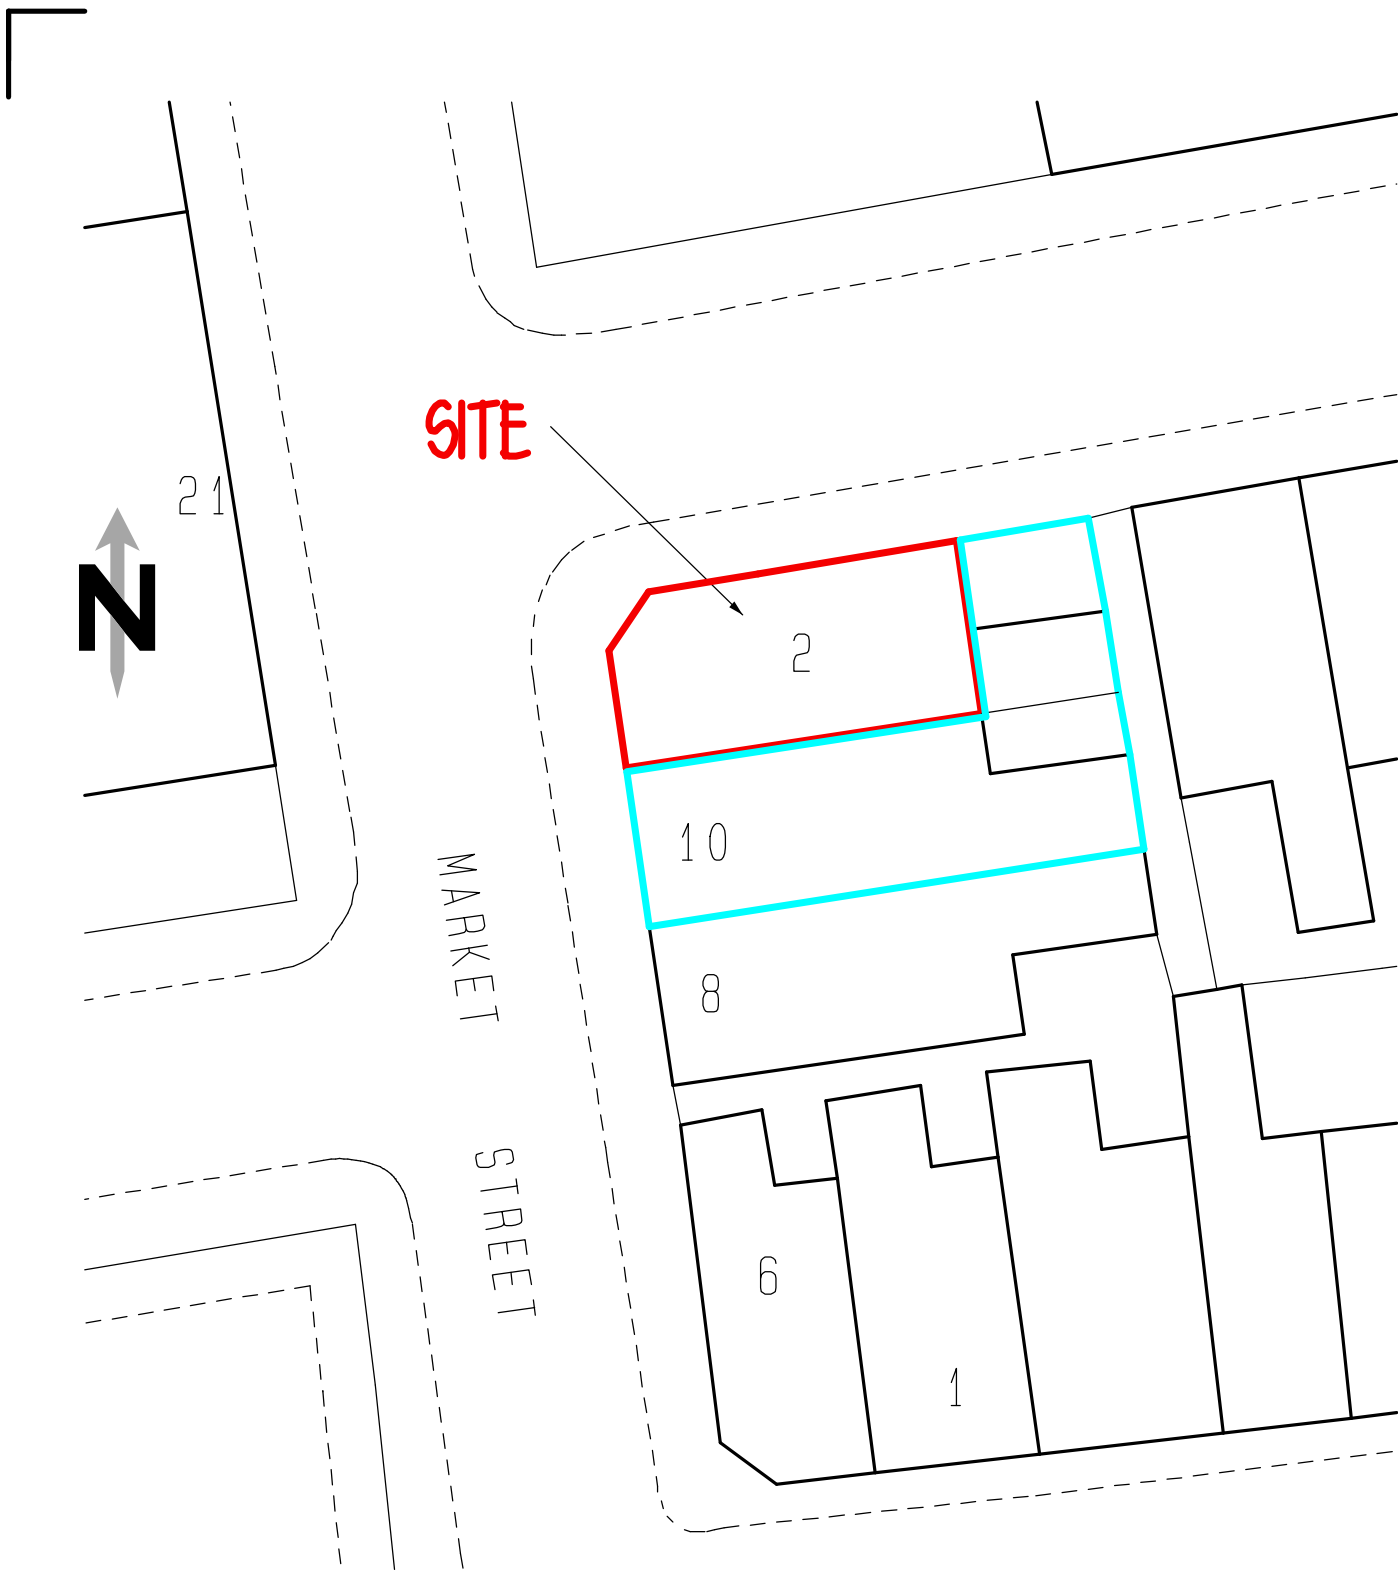


BLOCK PLAN 1:200

Ordnance Survey (c) Crown Copyright 2020. All rights reserved. Licence number 100022432




Scale Bar 1:200 on A3 Sheet

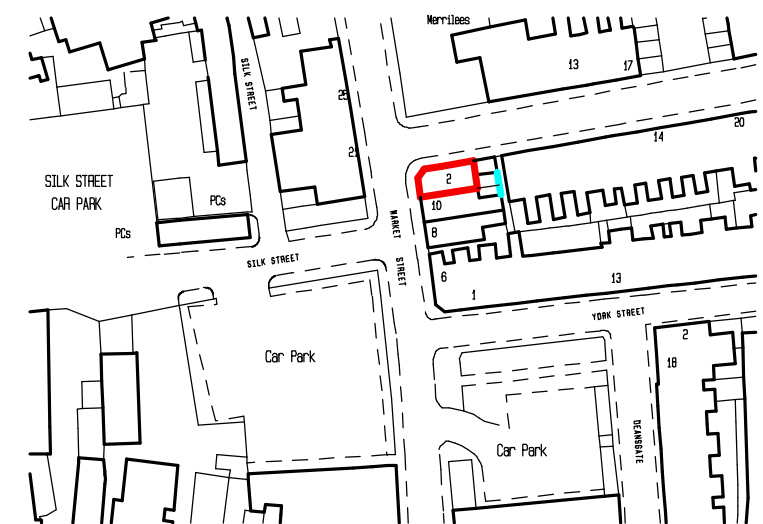

LOCATION PLAN

1:1250

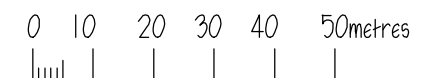

Scale Bar 1:1250 on A3 Sheet



RICS

The mark of
property professionalism worldwide

Clients are advised to clarify dimensions with the author prior to setting out and not to scale from the drawing. This drawing is copyright and should not be reproduced without the written consent of RLM ASSOCIATES.

☐☐ **RLM ASSOCIATES** ☐☐

JOB 2, FORD STREET, LEEK.	
CLIENT Mr. N. UPRIGHT.	
DRAWING BLOCK AND LOCATION PLANS.	
DATE April 2021.	SCALE 1:200, 1:1250.
DRWG No. RLM540/5.	REVISION