




Front Elevation - E-01




Side Elevation - E-02



Rear Elevation - E-03

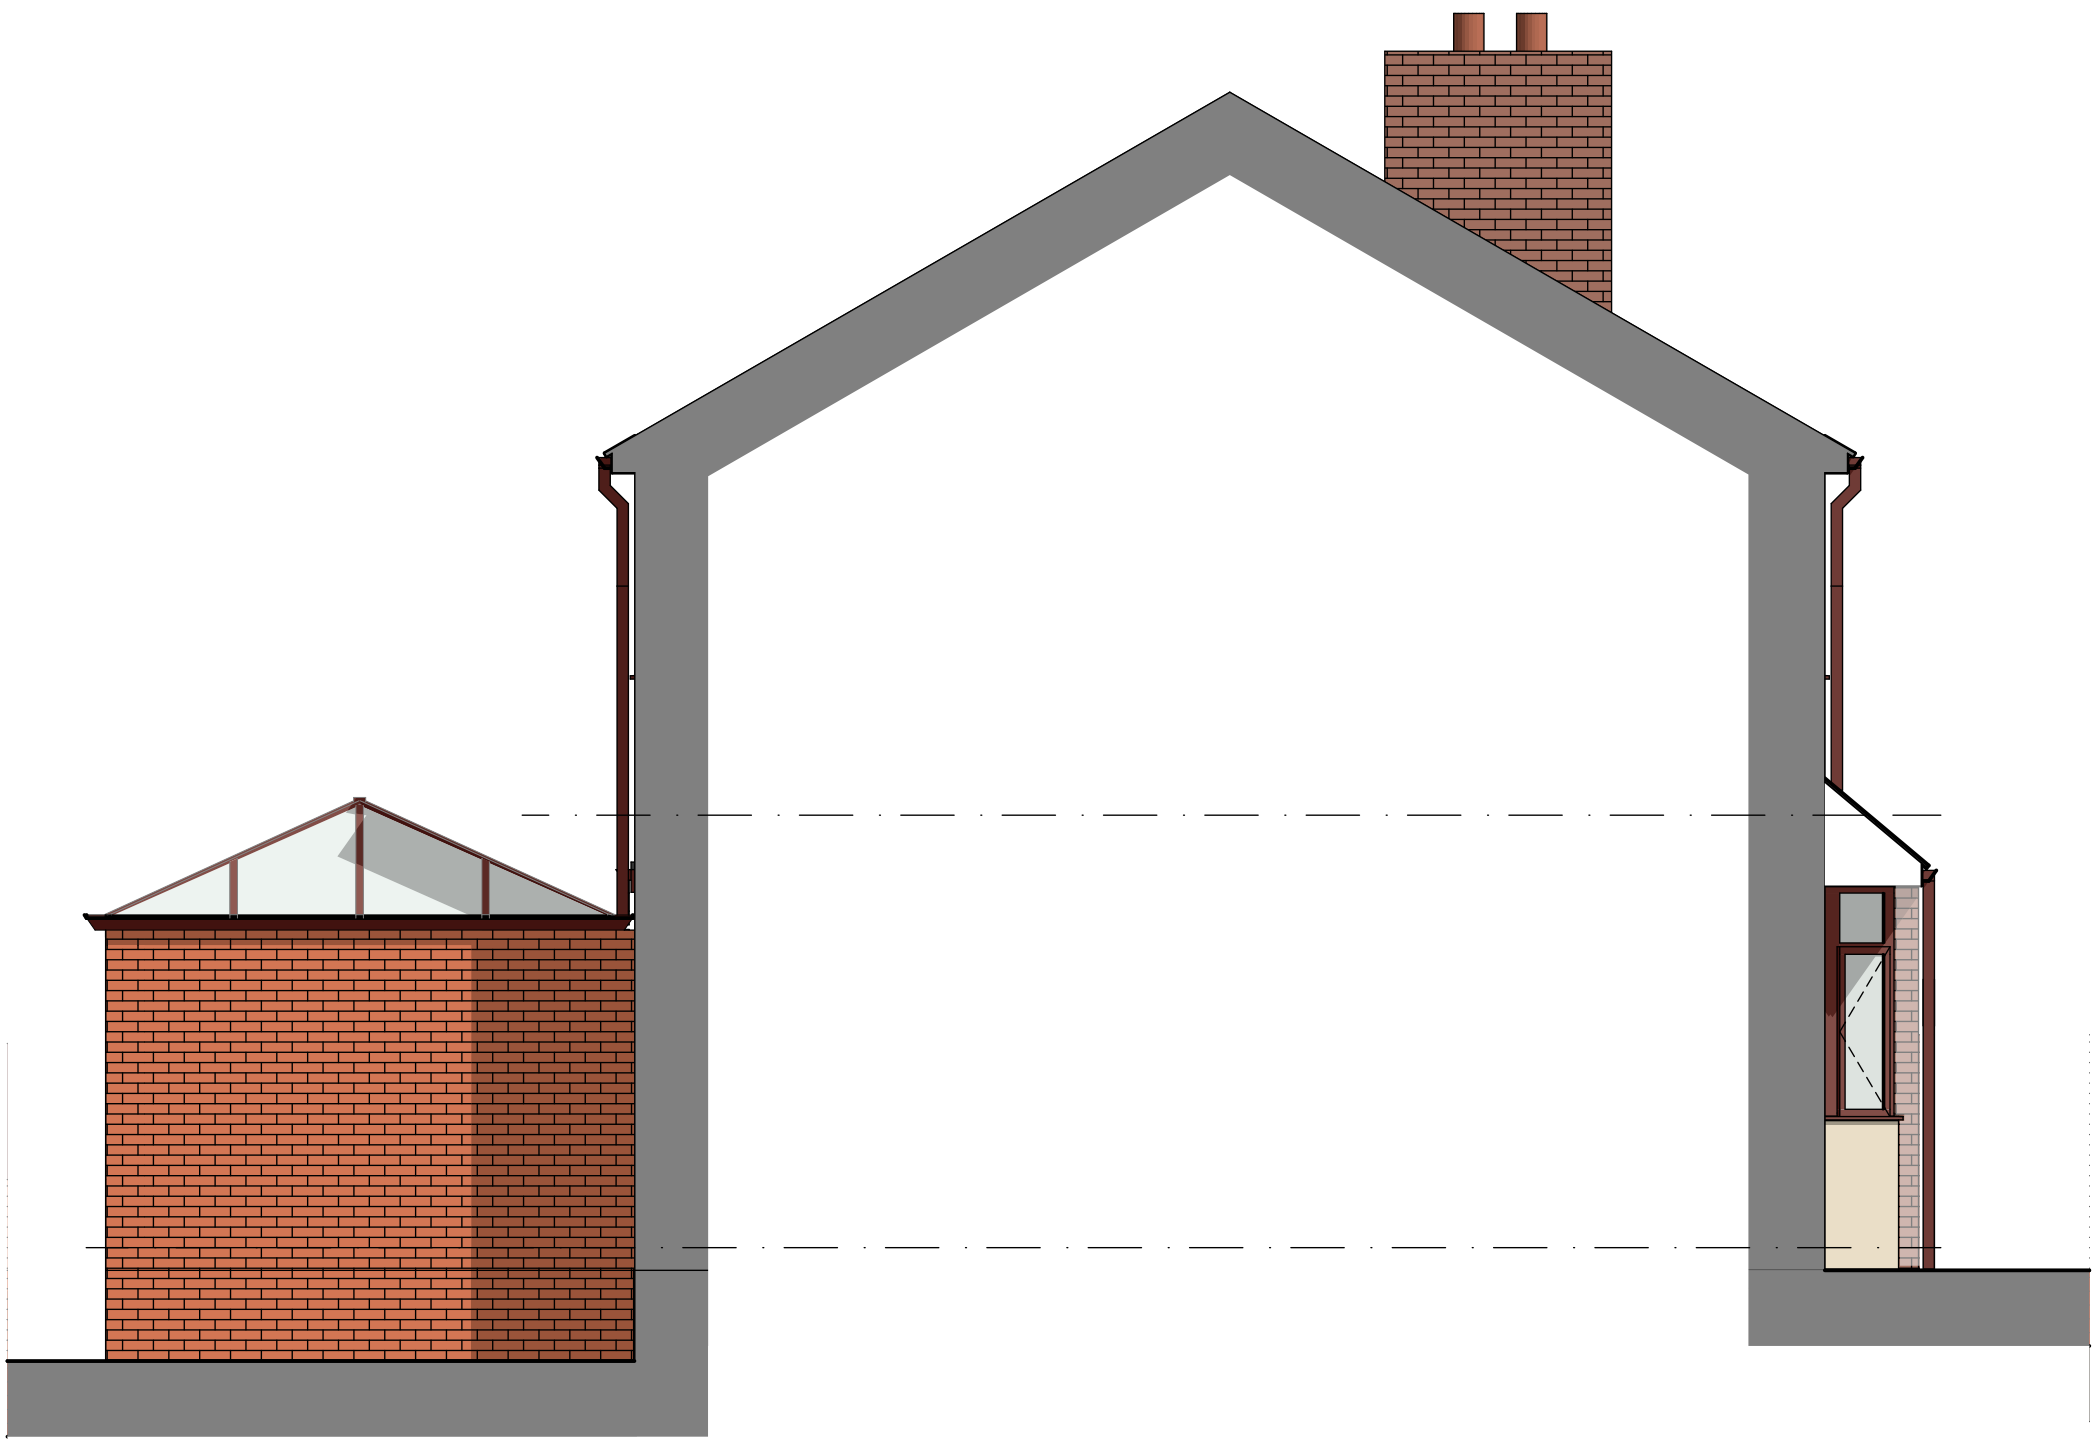

Side Elevation - E-04

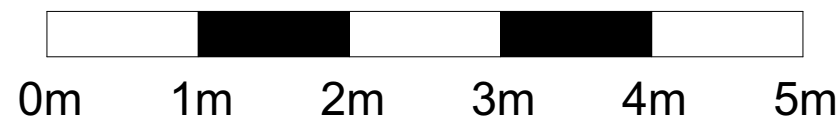

Scale Bar. 1:50 @ A1

REV A. 09.04.2021. SCALE BAR ADDED.

CLIENT	MR & MRS BROMLEY.	DATE	OCT 2020
PROJECT	PROPOSED EXTENSIONS & ALTERATIONS TO 95 SCHOOL LANE, CAVERSWALL, STOKE-ON-TRENT.	REVISION	A
DRAWING	EXISTING ELEVATIONS	SCALE	1:50 @ A1