



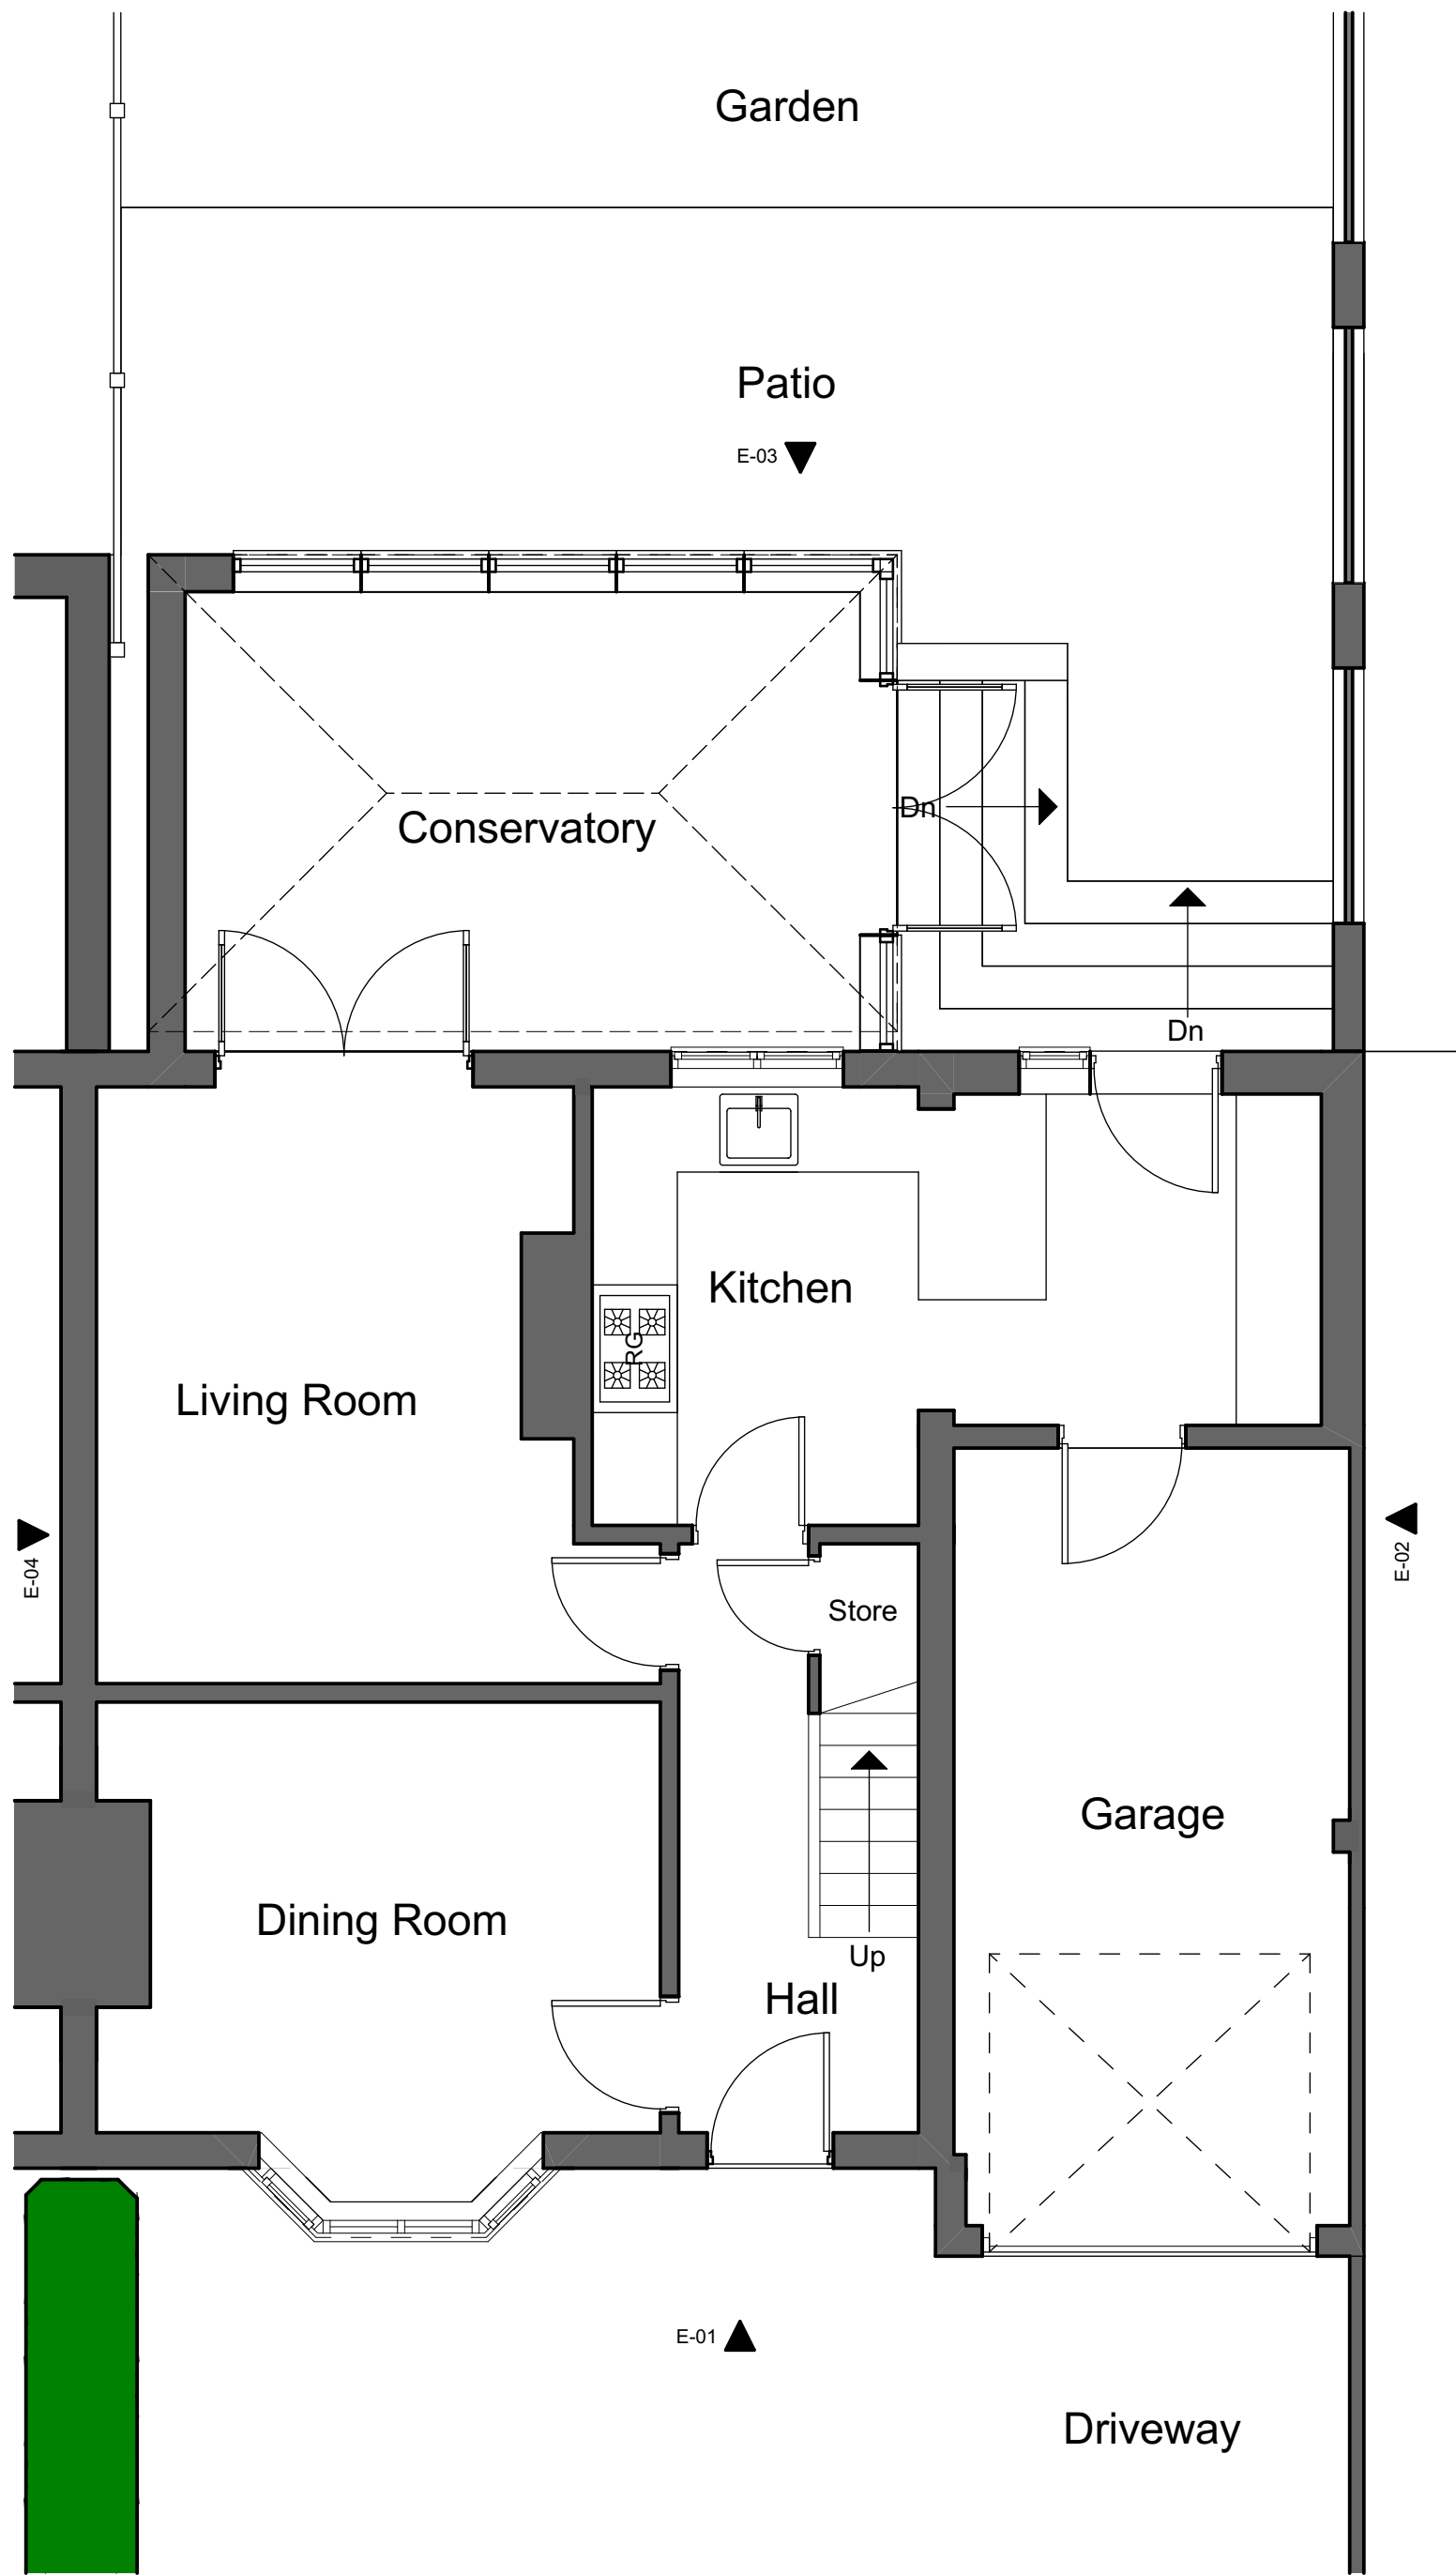


Ground Floor Plan

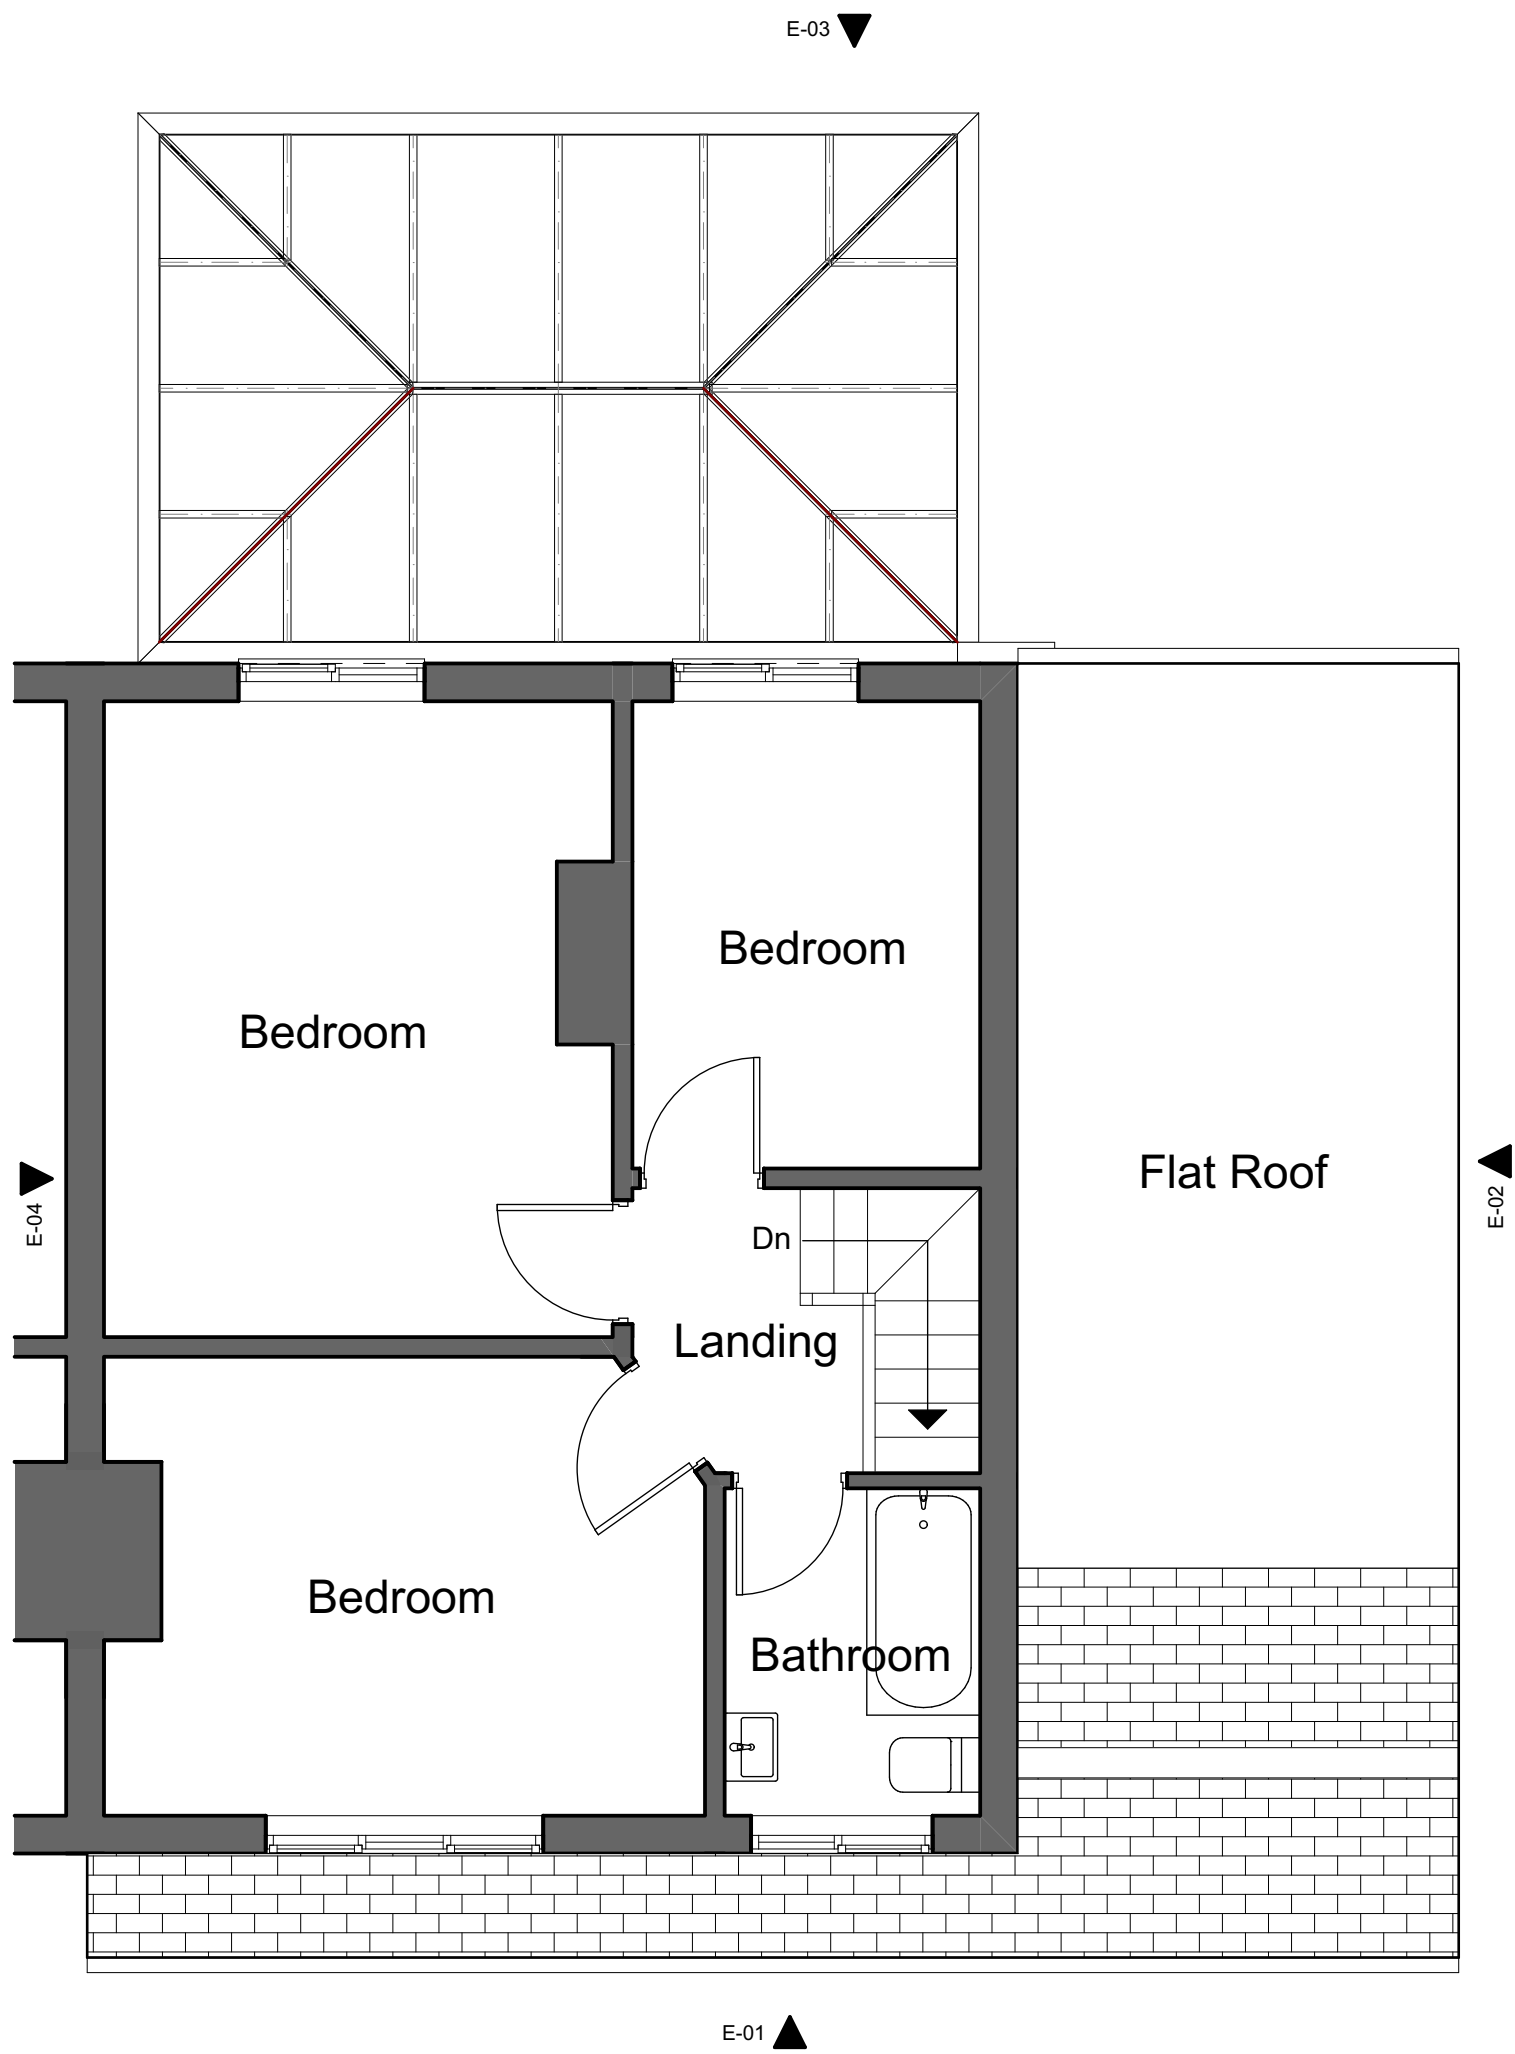


First Floor Plan



3D Perspective View from Front

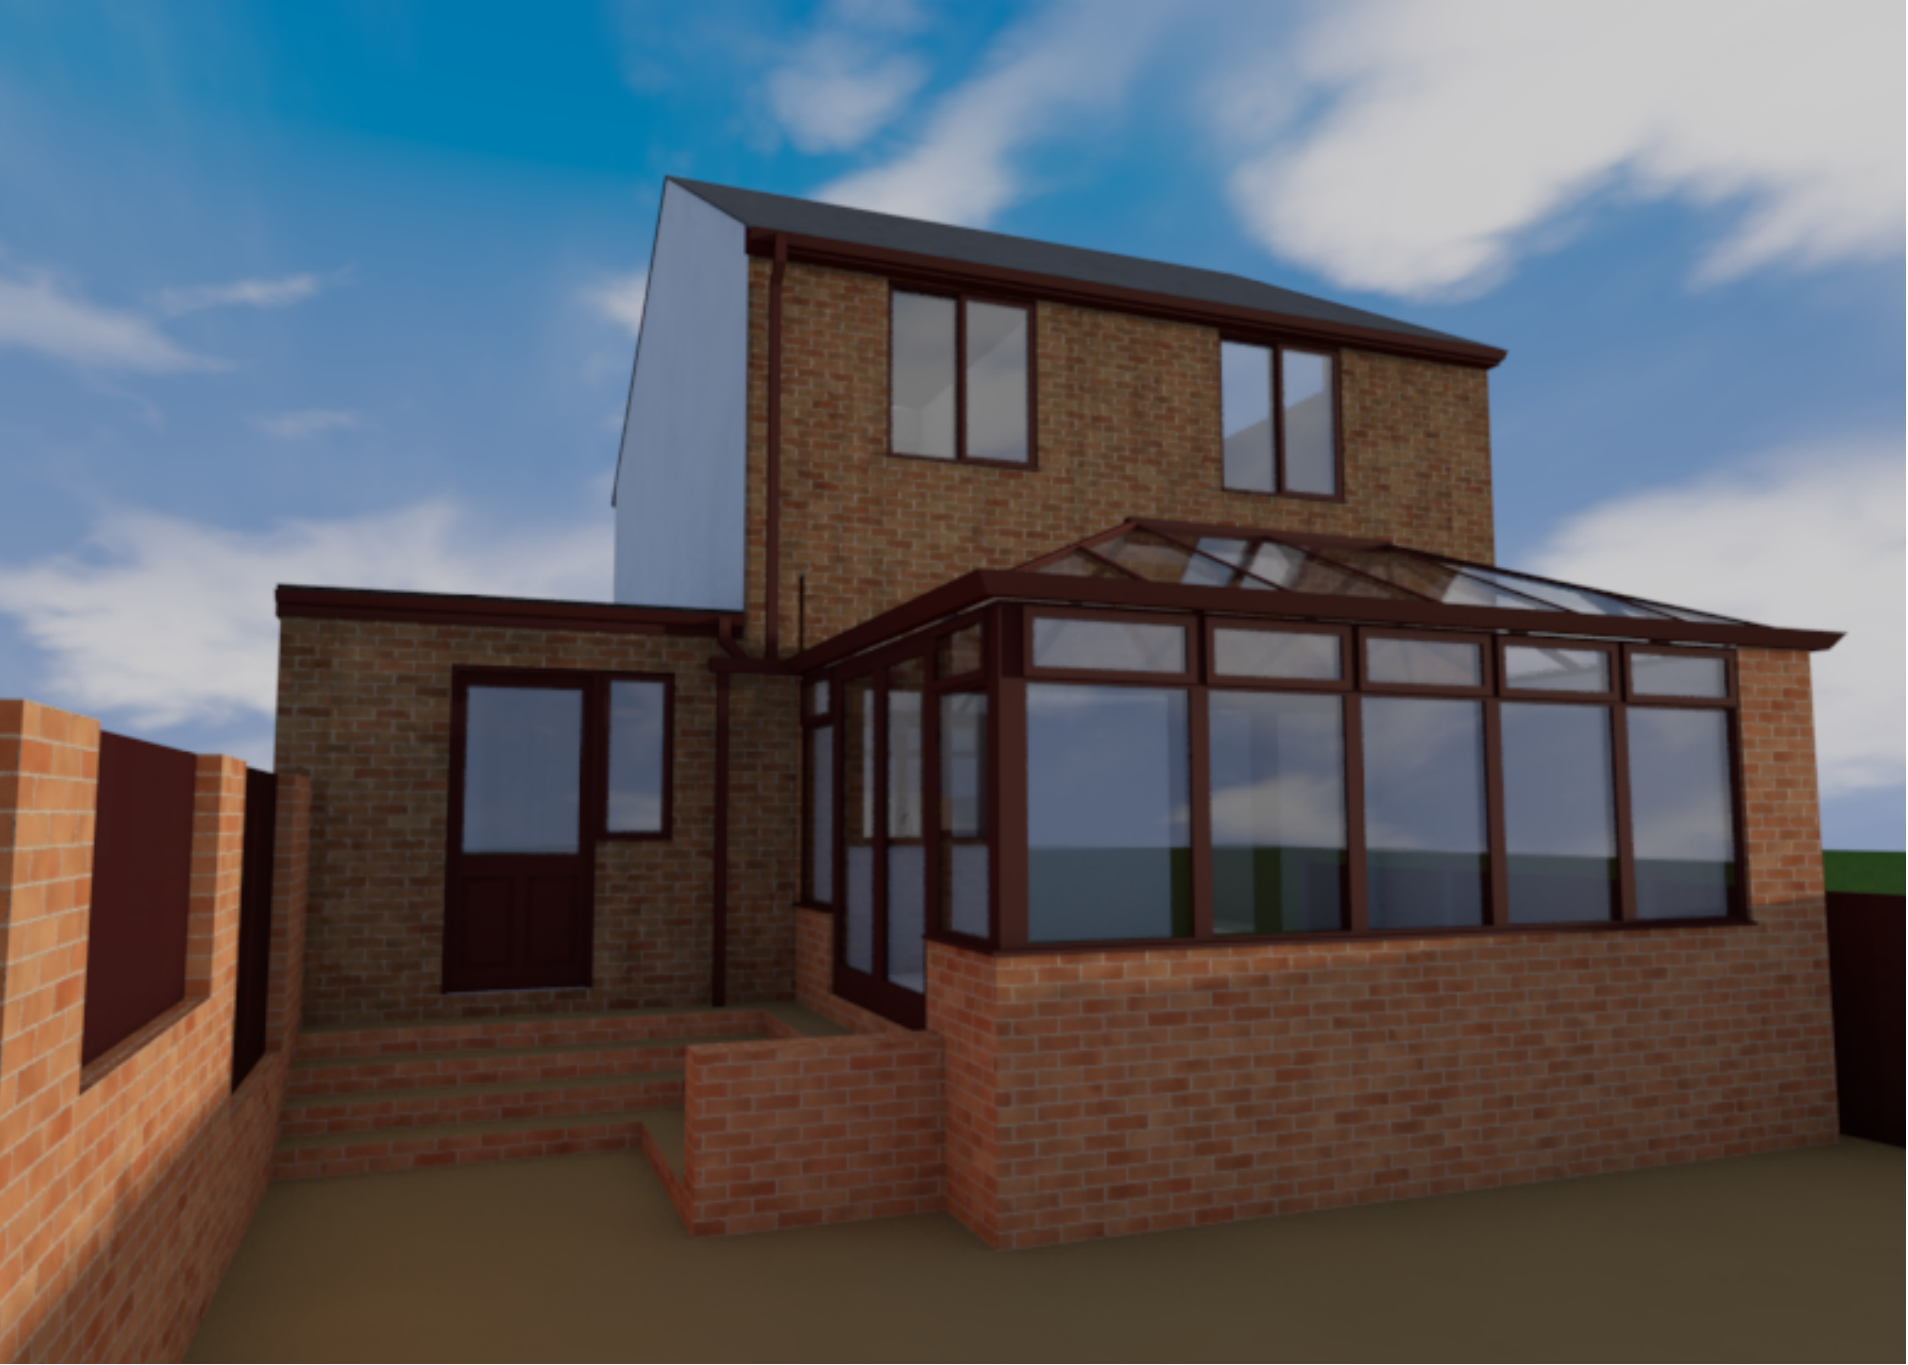

3D Perspective View from Rear

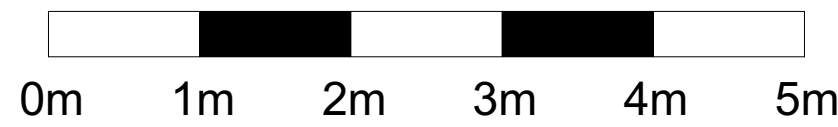

Scale Bar. 1:50 @ A1

REV A. 09.04.2021. SCALE BAR ADDED.

CLIENT :-	MR & MRS BROMLEY.	DATE :-	OCT 2020
PROJECT :-	PROPOSED EXTENSIONS & ALTERATIONS TO 95 SCHOOL LANE, CAVERSWALL, STOKE-ON-TRENT.	REVISION :-	A
DRAWING :-	EXISTING FLOOR PLANS & IMAGES	SCALE :-	1:50 @ A1