



Front Elevation - E-01

PROPOSED NEW ROOF TO TWO STOREY
EXTENSION TO BE FINISHED WITH PLAIN ROOF
TILES TO MATCH EXISTING

NEW EAVES GUTTERS, RAINWATER PIPES AND
FASCIAS TO BE BROWN PVC TO MATCH
EXISTING.

NEW DOUBLE GLAZED PVC WINDOWS,
COLOUR BROWN TO MATCH EXISTING.

NEW EXTERNAL CAVITY BRICKWORK WALLS
WITH NEW FACING BRICKWORK TO MATCH
EXISTING.

EXISTING BROWN EAVES GUTTERS, RAINWATER
PIPES AND FASCIAS TO CANOPY ROOF.

RE-USE EXISTING GARAGE DOOR.

NEW HYLOAD DPC AND CAVITY TRAY.



Side Elevation - E-02

PROPOSED NEW ROOF TO TWO STOREY
EXTENSION TO BE FINISHED WITH PLAIN ROOF
TILES TO MATCH EXISTING

NEW EAVES GUTTERS, RAINWATER PIPES AND
FASCIAS TO BE BROWN PVC TO MATCH
EXISTING.

NEW DOUBLE GLAZED PVC WINDOWS,
COLOUR BROWN TO MATCH EXISTING.


PROPOSED NEW ROOF TO REPLACE
CONDERVATORY ROOF TO BE FINISHED WITH
PLAIN ROOF TILES TO MATCH EXISTING. NEW
VELUX ROOFLIGHTS TO ROOF.

NEW EXTERNAL CAVITY BRICKWORK WALLS
WITH NEW FACING BRICKWORK TO MATCH
EXISTING.


RE-USE EXISTING BROWN PVC DOOR AND
WINDOW TO KITCHEN EXTENSION.



Rear Elevation - E-03

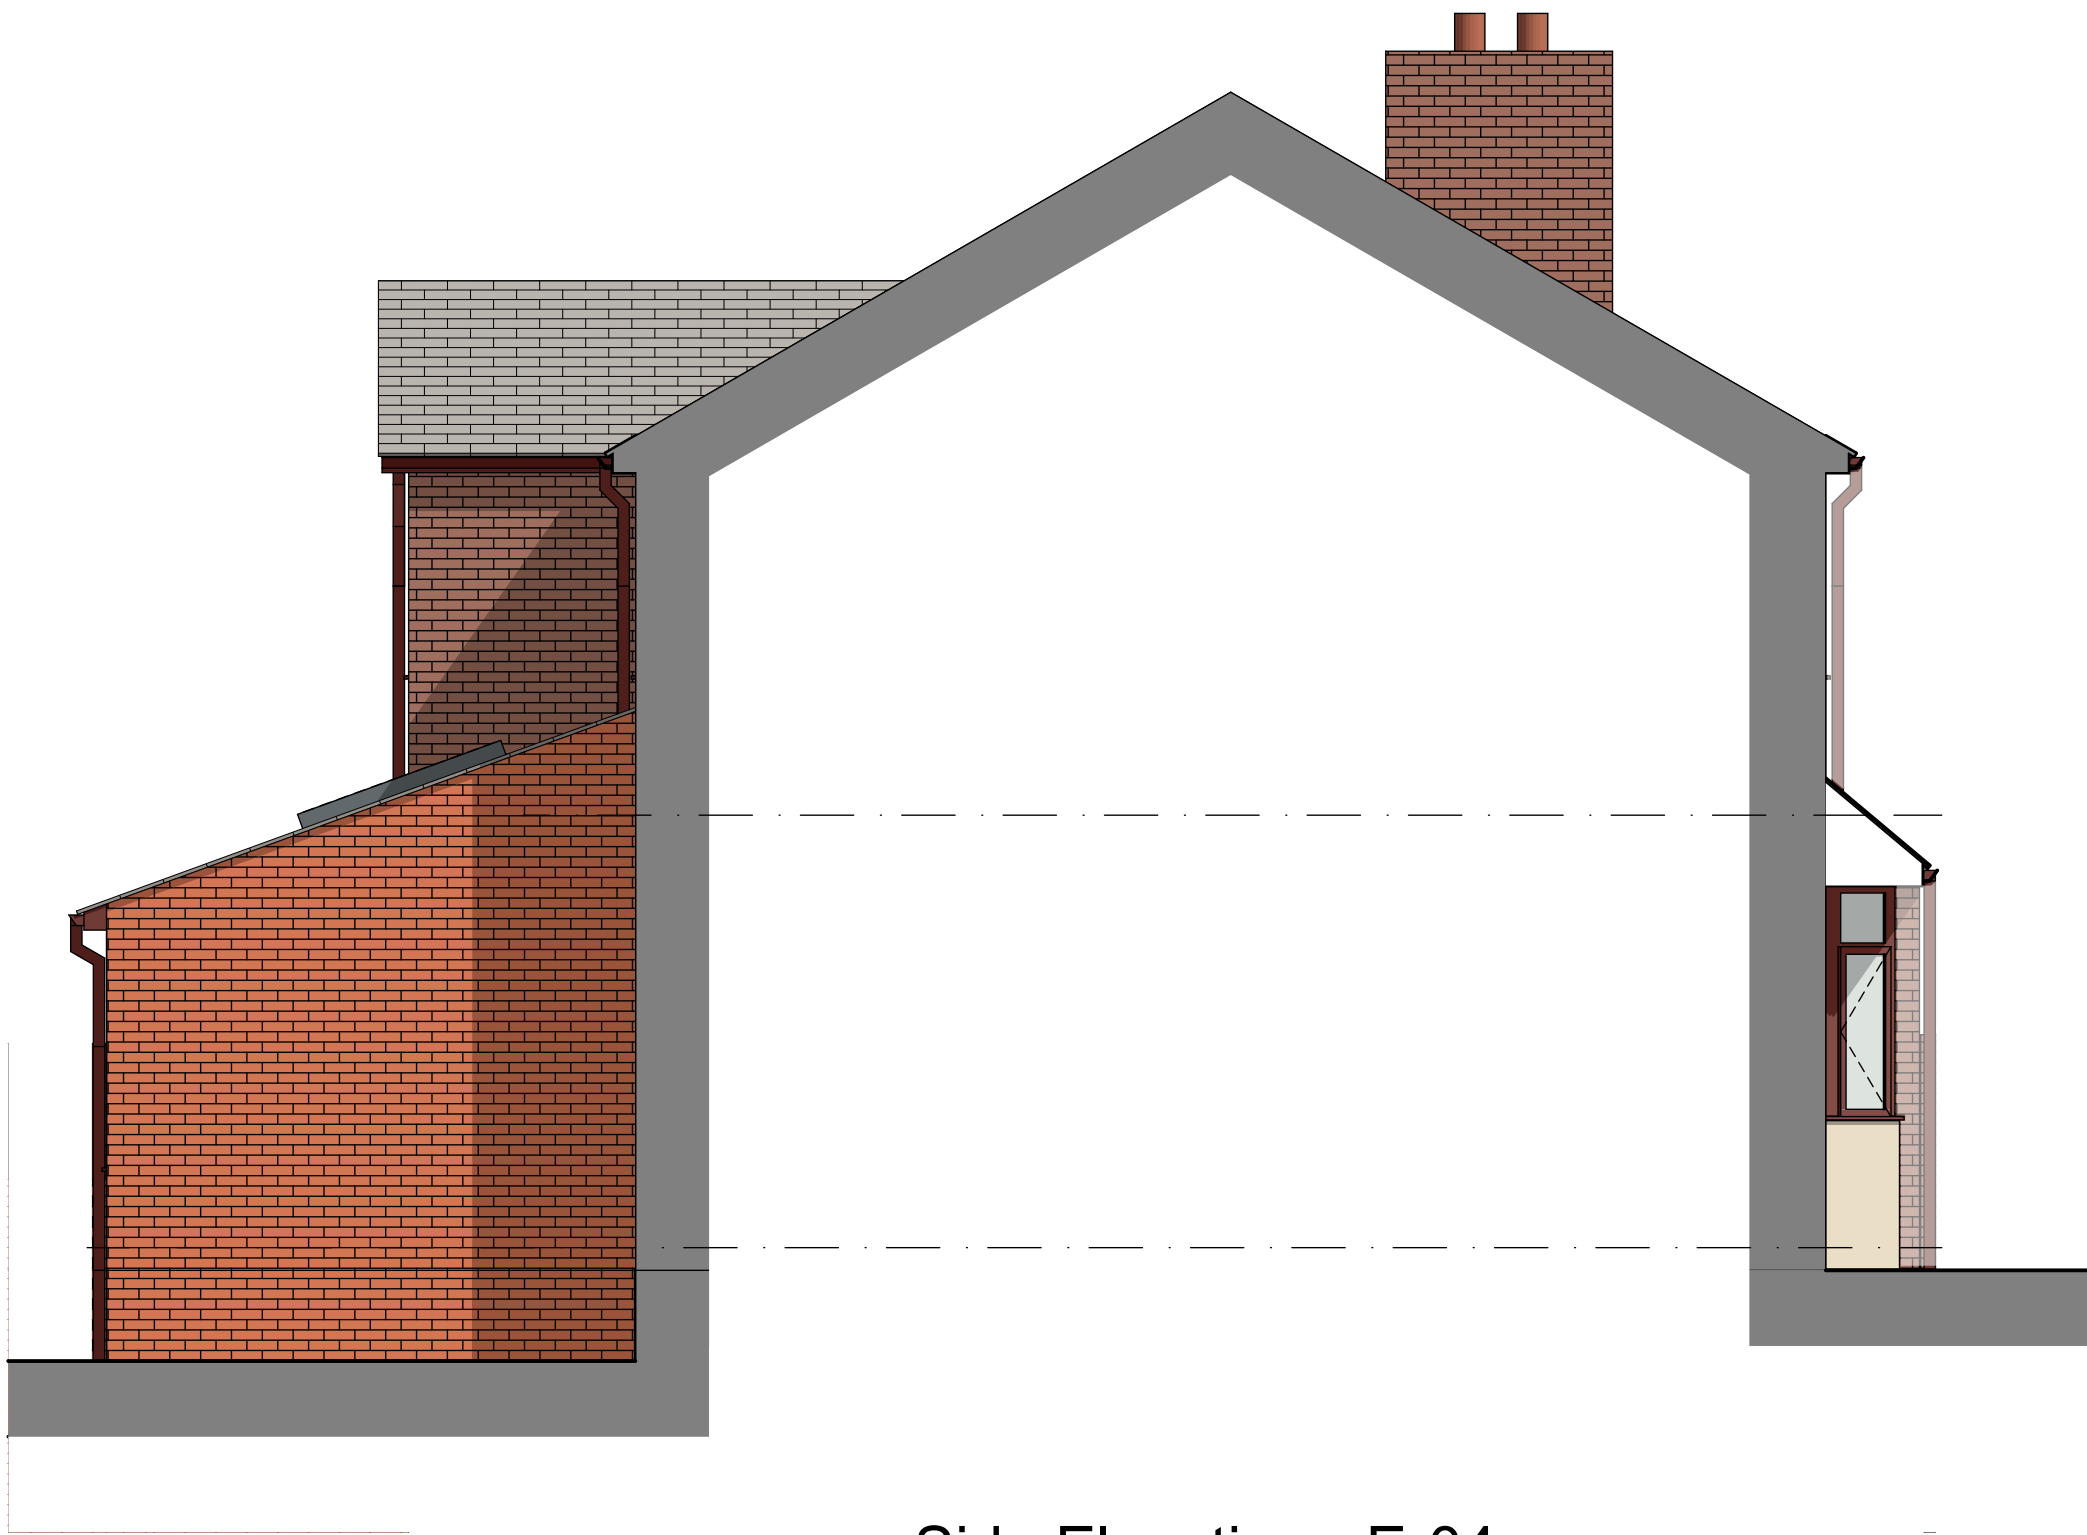

Side Elevation - E-04

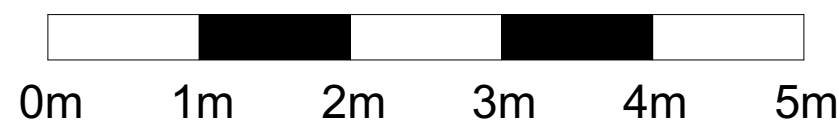

Scale Bar. 1:50 @ A1

REV B. 09.04.2021. SCALE BAR ADDED.
REV A. 10.03.2021. EXTENSIONS RE-DESIGNED TO SUIT PLANNING REQUIREMENTS.

CLIENT	MR & MRS BROMLEY.	DATE	OCT 2020
PROJECT	PROPOSED EXTENSIONS & ALTERATIONS TO 95 SCHOOL LANE, CAVERSWALL, STOKE-ON-TRENT.	REVISION	B
DRAWING	PROPOSED ELEVATIONS	SCALE	1:50 @ A1