



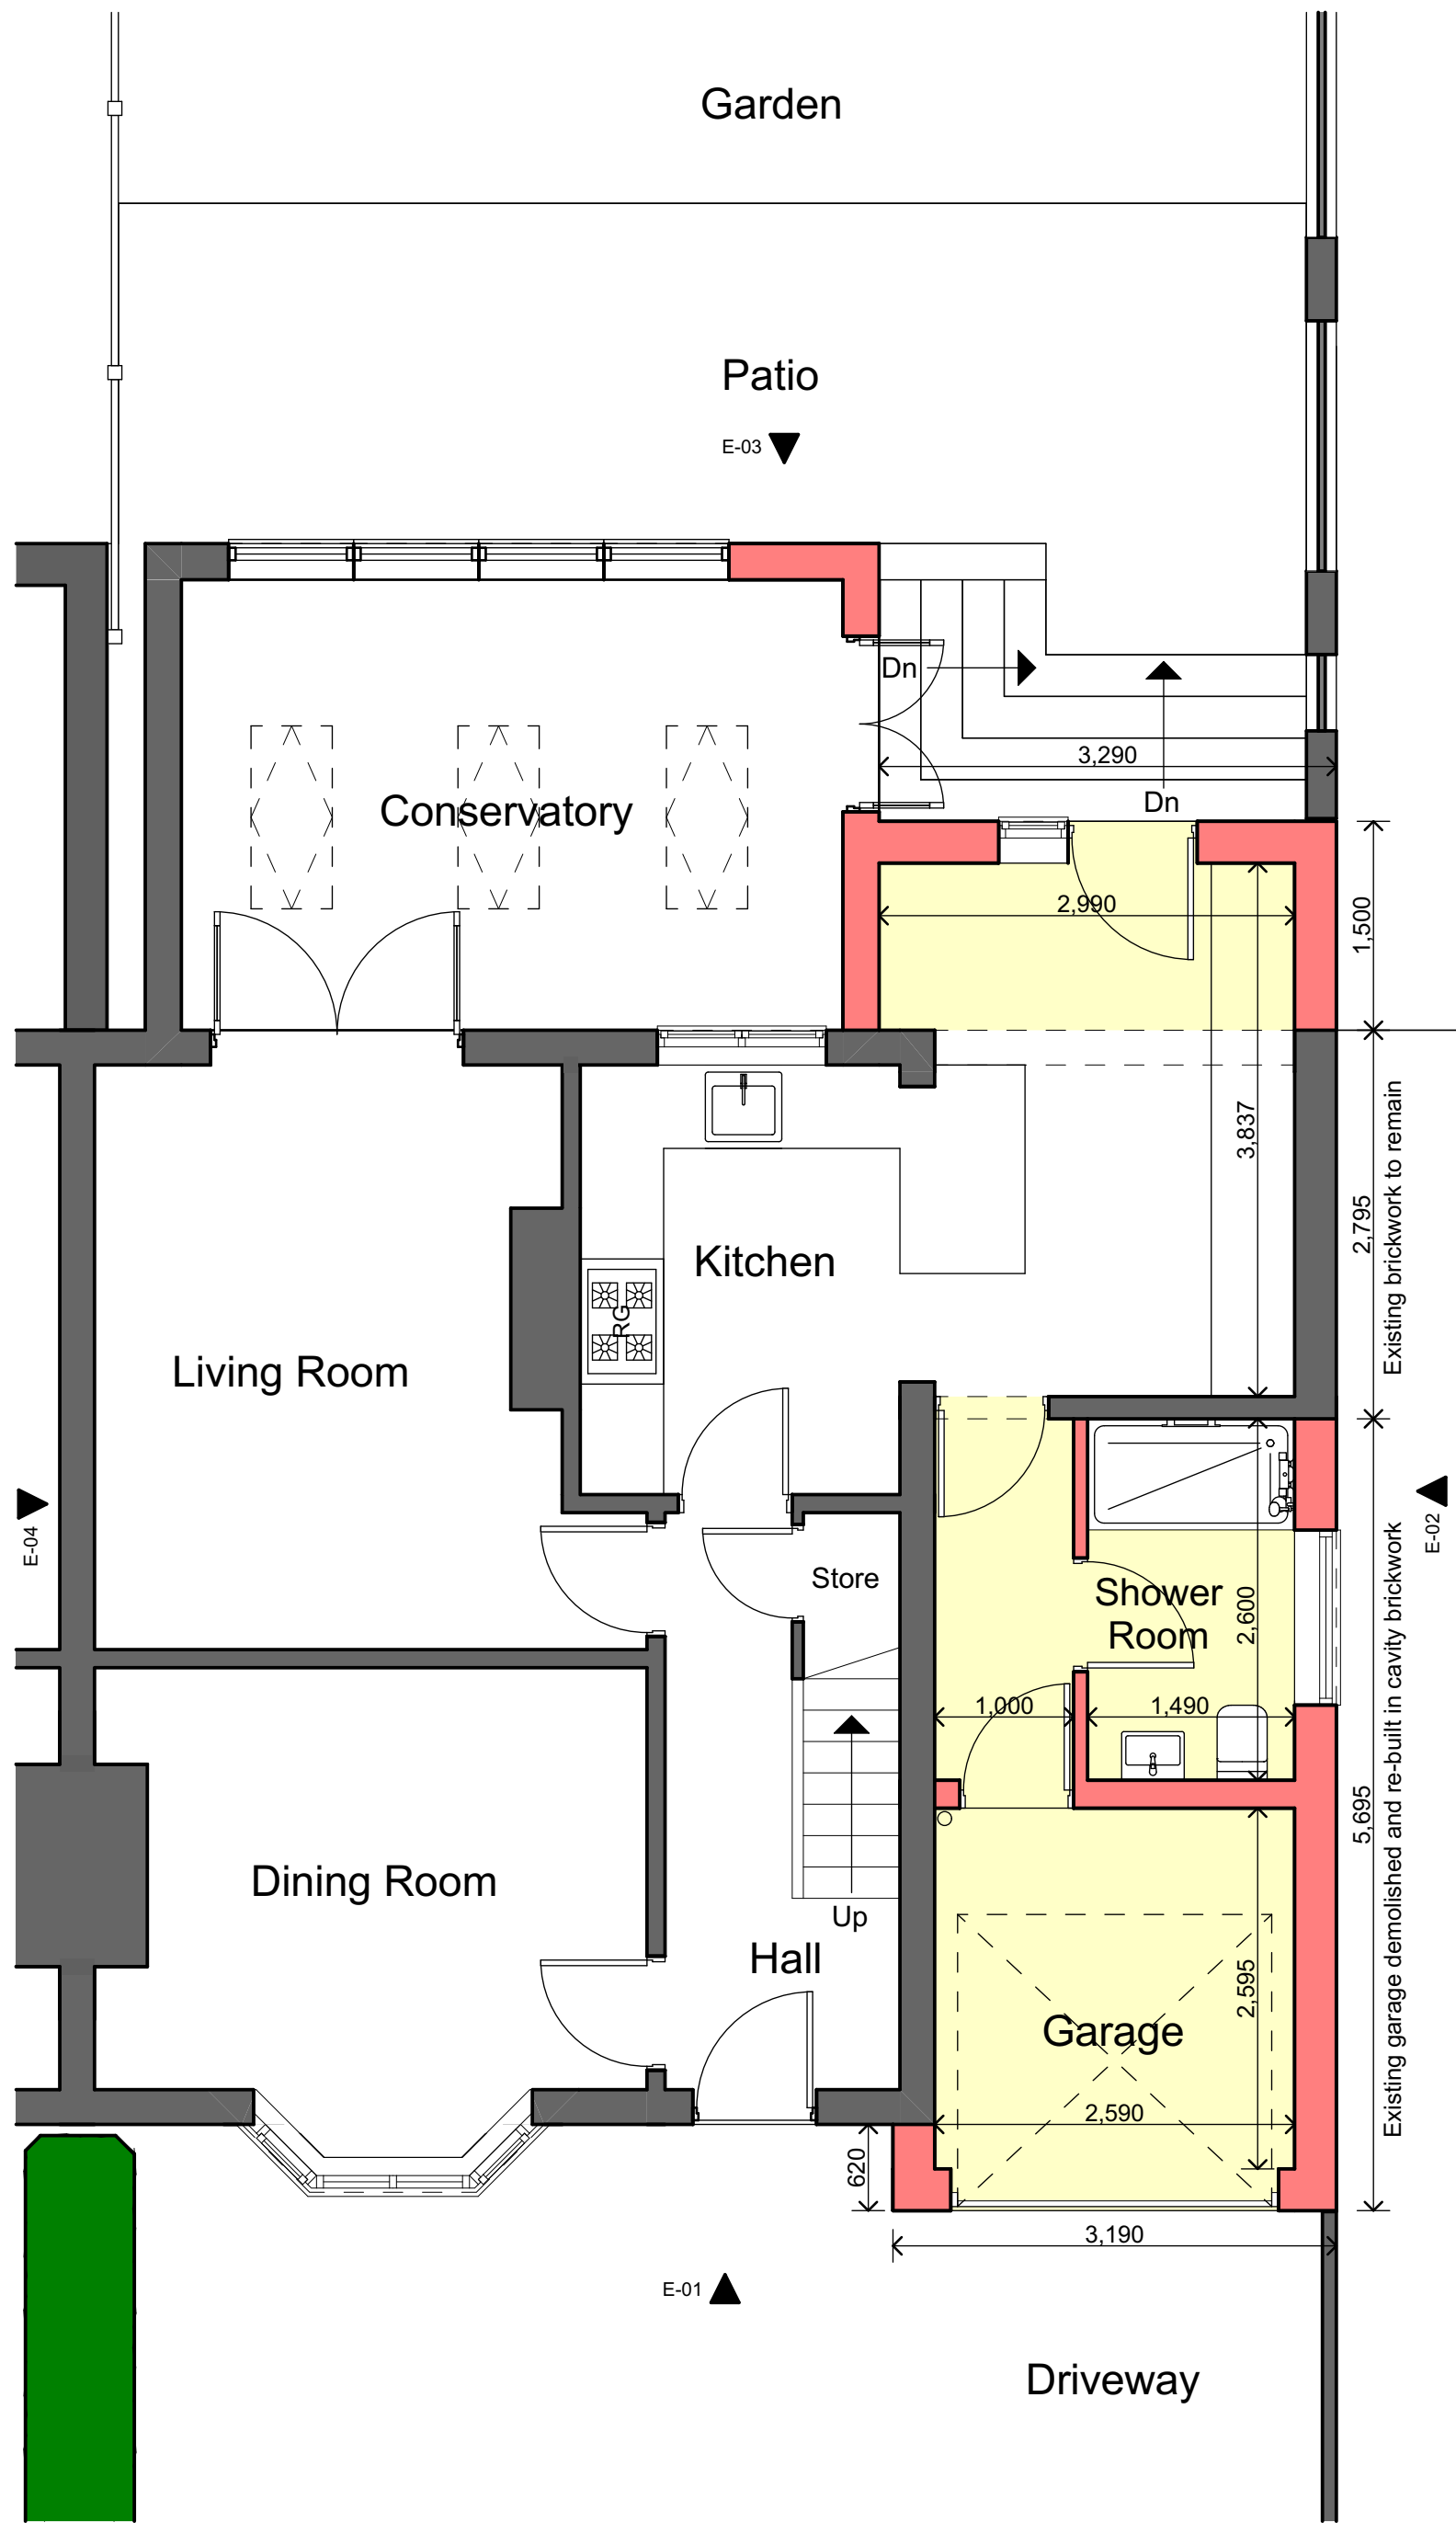

Ground Floor Plan

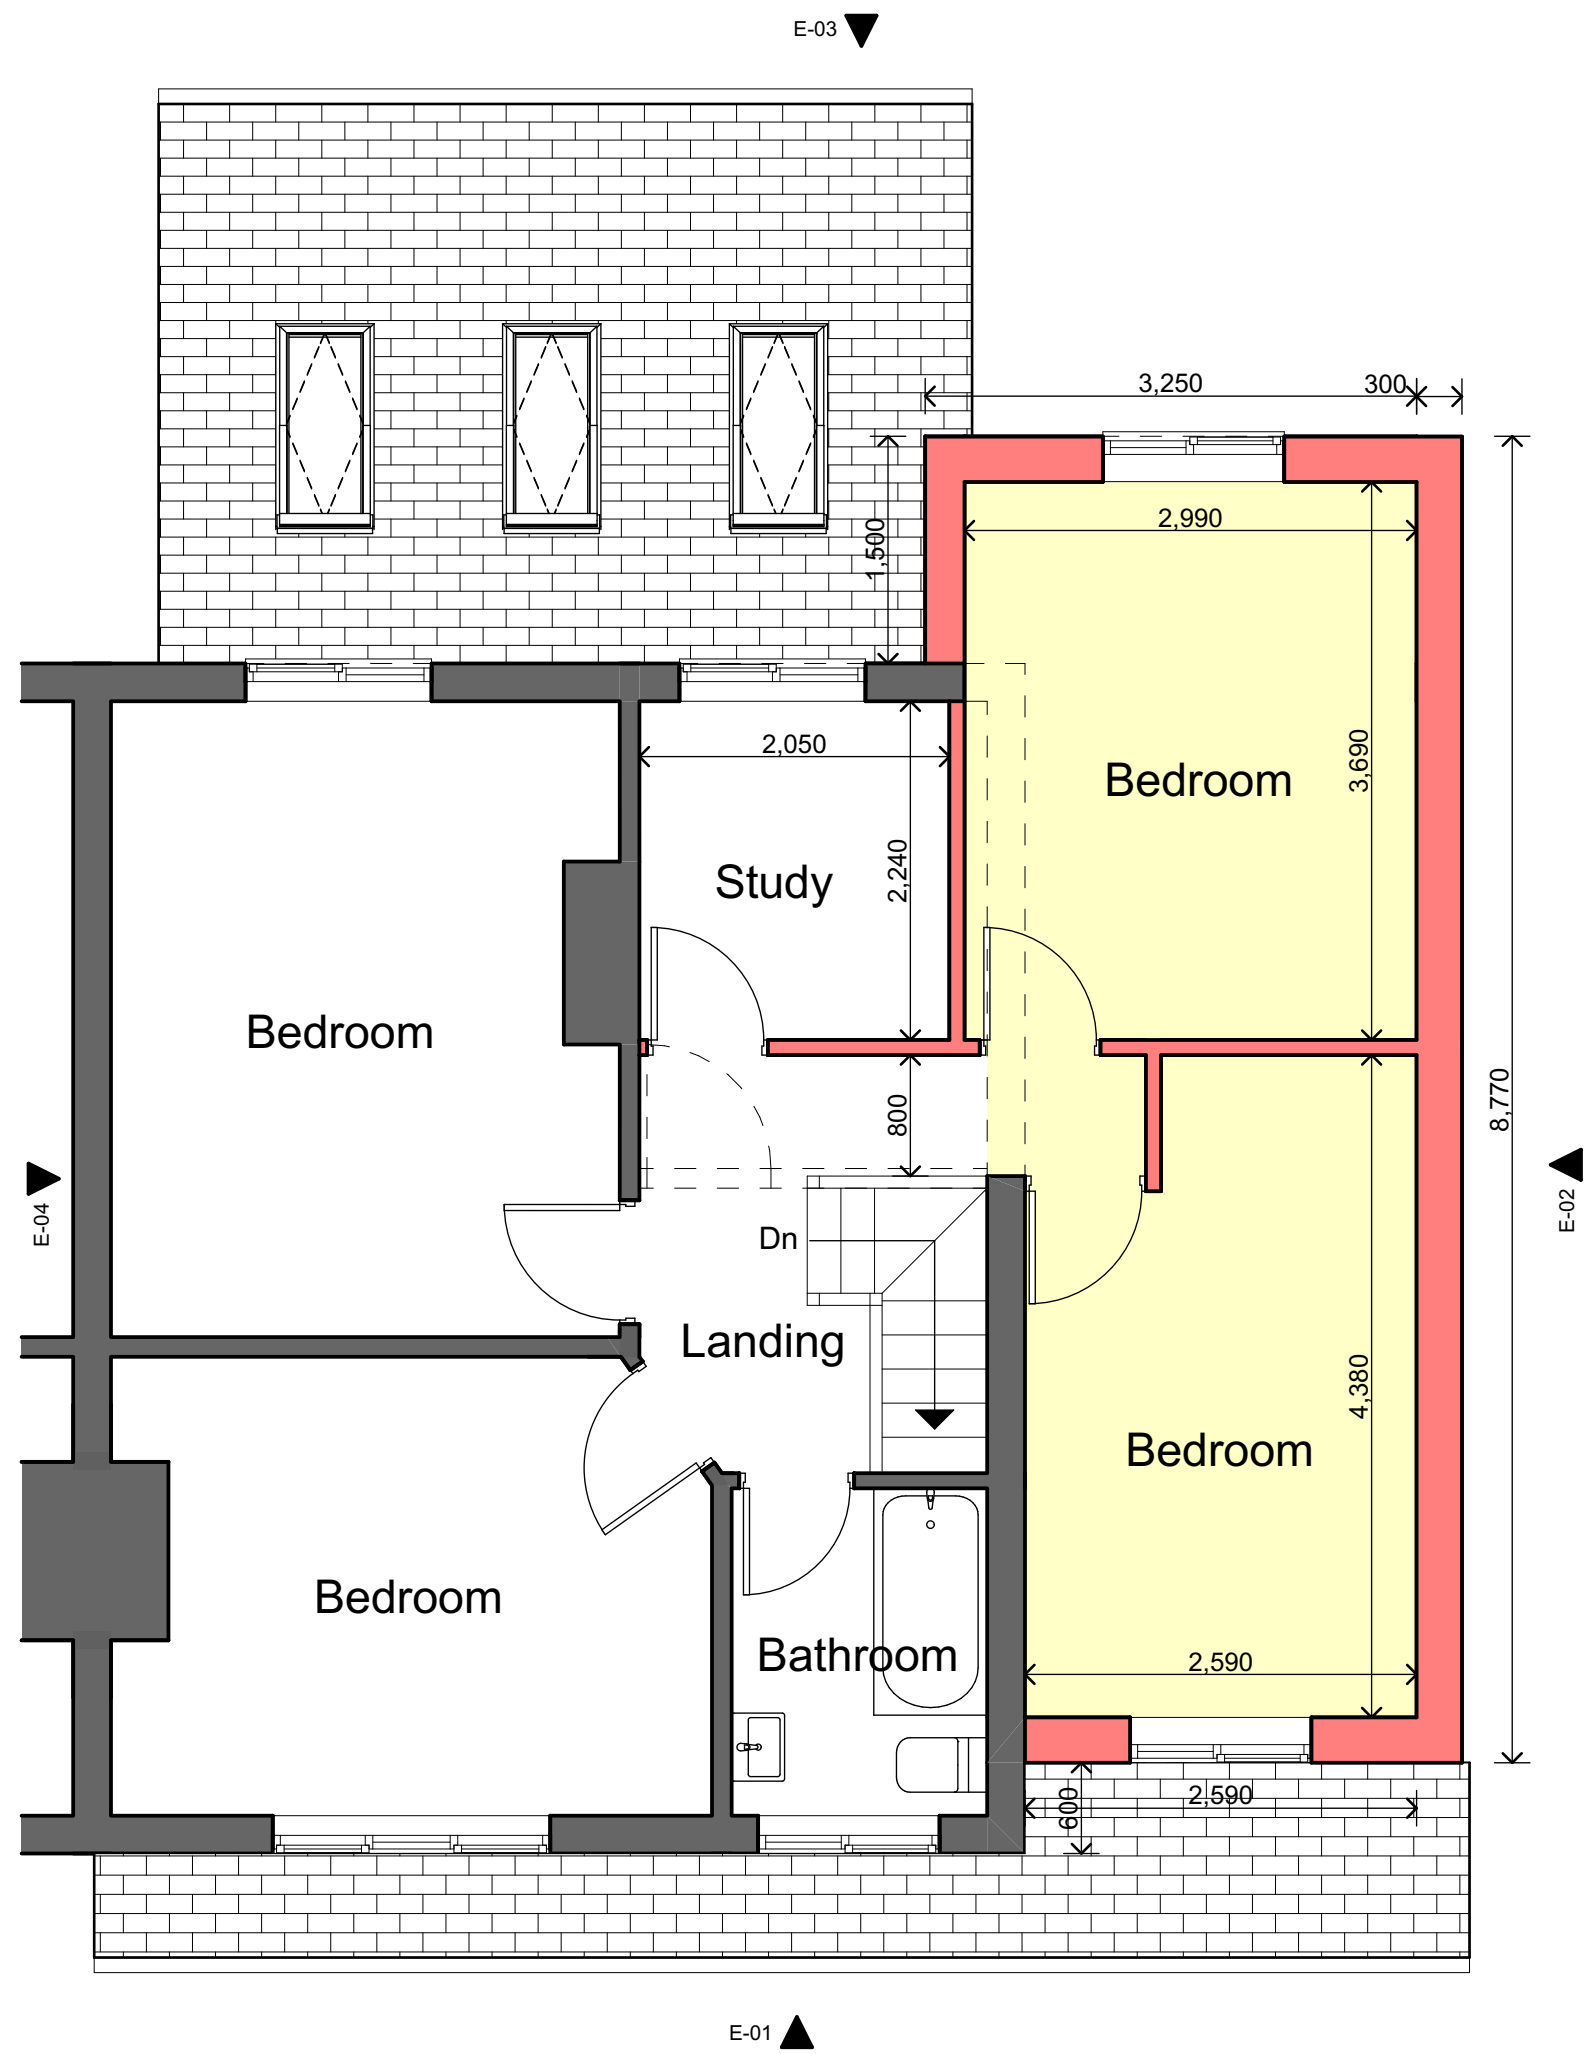


First Floor Plan



3D Perspective View from Front



3D Perspective View from Rear

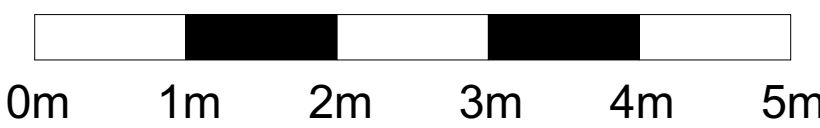

Scale Bar. 1:50 @ A1

REV B. 09.04.2021. SCALE BAR ADDED.
REV A. 10.03.2021. EXTENSIONS RE-DESIGNED TO SUIT PLANNING REQUIREMENTS.

CLIENT	MR & MRS BROMLEY.	DATE	OCT 2020
PROJECT	PROPOSED EXTENSIONS & ALTERATIONS TO 95 SCHOOL LANE, CAVERSWALL, STOKE-ON-TRENT.	REVISION	B
DRAWING	PROPOSED FLOOR PLANS & IMAGES	SCALE	1:50 @ A1