



North

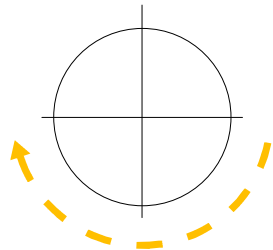

- Proposed Permeable hardstanding picnic area
- Proposed canvas canopy/tent
- Proposed single storey educational marquee
- Proposed Permeable hardstanding
- Proposed concrete pathways to match existing
- Proposed single storey Snack Shack relocated from historical farmyard
- Proposed single storey agricultural building
- Proposed Planting to screen development
- Existing Biomass agricultural shed within current/ previous application SMD/2020/0711

- Vehicle Access Routes
- Building Access Routes

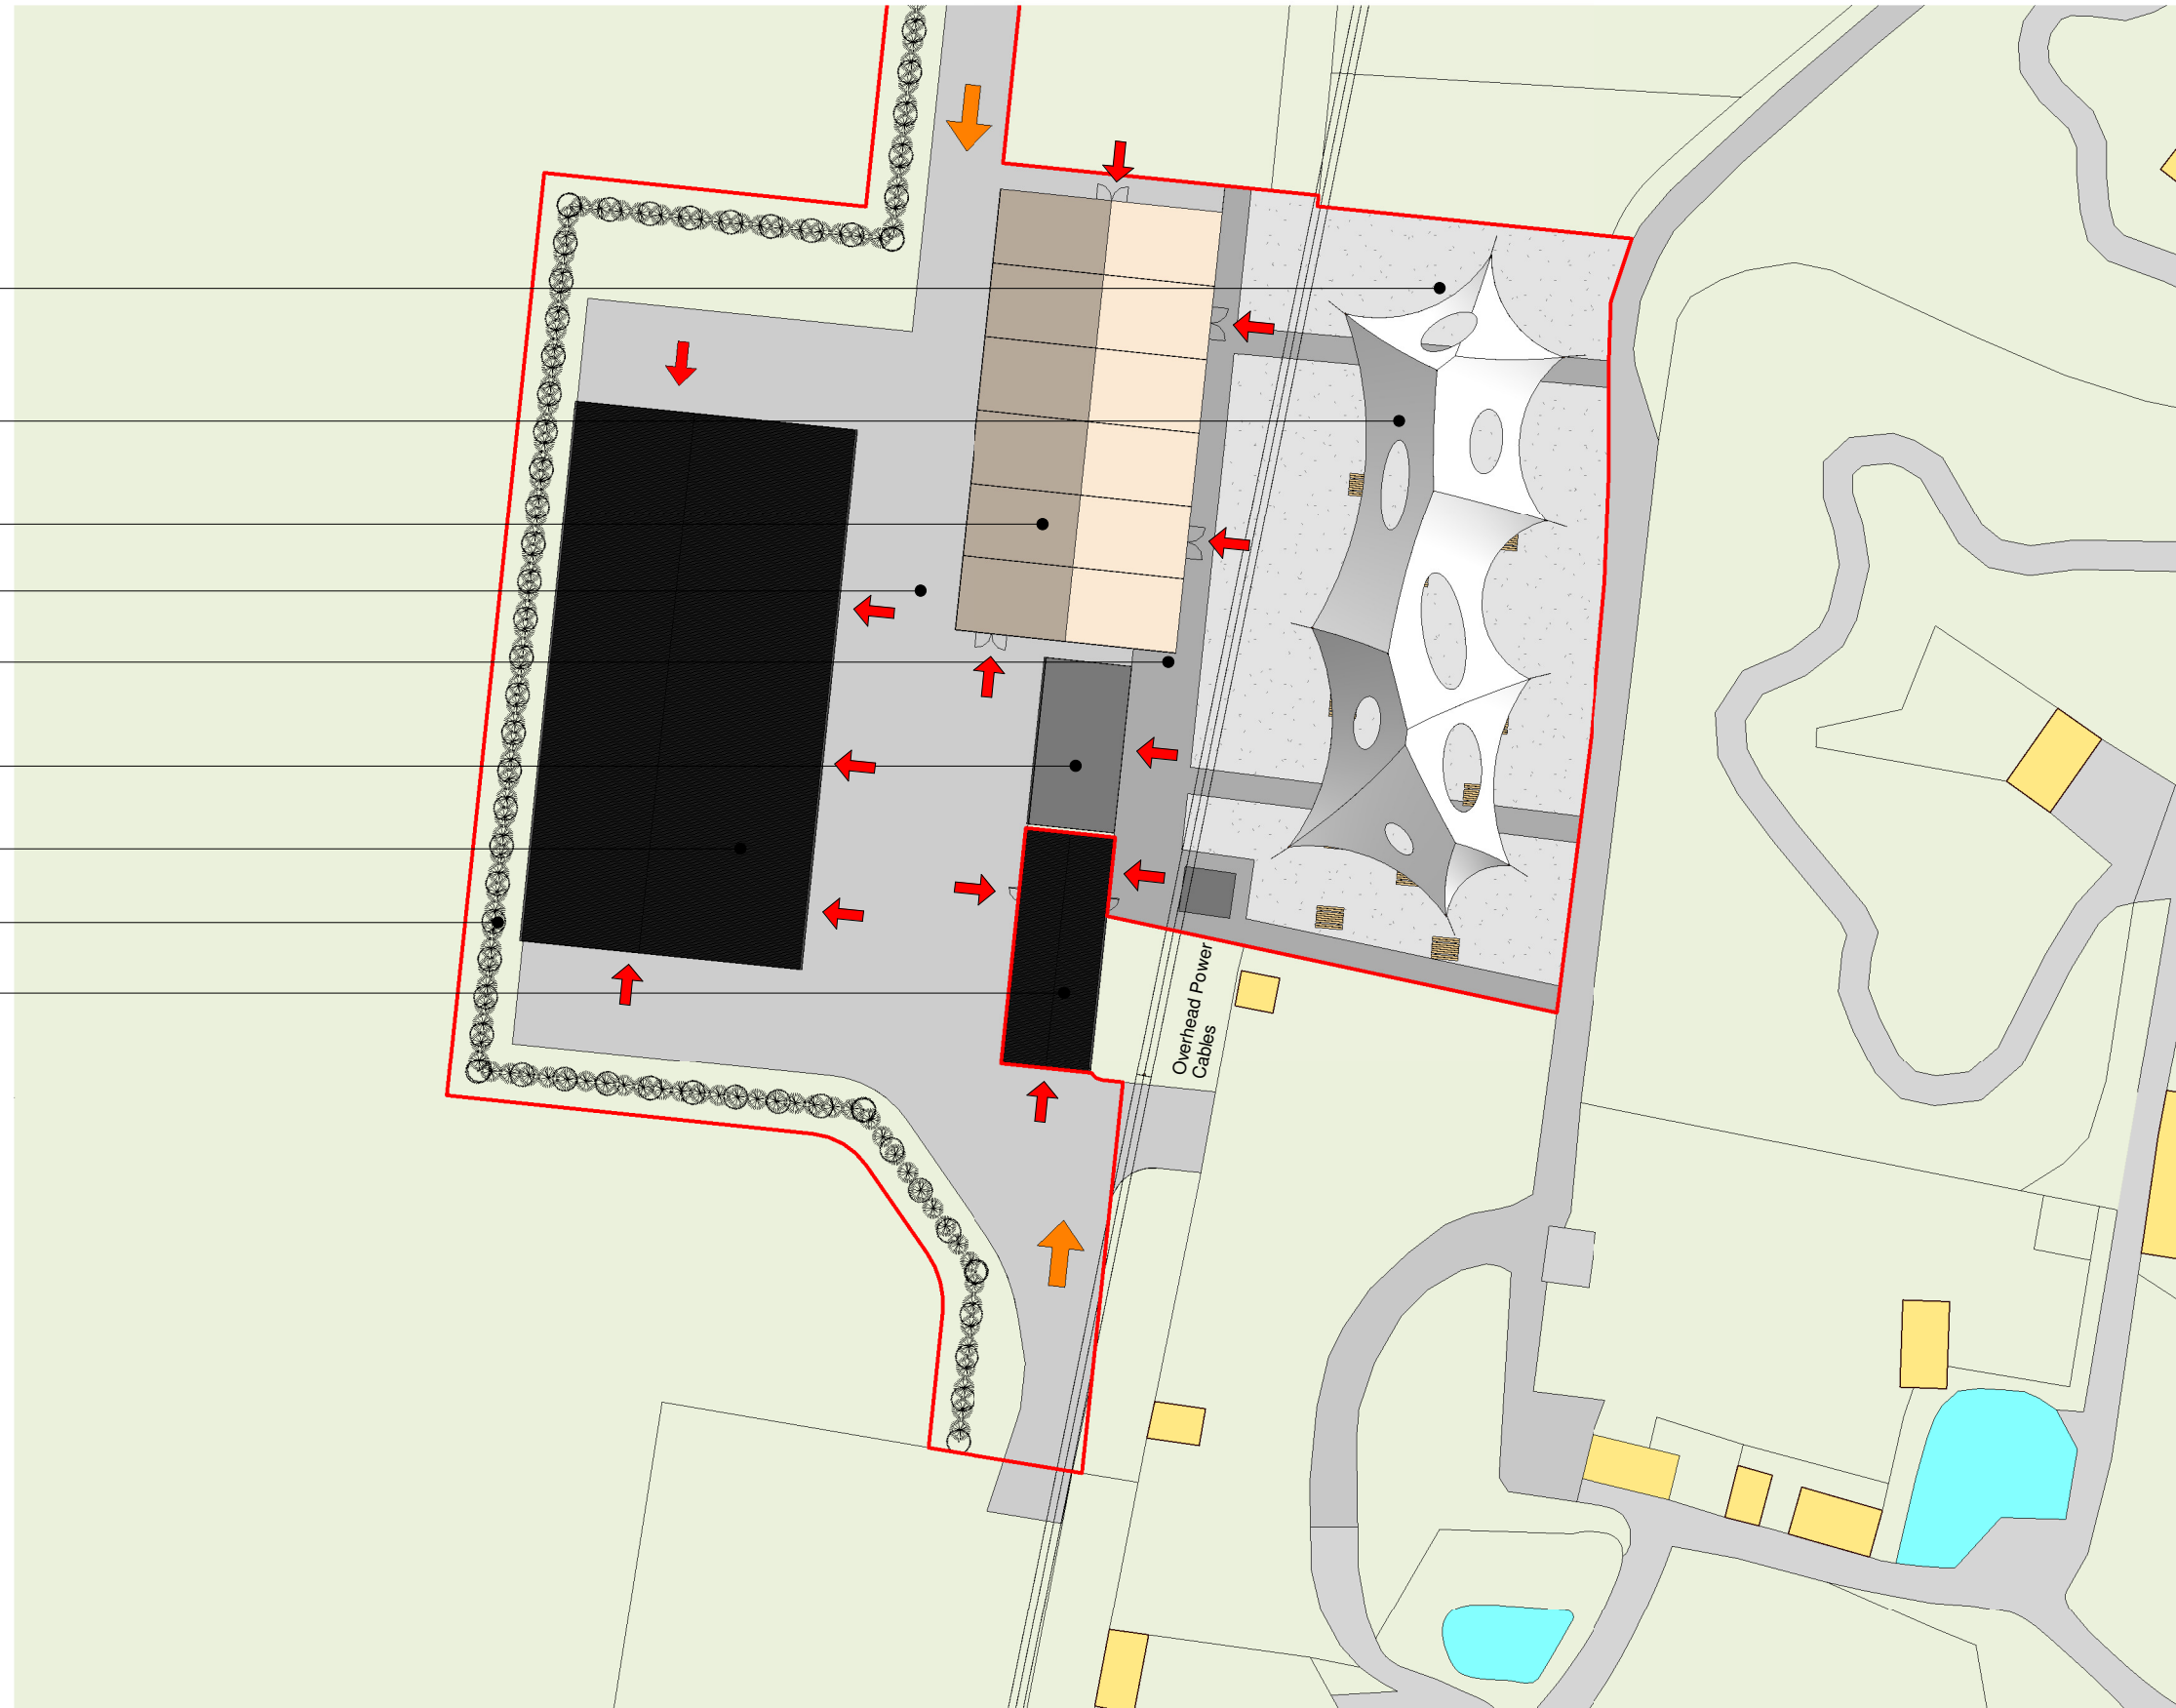

ctd architects

Clerk Bank House
Clerk Bank
LEEK
Staffordshire
ST13 5HE

t : 01538 373477
f : 01538 386503

e : info@ctdarchitects.co.uk
w : www.ctdarchitects.co.uk

ctd architects © 2021

- This drawing is copyright.
- All dimensions to be checked on site before proceeding.
- Contractor must notify the architect of any discrepancies before proceeding.
- Contractor to check/adjust dimensions of new work to suit existing conditions. Do not assume existing structure or details are plumb, square or level.
- All drawings to be read in conjunction with all other consultants drawings and specs.

Client



Project
Marquee, Agricultural Shed & Shack
Peak Wildlife Park, Winkhill, ST13 7QR

Title
Site Block Plan

Scale 1 : 500 | Size A3 | Drawn AC | Chk'd KL | Date 28/01/21

Status **PLANNING ISSUE**

Job No. 1721 | Drawing No. AL71 | Rev. A