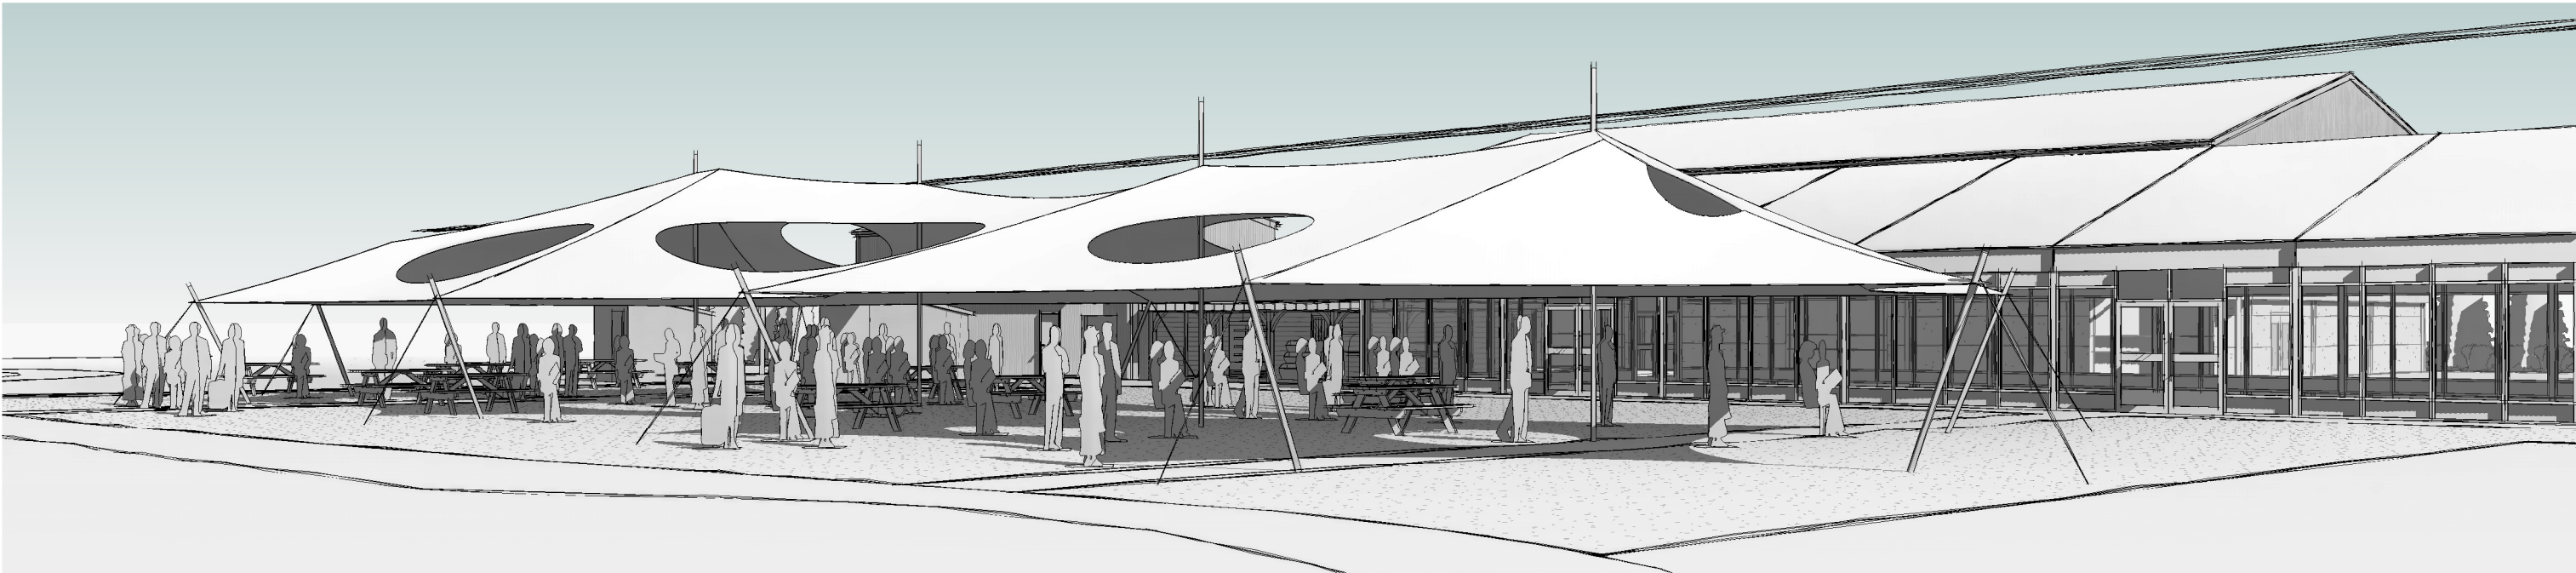


ctd architects

Clerk Bank House
Clerk Bank
LEEK
Staffordshire
ST13 5HE

t : 01538 373477
f : 01538 386503

e : info@ctdarchitects.co.uk
w : www.ctdarchitects.co.uk

ctd architects © 2021

- This drawing is copyright.
- All dimensions to be checked on site before proceeding.
- Contractor must notify the architect of any discrepancies before proceeding.
- Contractor to check/adjust dimensions of new work to suit existing conditions. Do not assume existing structure or details are plumb, square or level.
- All drawings to be read in conjunction with all other consultants drawings and specs.

Client



A
Rev

23/03/21
Date

AC
Drawn

Amended for Planning
Description

Project
Marquee, Agricultural Shed & Shack
Peak Wildlife Park, Winkhill, ST13 7QR

Title
3D Visuals Sheet 2

Scale Size A3 Drawn KL Chk'd - Date 08/12/20

Status **PLANNING ISSUE**

Job No.
1721

Drawing No
AL78

Rev.
A